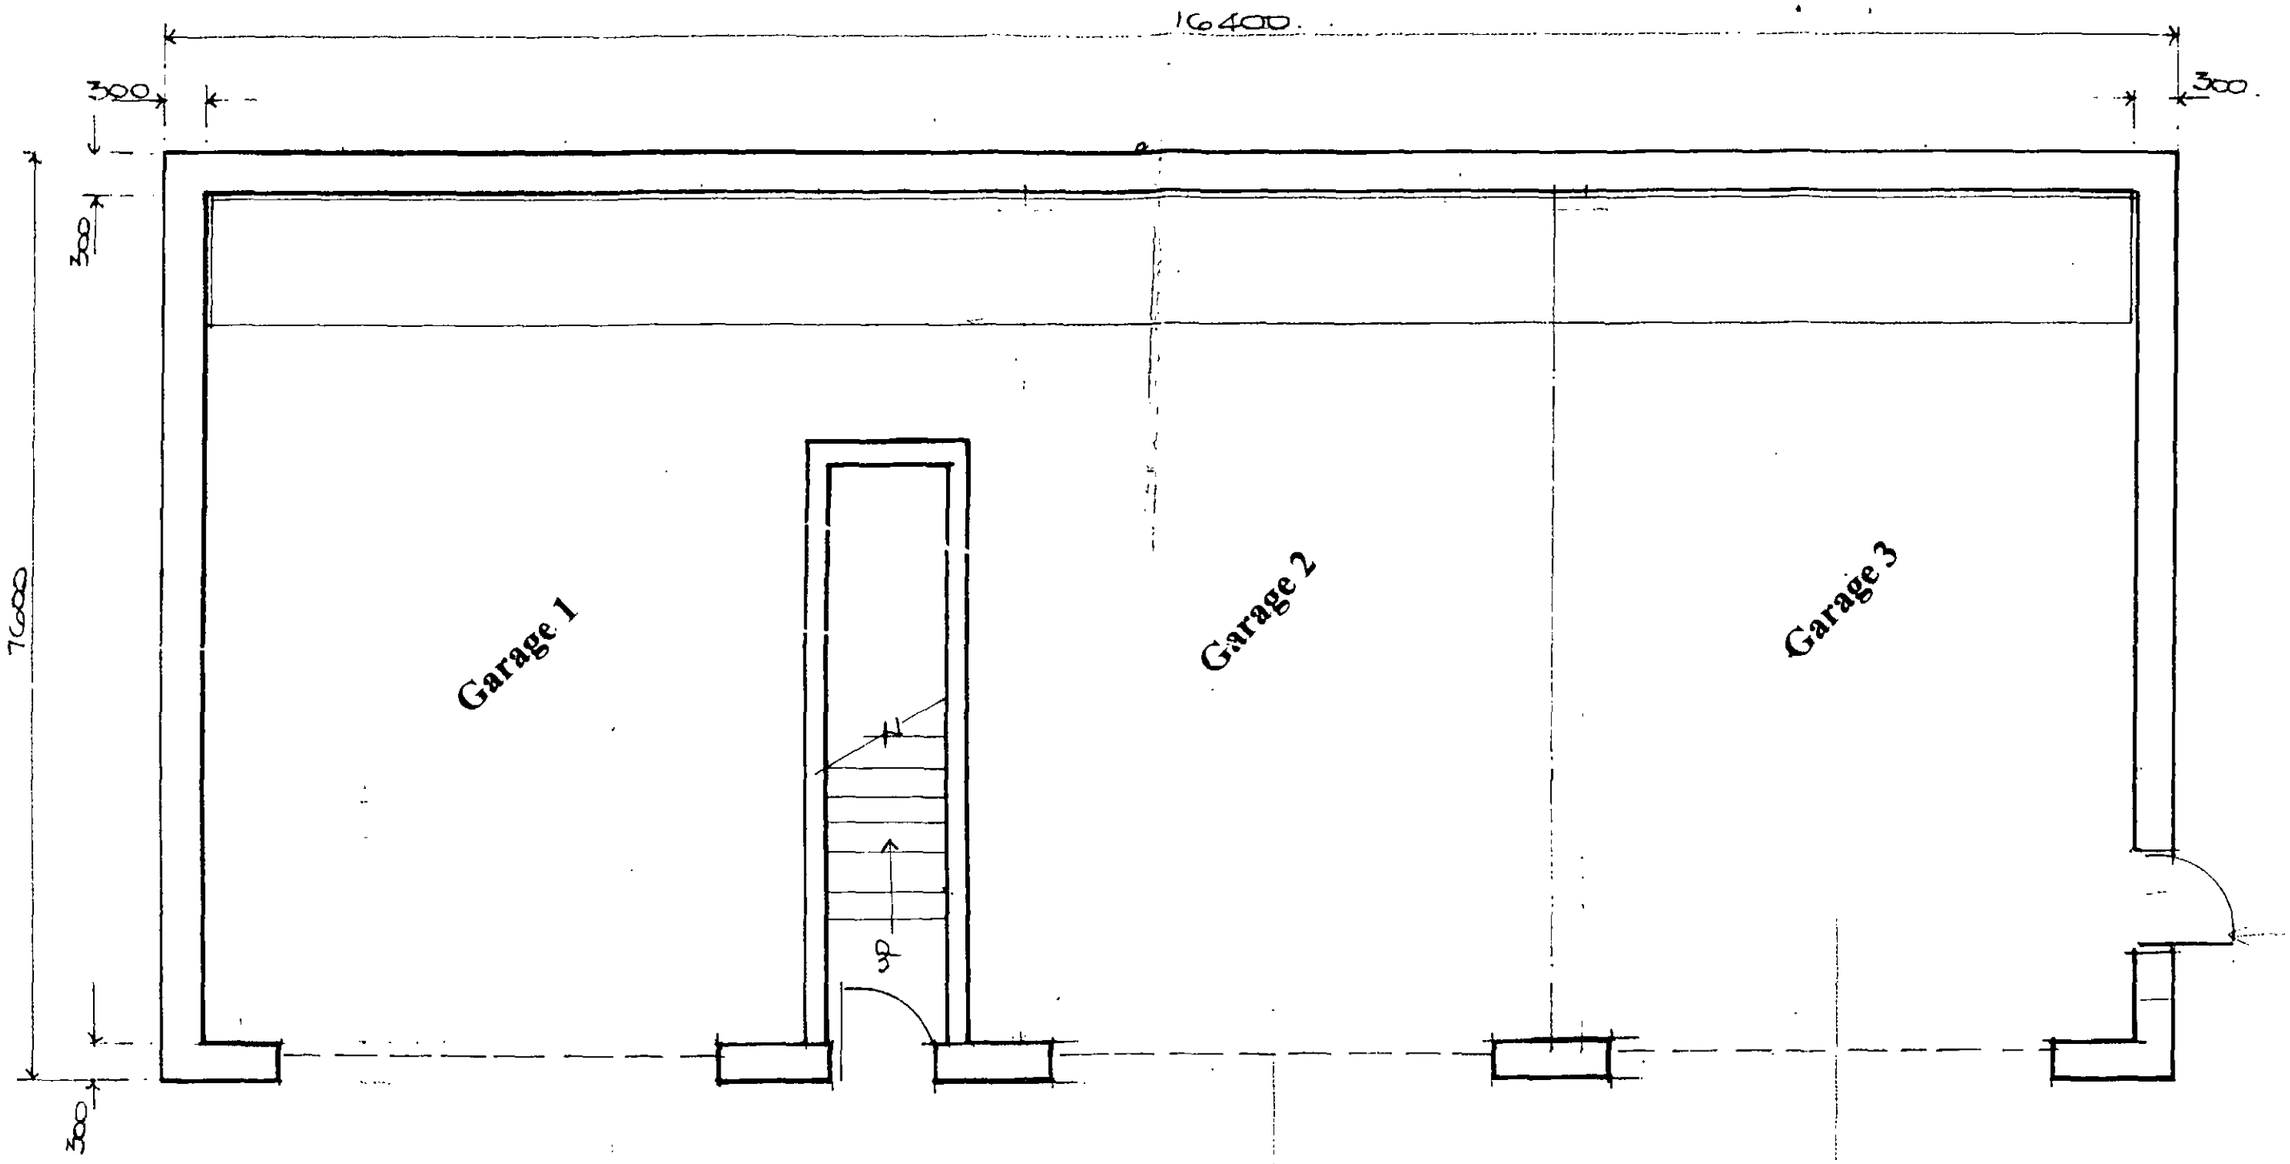


Proposed Ground Floor Layout


1 : 50

SDC Projects Ltd
336 Manchester Road
Deepcar
Sheffield
S36 2RH
Tel 0114 3279 118
Tel 07970 291539

27.4.12

Triple Garage with Granny flat above.


SH / 01

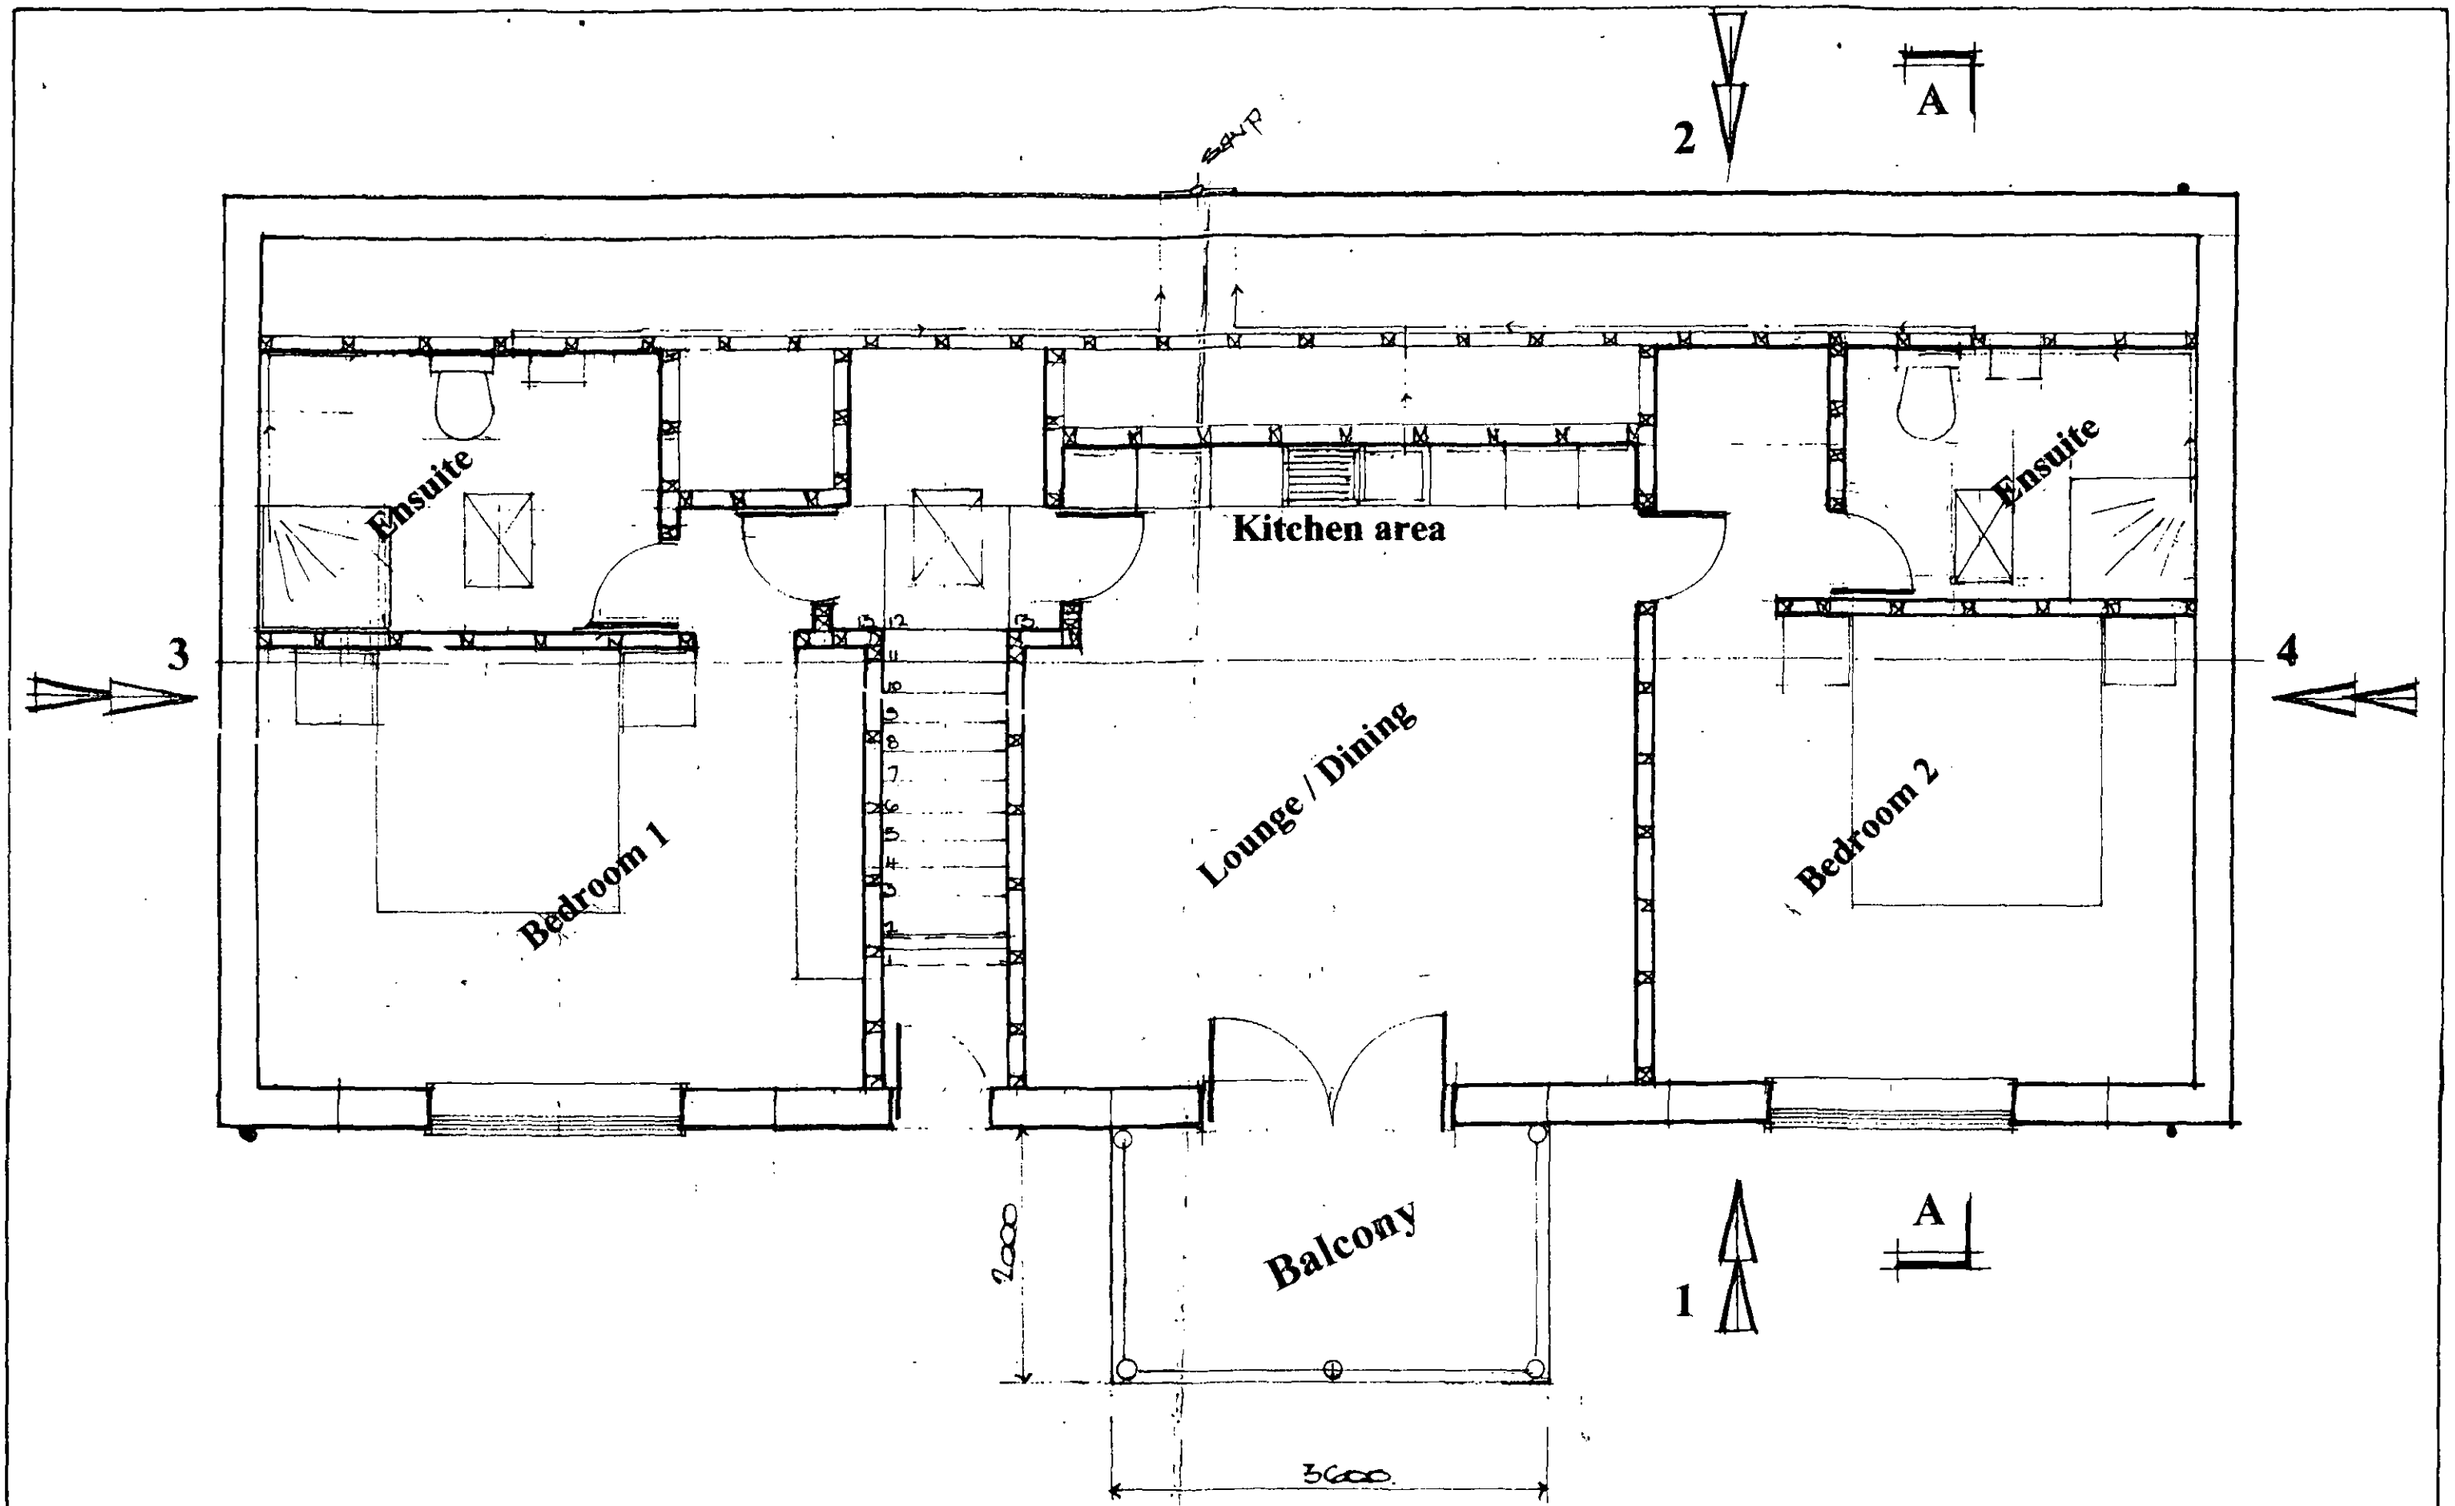


Proposed First |Floor Layout

1: 50

SH / 02

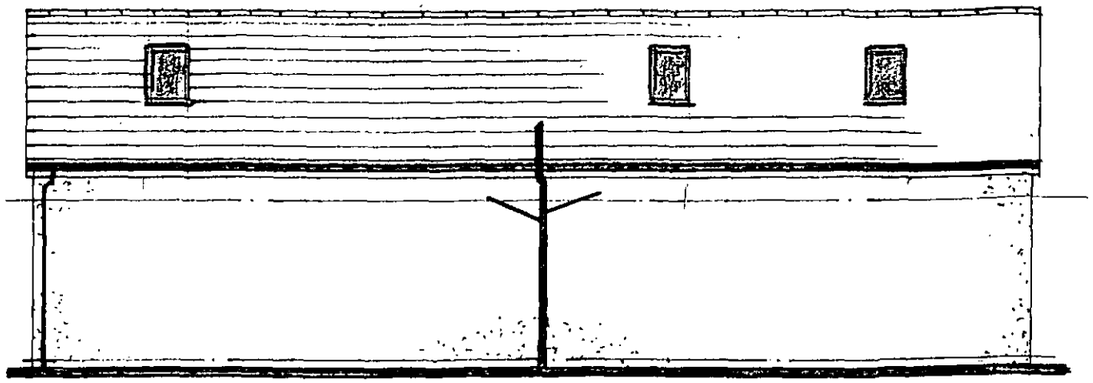


Proposed Rear Elevation On 2

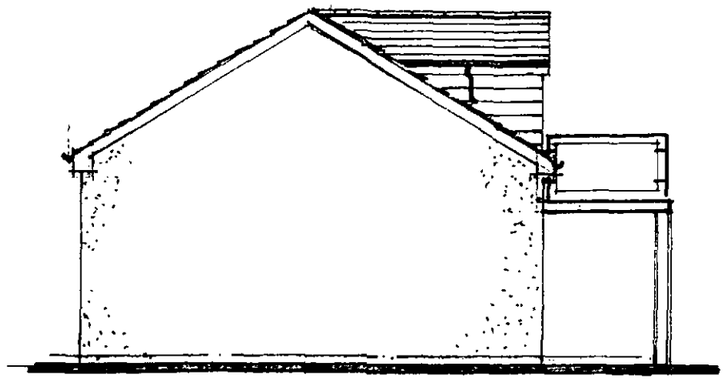

Proposed Side Elevation On 3




Proposed Front Elevation On 1

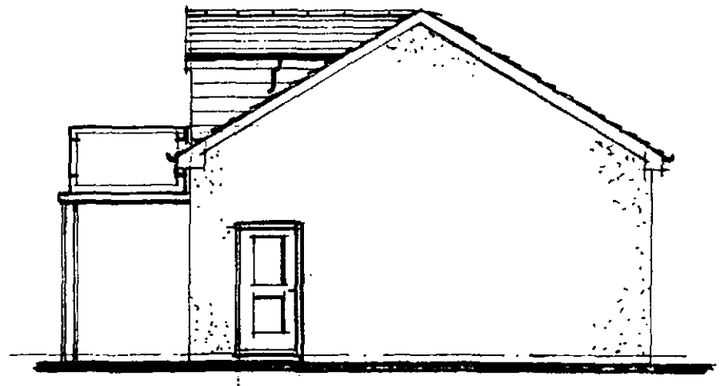

Proposed Side Elevation On 4

Proposed Elevations. 1 : 100

SH / 03

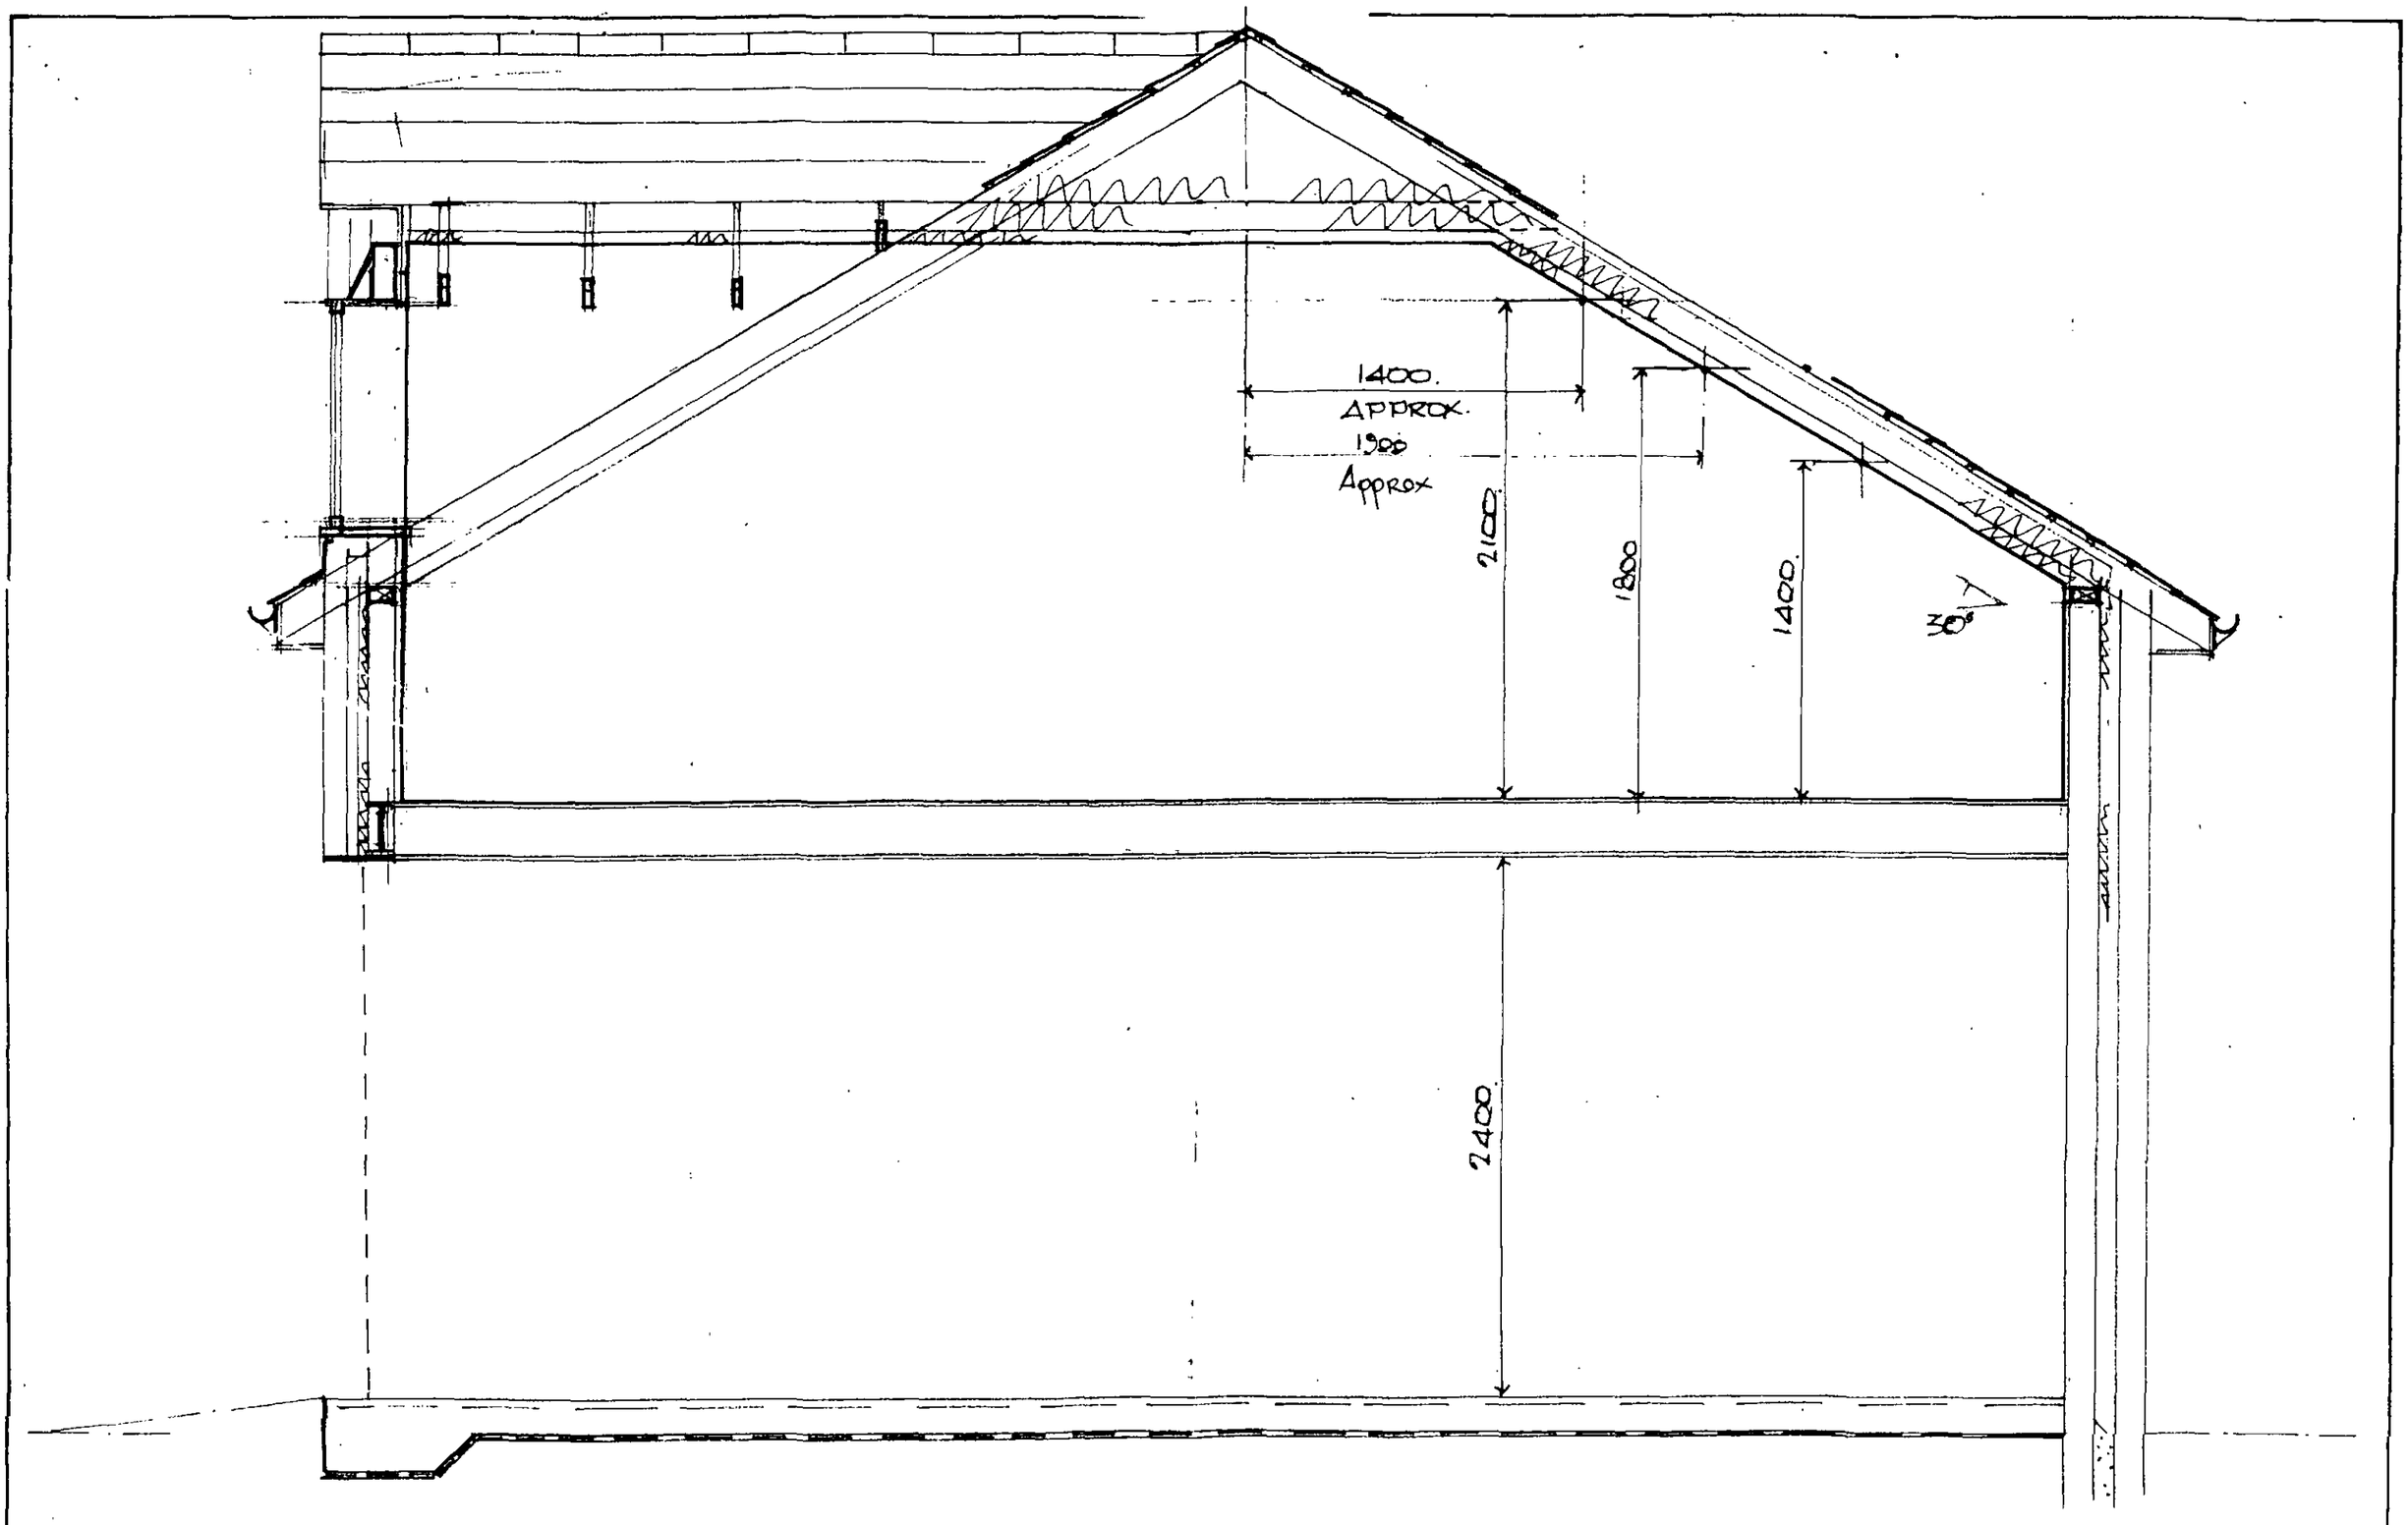

Section On A - A

1 : 25

SH / 04