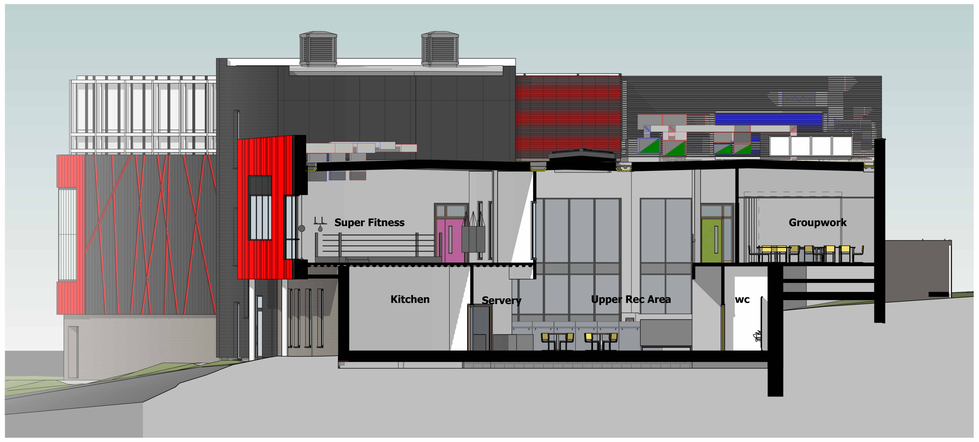

Cross Section A

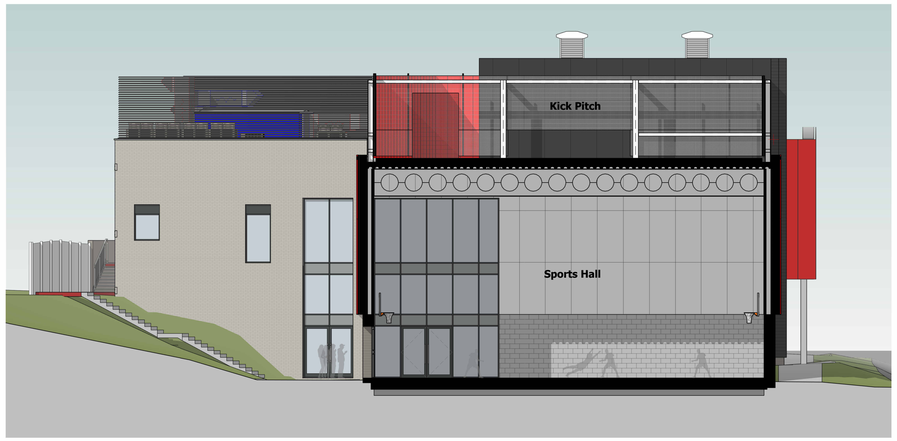

Cross Section B

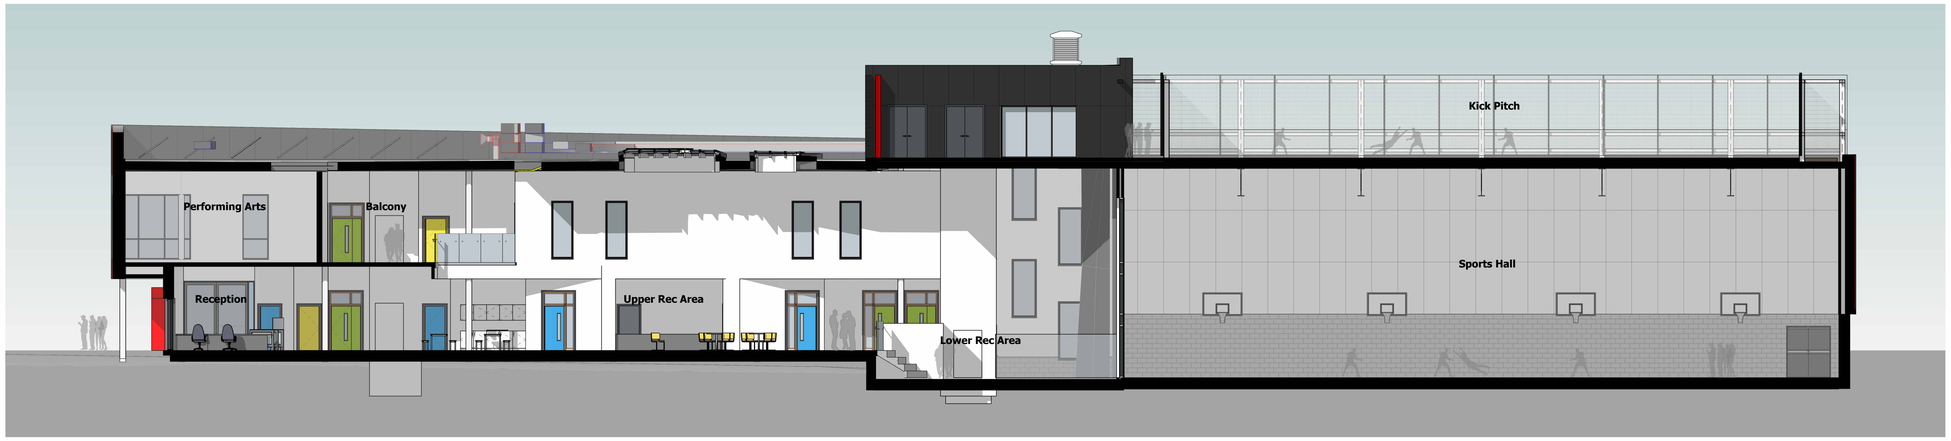

Long Section C

Revision

Project
Barnsley Youth Zone
Land off Schwäbisch Gmünd Way, Barnsley

Drawn
DC

Date
04.04.2022

Scale(s) @ A0
1 : 100

Client
OnSide

Status
Planning Issue

Sheet Title
Proposed Building Sections

Project No.
83-18

Rev

Dwg No.
BAR-HBA-V1-ZZ-DR-A-P65

1:100
0 0.5m 2.5m 5m

hbarchitects
The Old Telephone Exchange, Albert Street, Rugby, Warks, CV21 2SA
|info@hb-architects.co.uk | www.hb-architects.co.uk | 01788 576137

©copyright