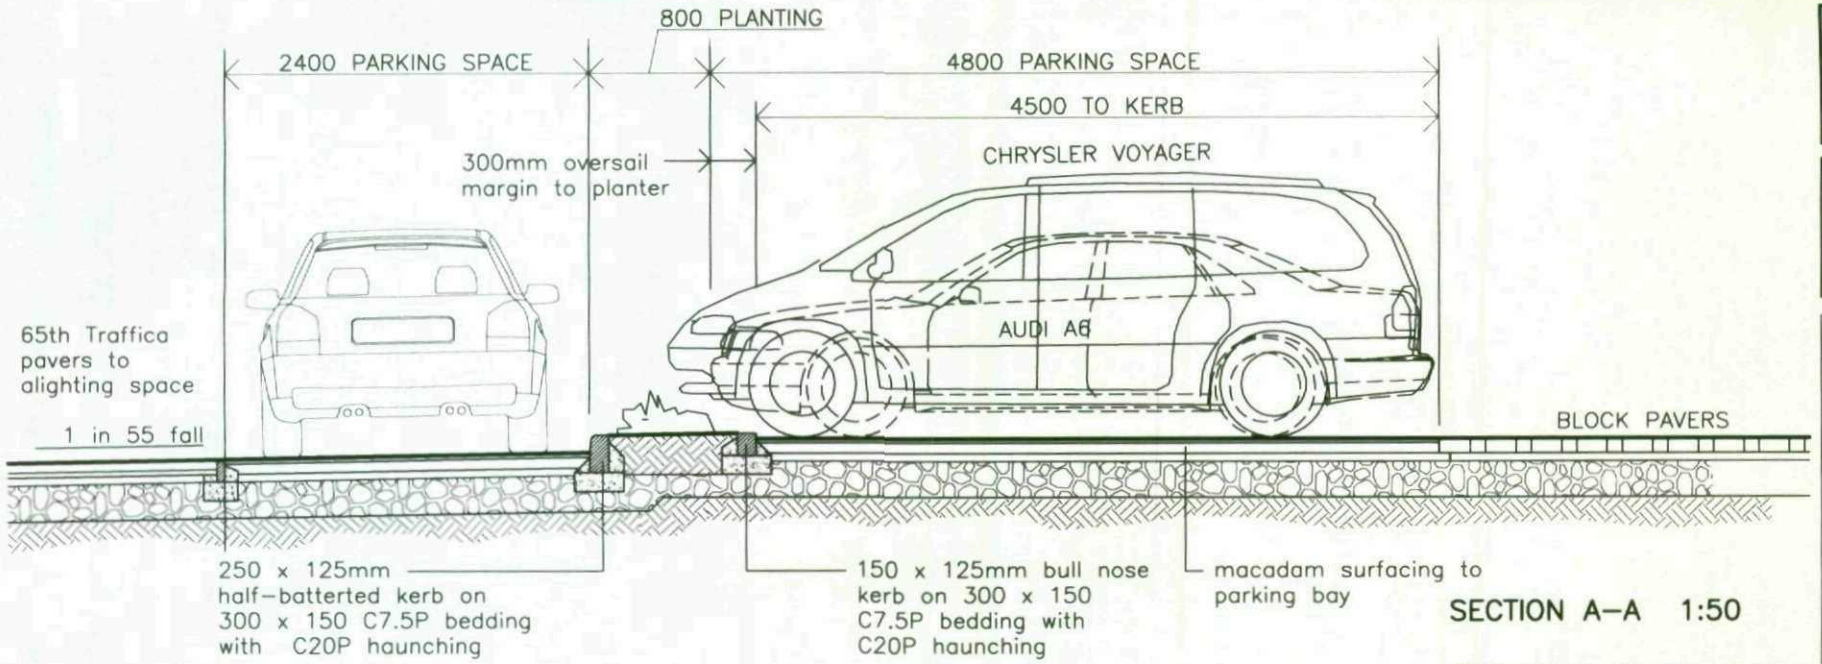

SECTION A–A 1:50

CAR PARK PLAN 1:250

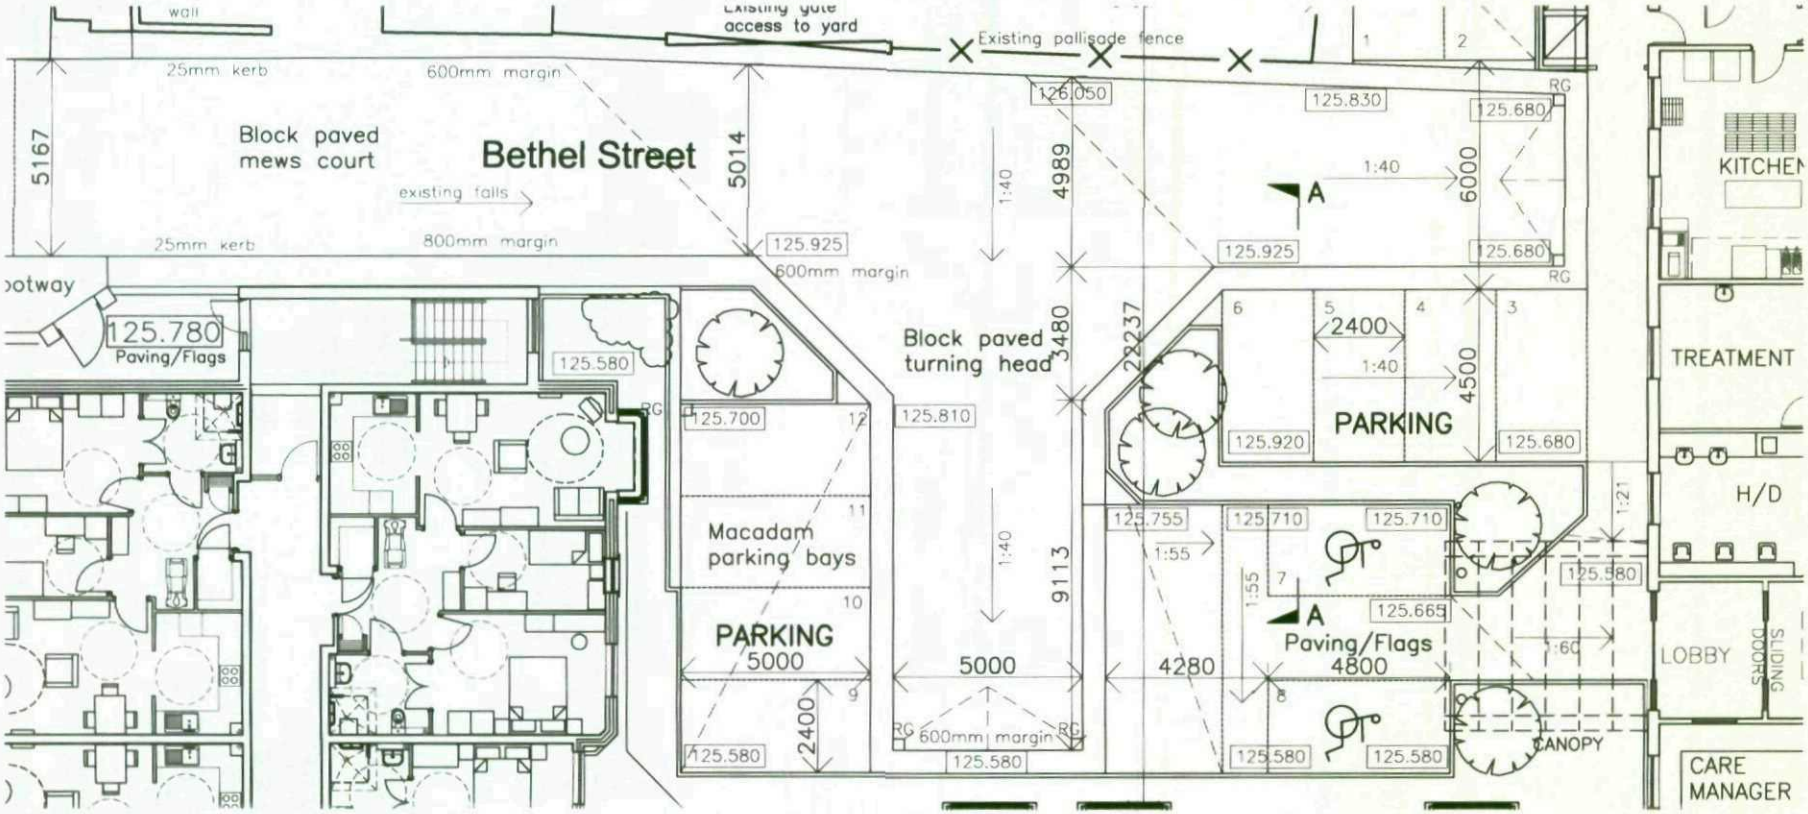

All work to be carried out in accordance with the requirements of the Building Regulations and the Water Authority Regulations currently in force.

Do not scale from this drawing. Architect to be notified of any discrepancies.

Verify relevant dimensions on site before commencing work or preparing shop drawings.

This drawing is copyright.

REV	DATE	AMENDMENT

LANGTRY-LANGTON
ARCHITECTS
6 Oak Mount
Bradford
West Yorkshire
BD8 7BD
T. +44 (0)1274 498226
F. +44 (0)1274 548416
E. enquiries@langtry-langton.co.uk

PROJECT
PROPOSED EXTRA CARE
DEVELOPMENT
BETHEL ST. HOYLAND
for BRAMALL CONSTRUCTION

DRAWING TITLE
PARKING SECTION A-A

PROJECT NO.	DRAWING NO.	REVISION
08005	22	

STATUS

SCALE @ A1 1:50 DATE JAN 09 DRAWN NLL