

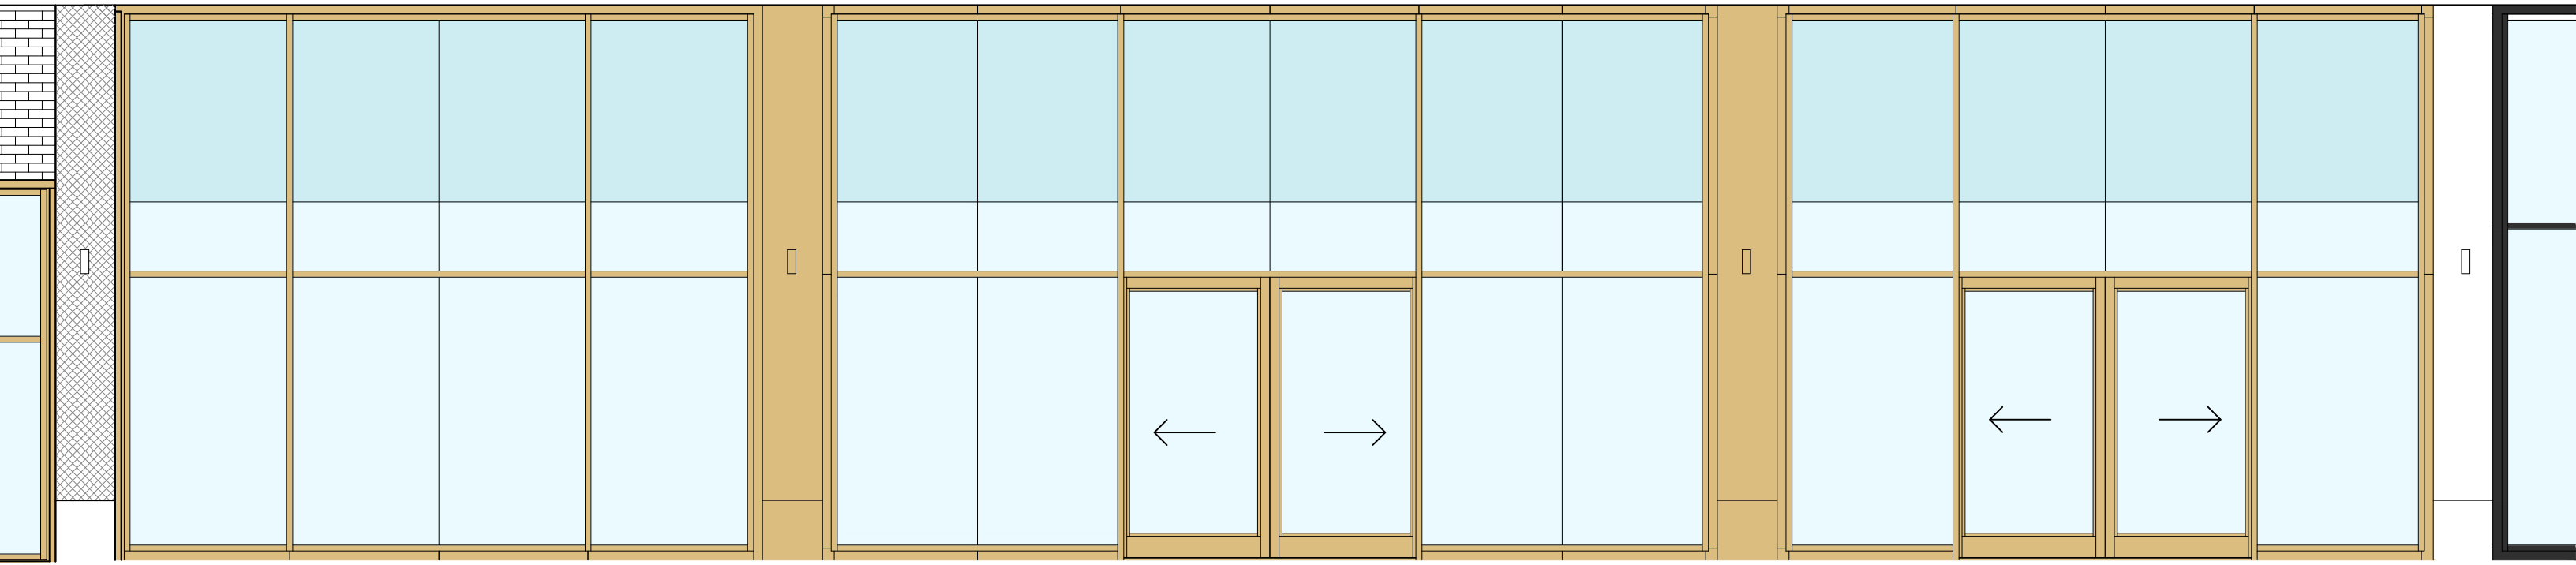


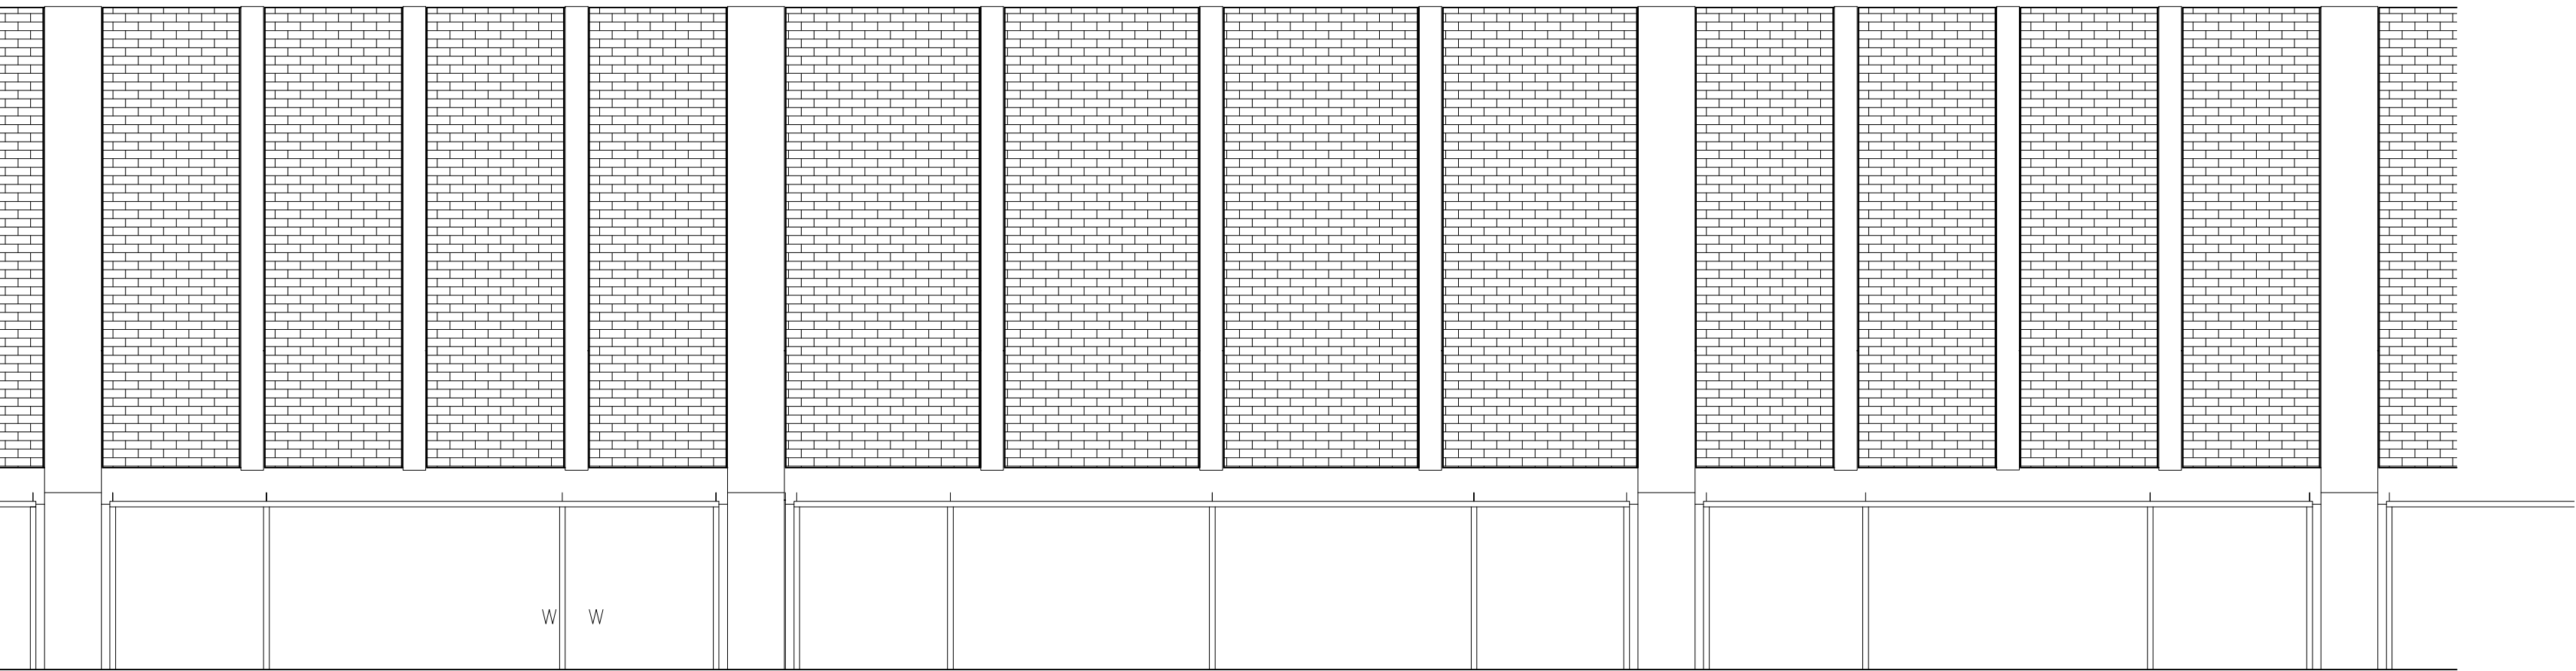

Elevation as Existing

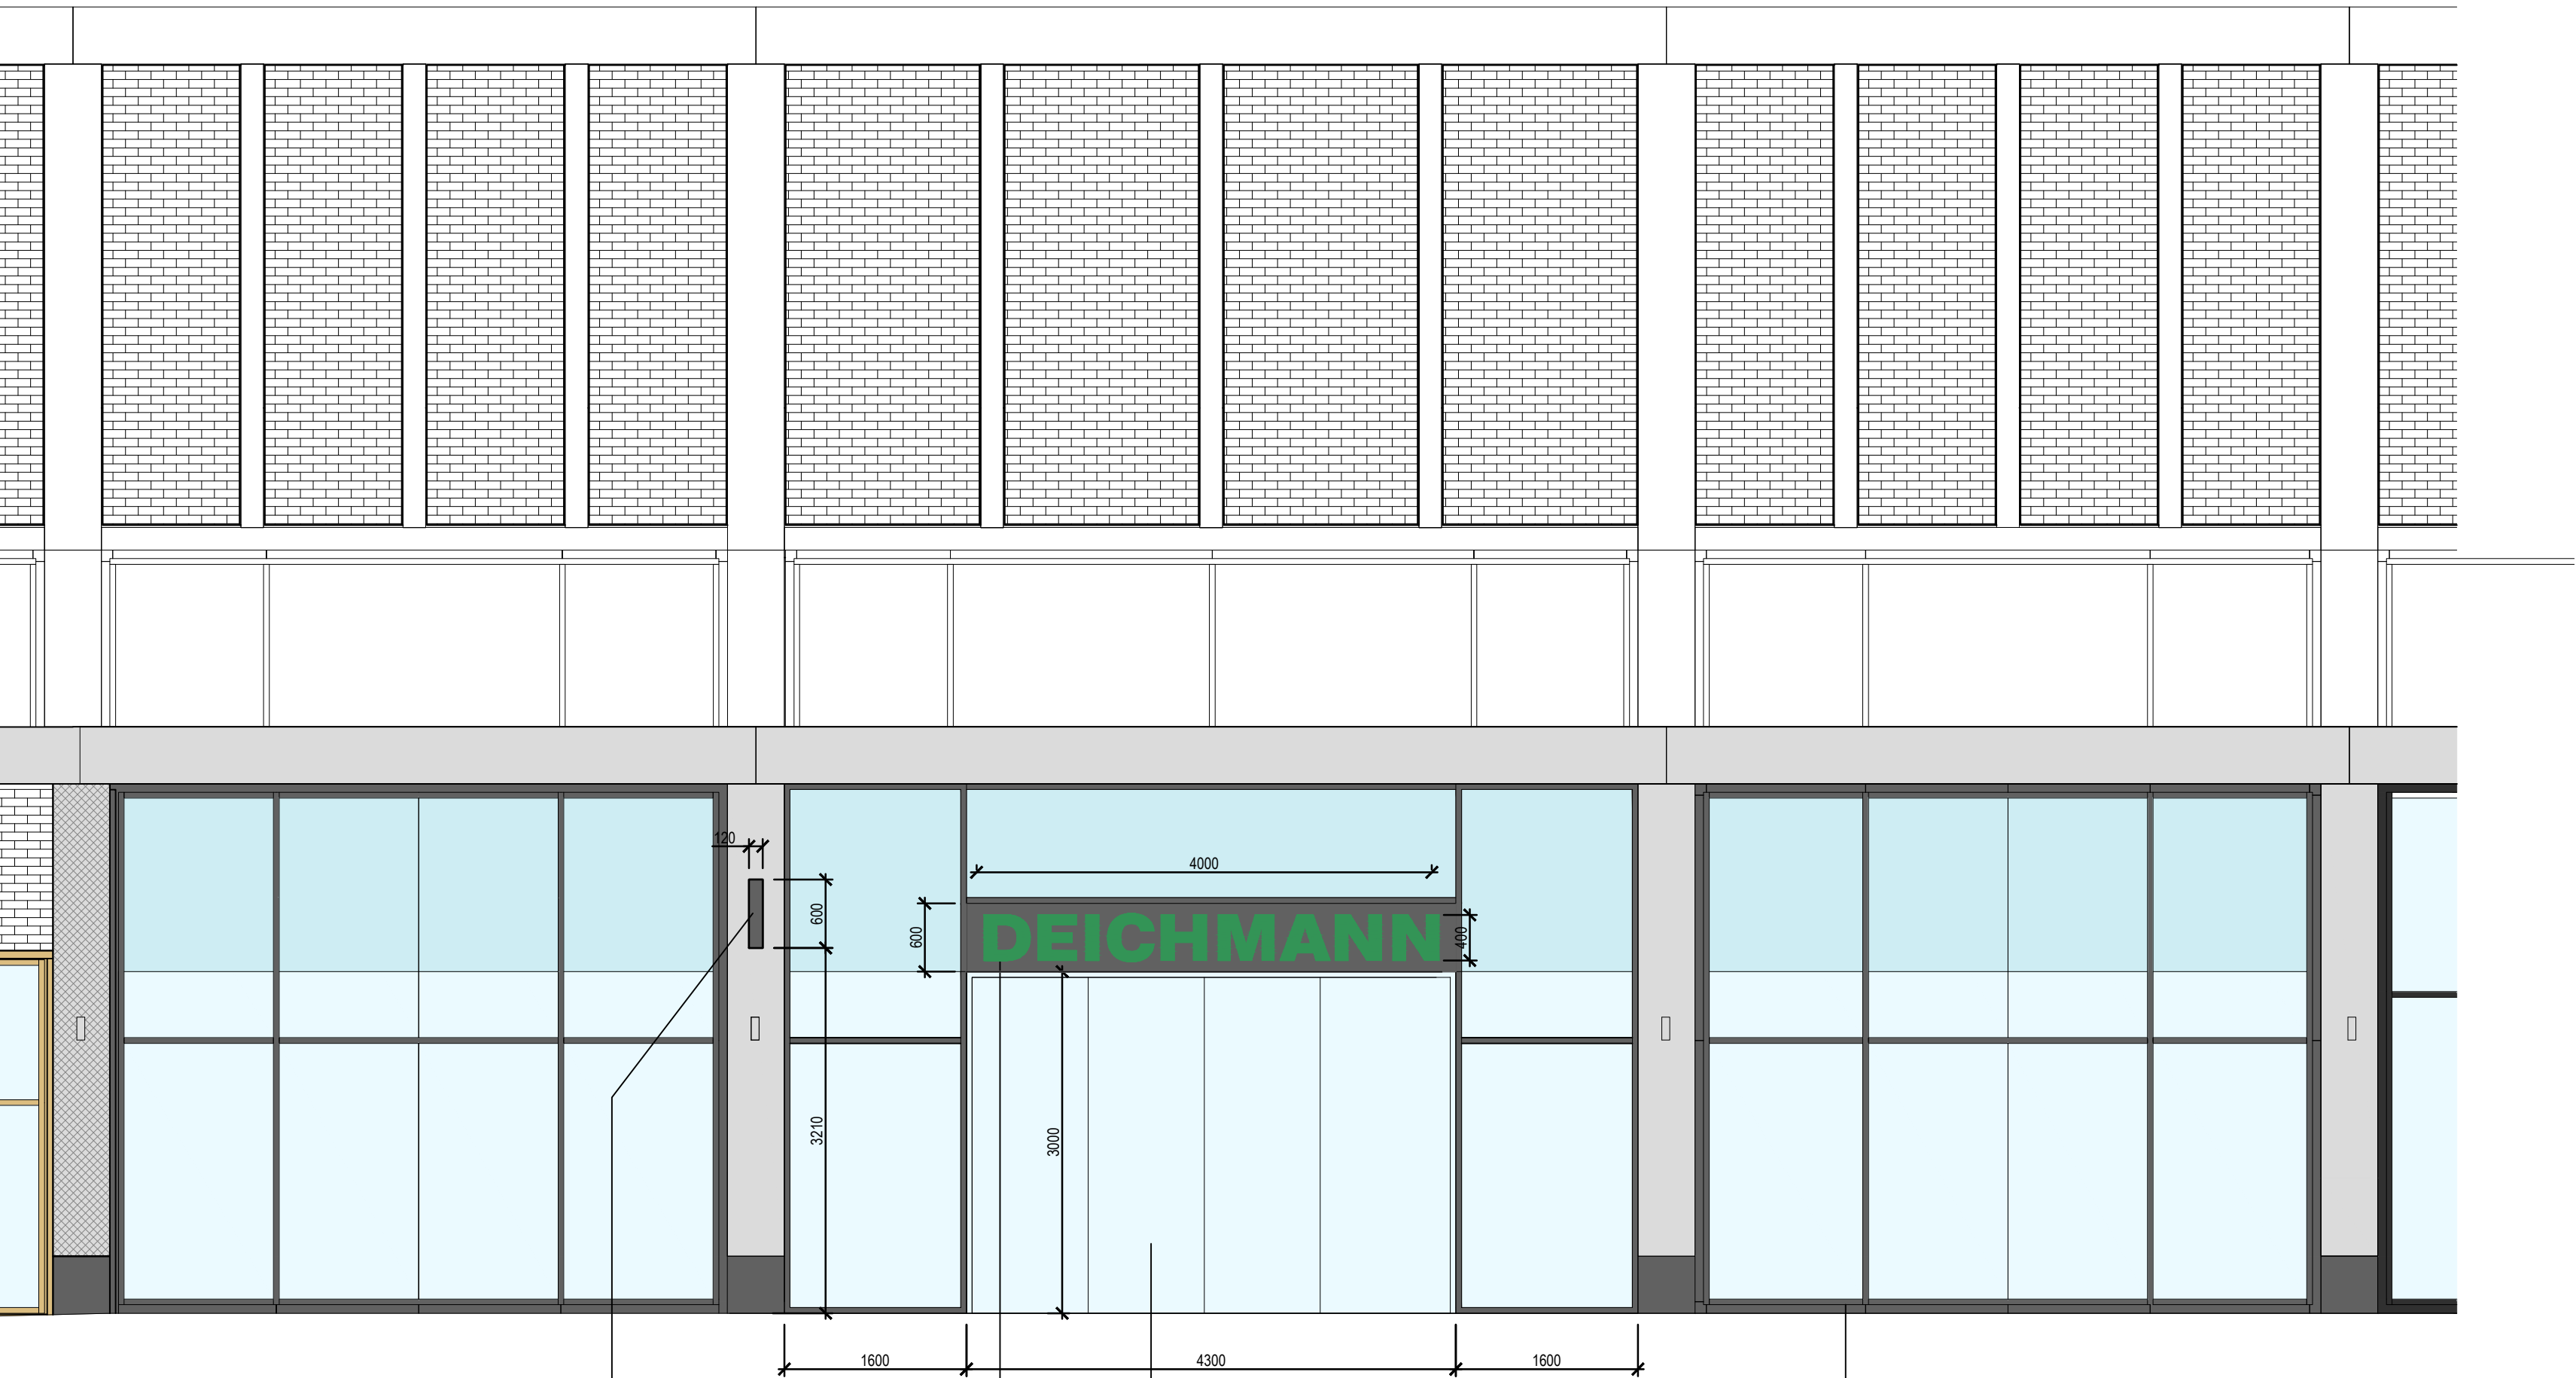



Elevation as Proposed

New internally illuminated projecting sign.
600x600x120mm.


New frameless sliding folding glass doors

New signage as individual internally illuminated letters
400mm high on a 600mm high aluminium panel 4180mm
long and finished DB703 grey.

Glazing system refinished in
DB703 grey

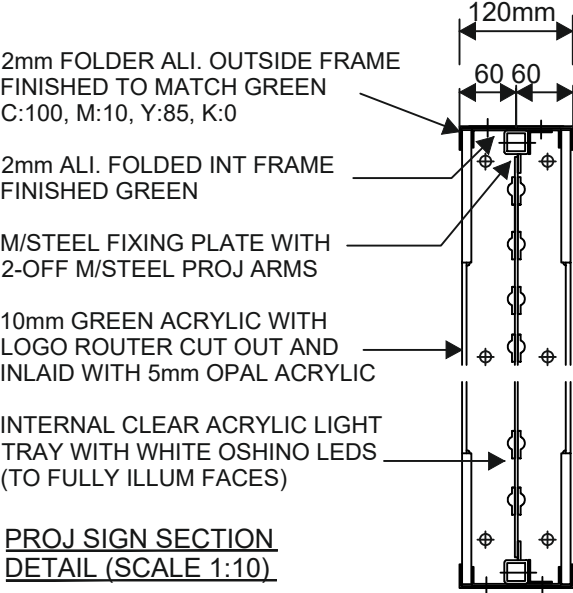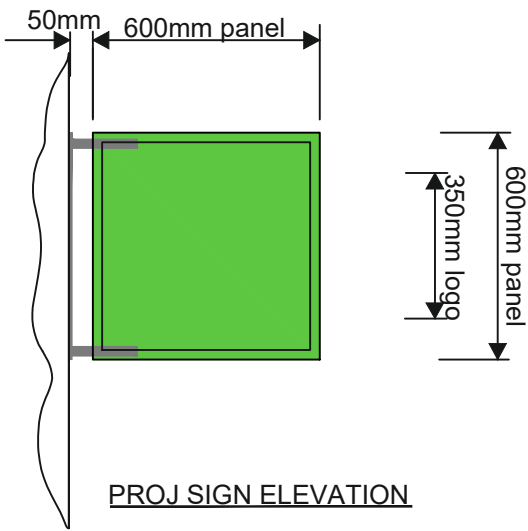

FASCIA SIGN - SECTION

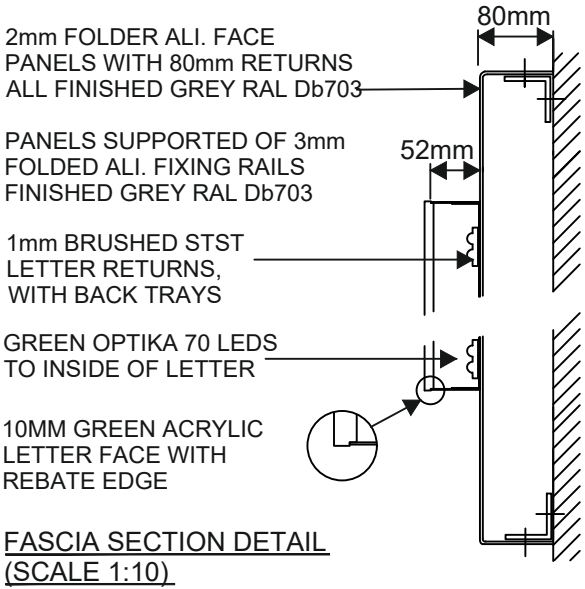


Copyright KMB Ltd.	
Do Not Scale This Drawing For Construction Purposes	
CDM - Significant Design Hazards	
Hazard	Control

Floor Area = 417.5m²

B	30.07.20	Projecting sign reduced to 600 x 600mm	BF		
A	17.07.20	Signage updated	DH		
GB	DE	Date	Description	Drawn	Checked

Amendments					

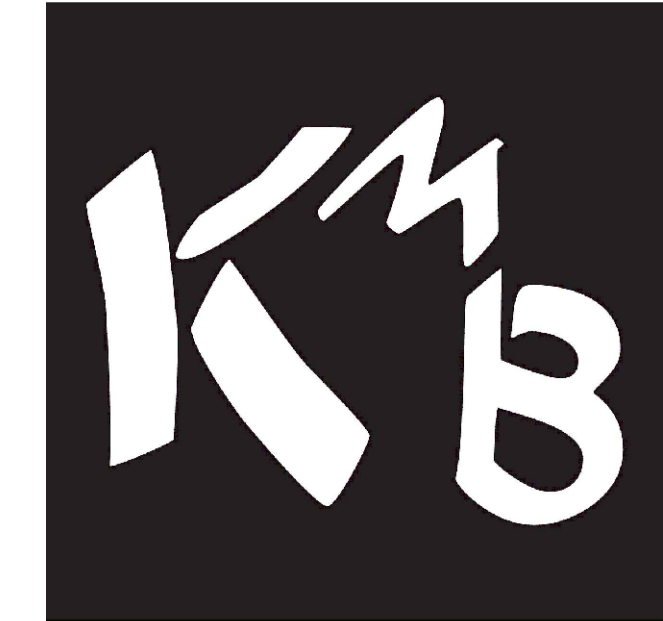

CONSTRUCTION CONSULTANTS			
PROJECT Unit SU3 The Glass Works Barnsley			
CLIENT DEICHMANN			
TITLE Elevation			
SCALE 1:50 / 20 @ A1			DATE July 2020
DRAWN BY DH	CHECKED BY BF	DRAWING No. 7167-07	REV B