notes

this drawing and design is the copyright of aja architects llp and must not be reproduced in part or in whole without prior written consent. contractors must verify all dimensions on site before commencing work or preparing shop drawings if in doubt ASK.

Where this drawing contains any Ordnance Survey mapping material, it has been reproduced under license number 100052278.
Ordnance Survey © Crown copyright

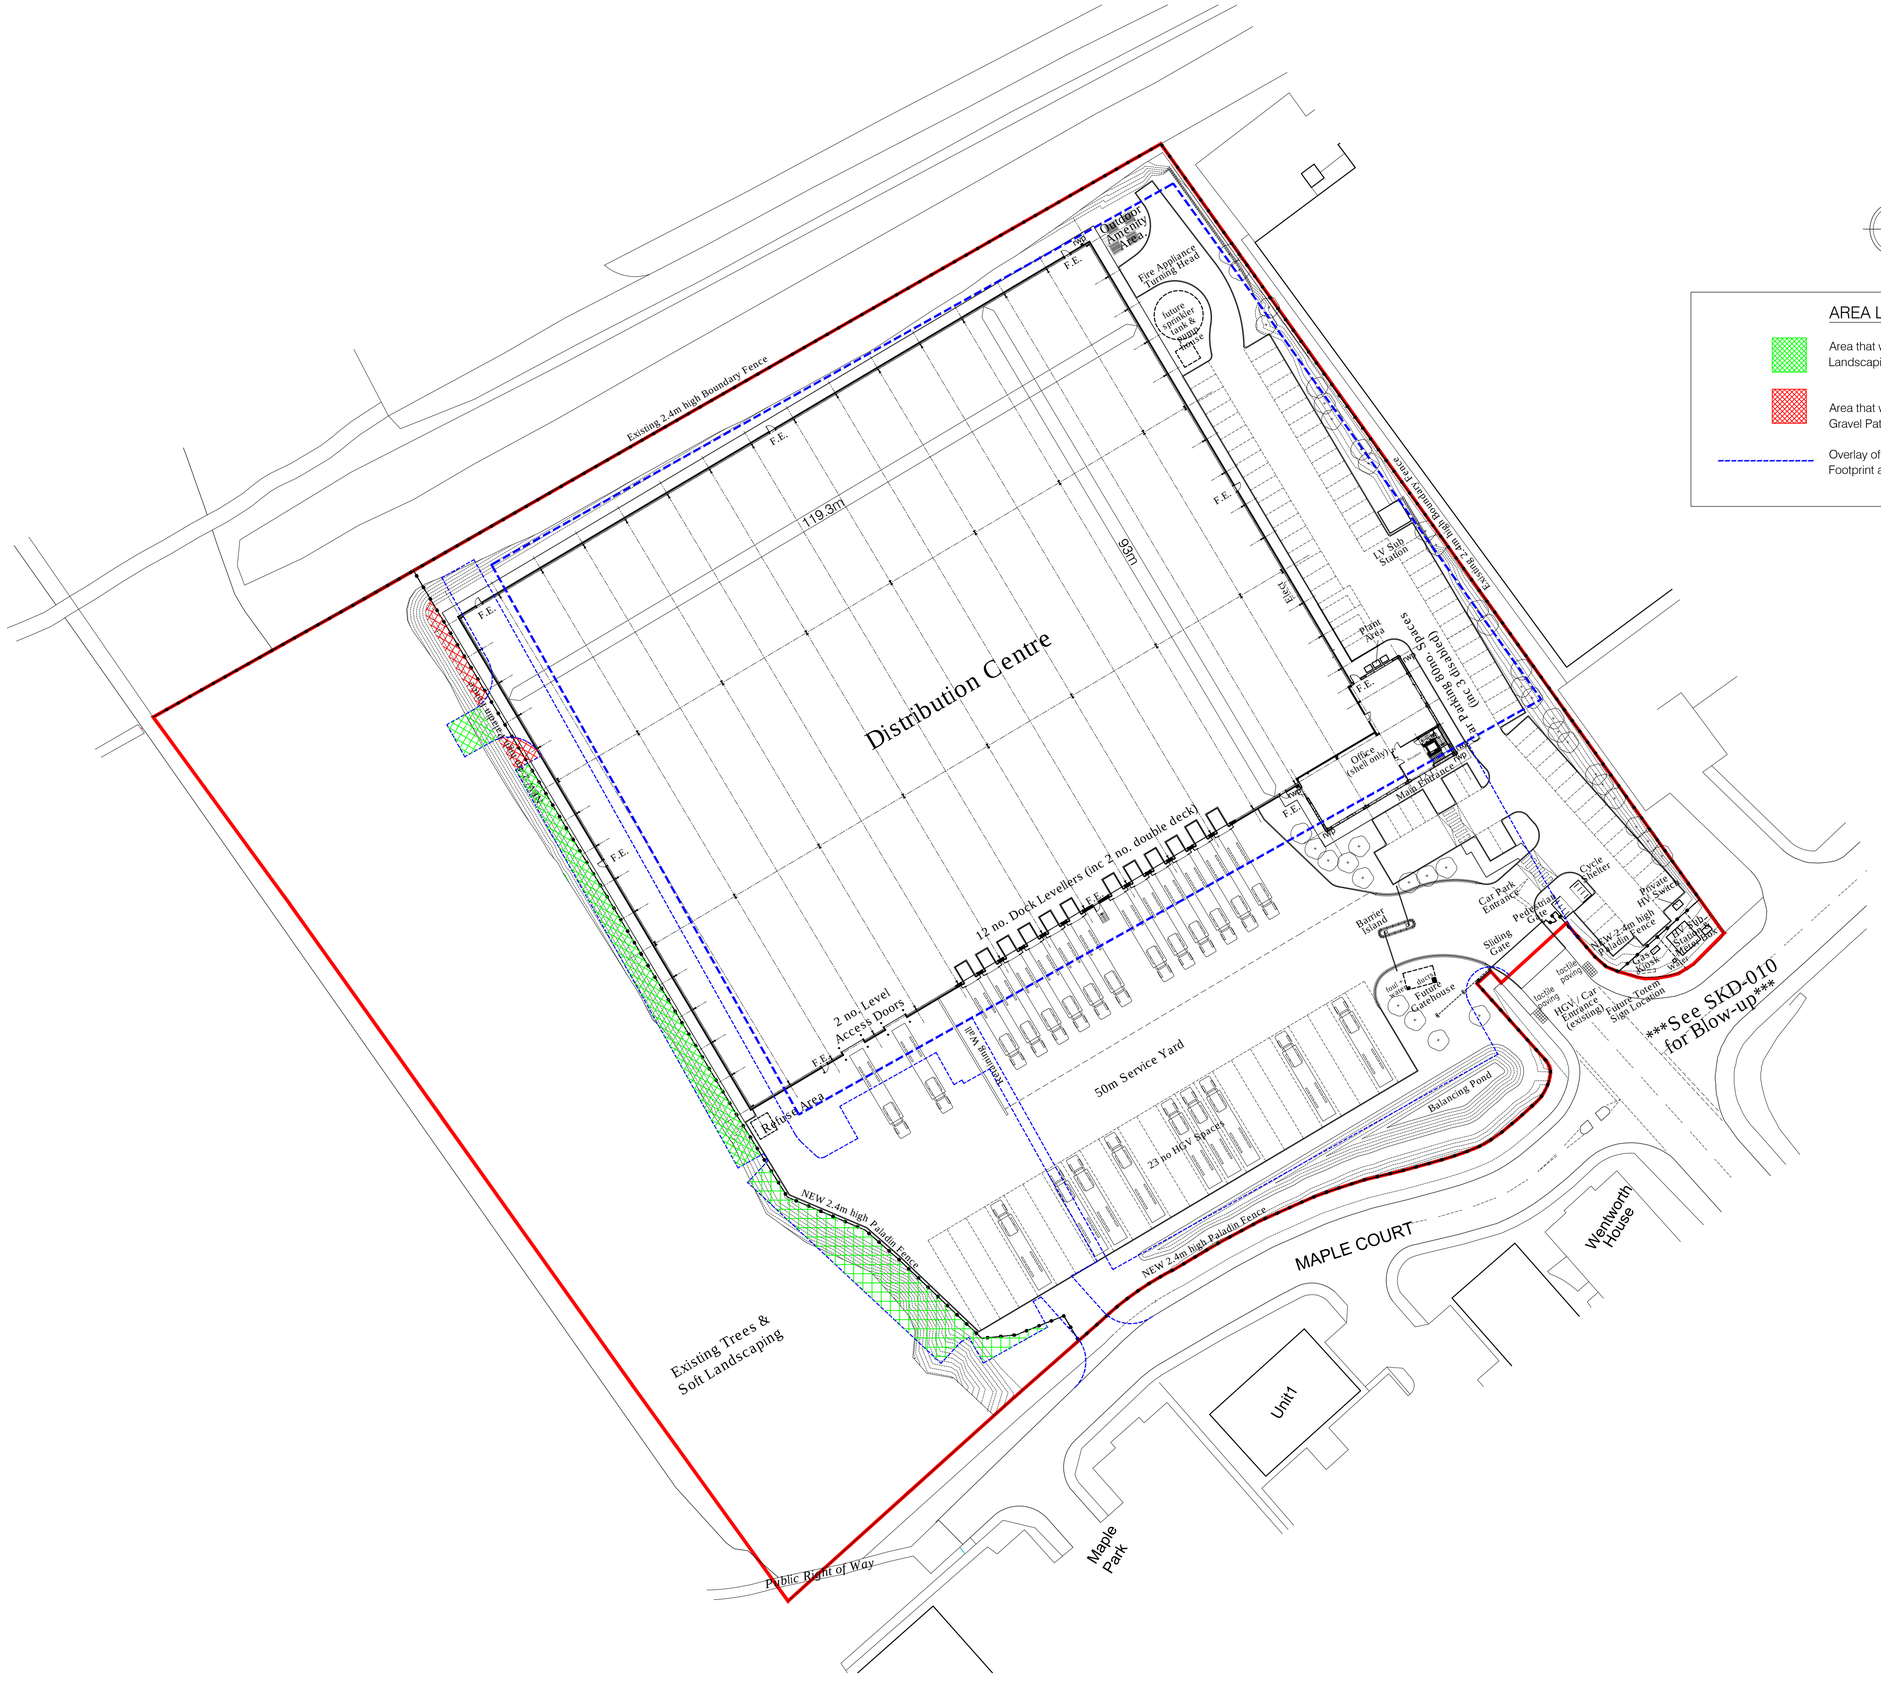

N

AREA LEGEND:

Area that was previously Tarmac Carpark and now New Landscaping. (Green)

Area that was previously Landscaped but now New Gravel Path and Soft Verge. (Red)

Overlay of Previous Outline Scheme showing Building Footprint and extent of Carpark and Yard. (Blue)

no.	date	revision	by

aja architects

aja architects llp
1170 Elliott Court
Herald Avenue
Coventry Business Park
COVENTRY CV5 6UB

T: 024 7625 3200
F: 024 7625 3210
E: aja@aja-architects.com
W: www.aja-architects.com

aja architects llp is a limited liability partnership registered in England No. OC326721

client

RULA DEVELOPMENTS

project

Proposed Developement
Maple Road
Tankersley
South Yorkshire

drawing

Developed Site Layout Plan
-with Outline Approved
Building and Yard Overlaid

scale	1:500 @ A1	drawn	RPW
checked	spp	date	02.08.19

no

6157-SKD-012