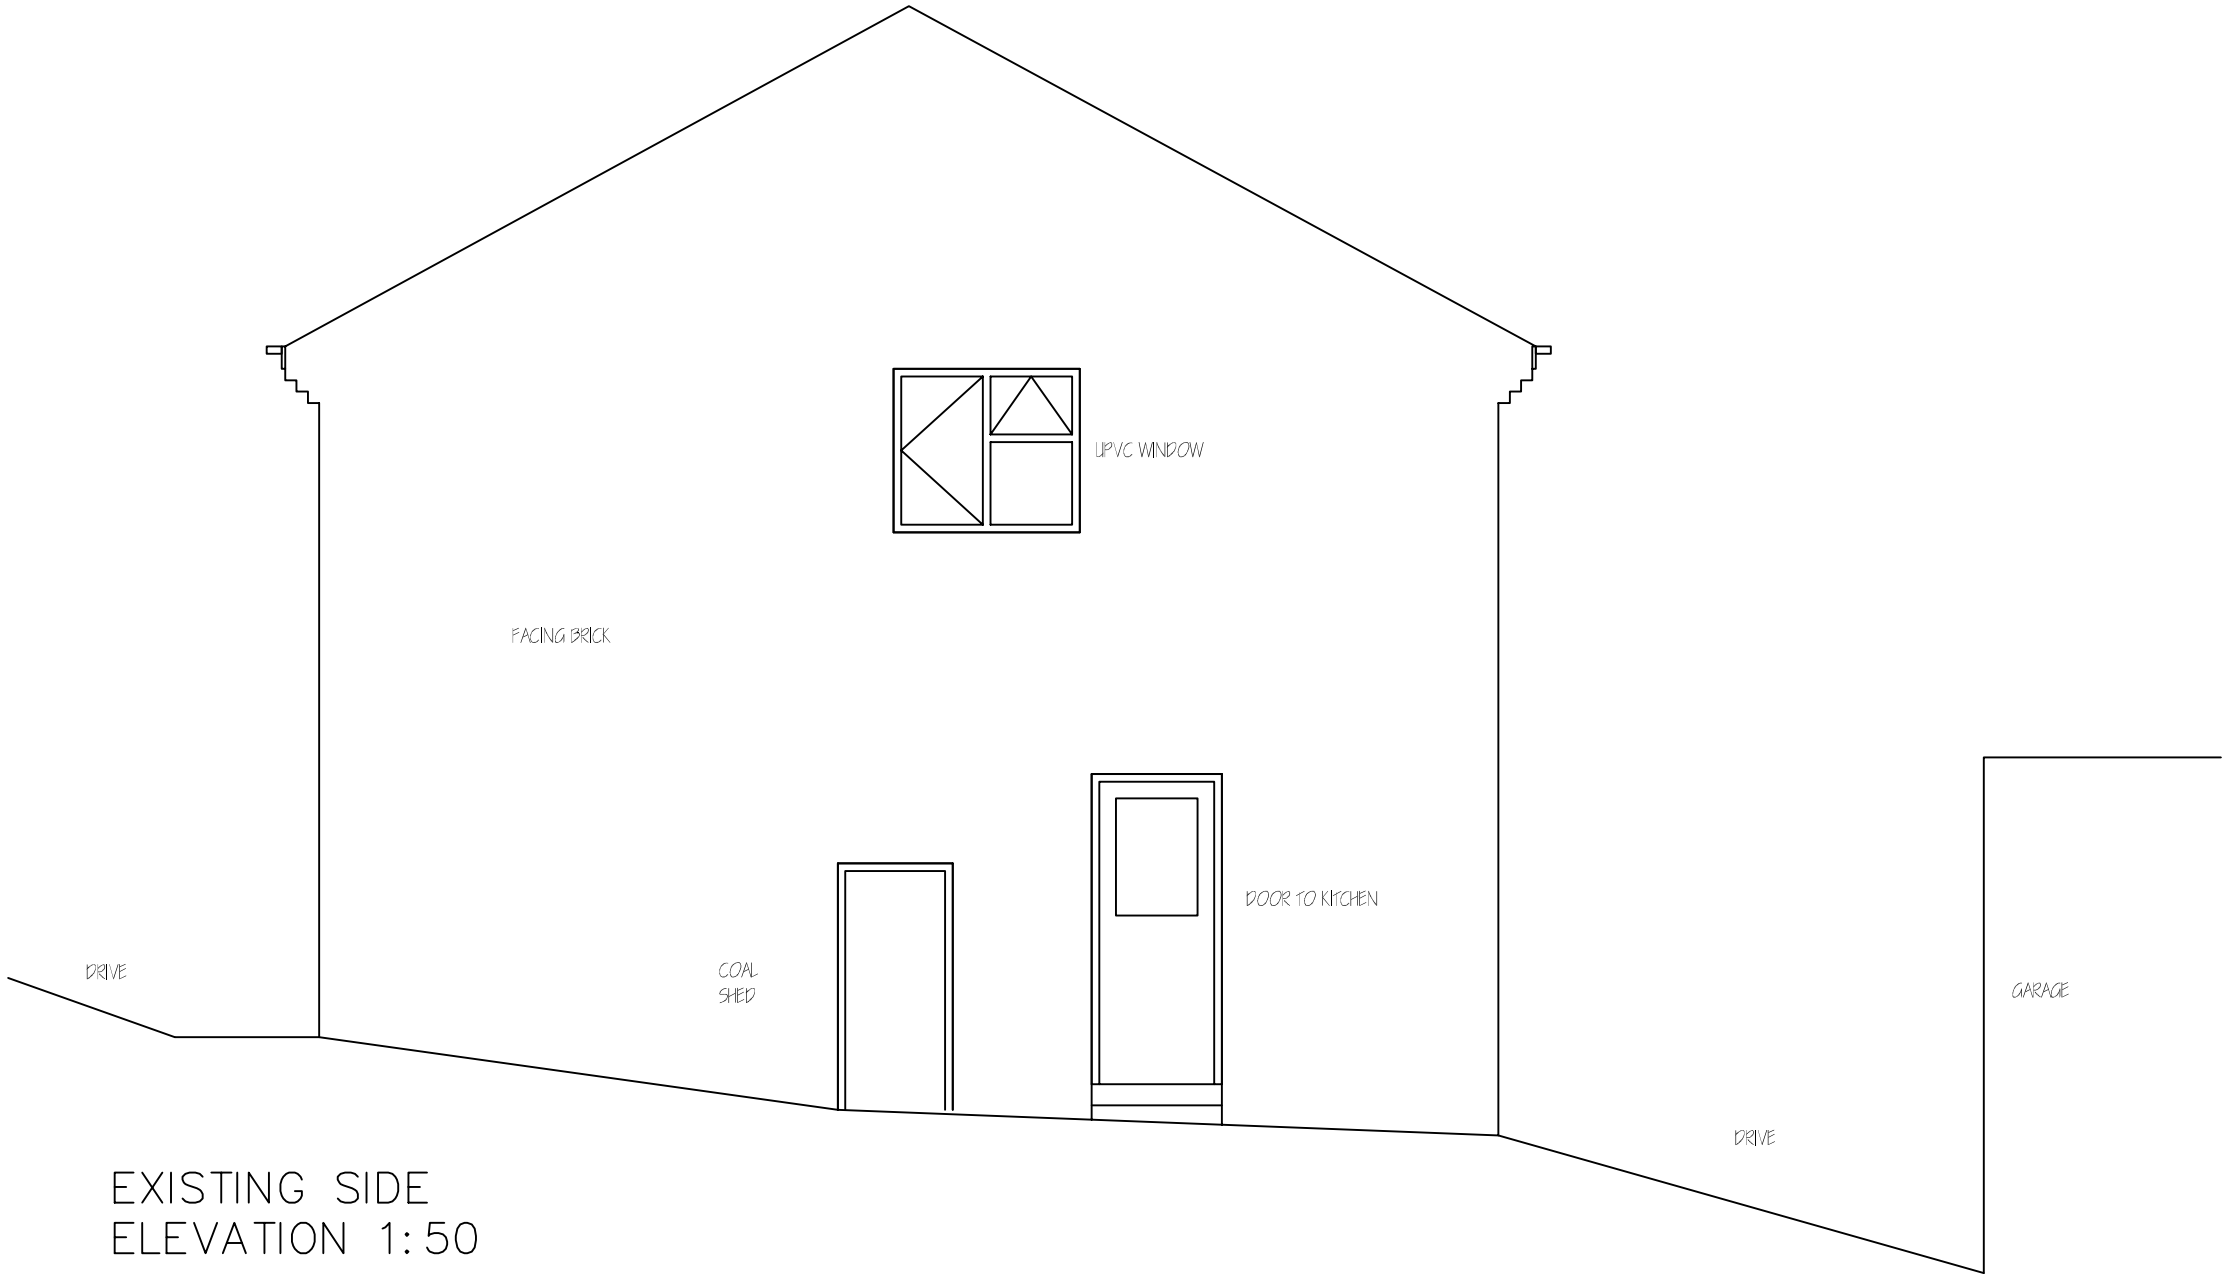


EXISTING SIDE ELEVATION 1:50

Revisions	A. A----	00-00-
This drawing is for planning permission only and is not a construction drawing.		
Drawing Title	EXISTING-ELEVATION	
Job No. - Dwg No.	LP/2013/2 . ——	
Client:	LEE PARSONS 35 WORDSWORTH ROAD MONK BRETTON BARNSLEY S71 2DF	
Scale.	1:50	