



P.11

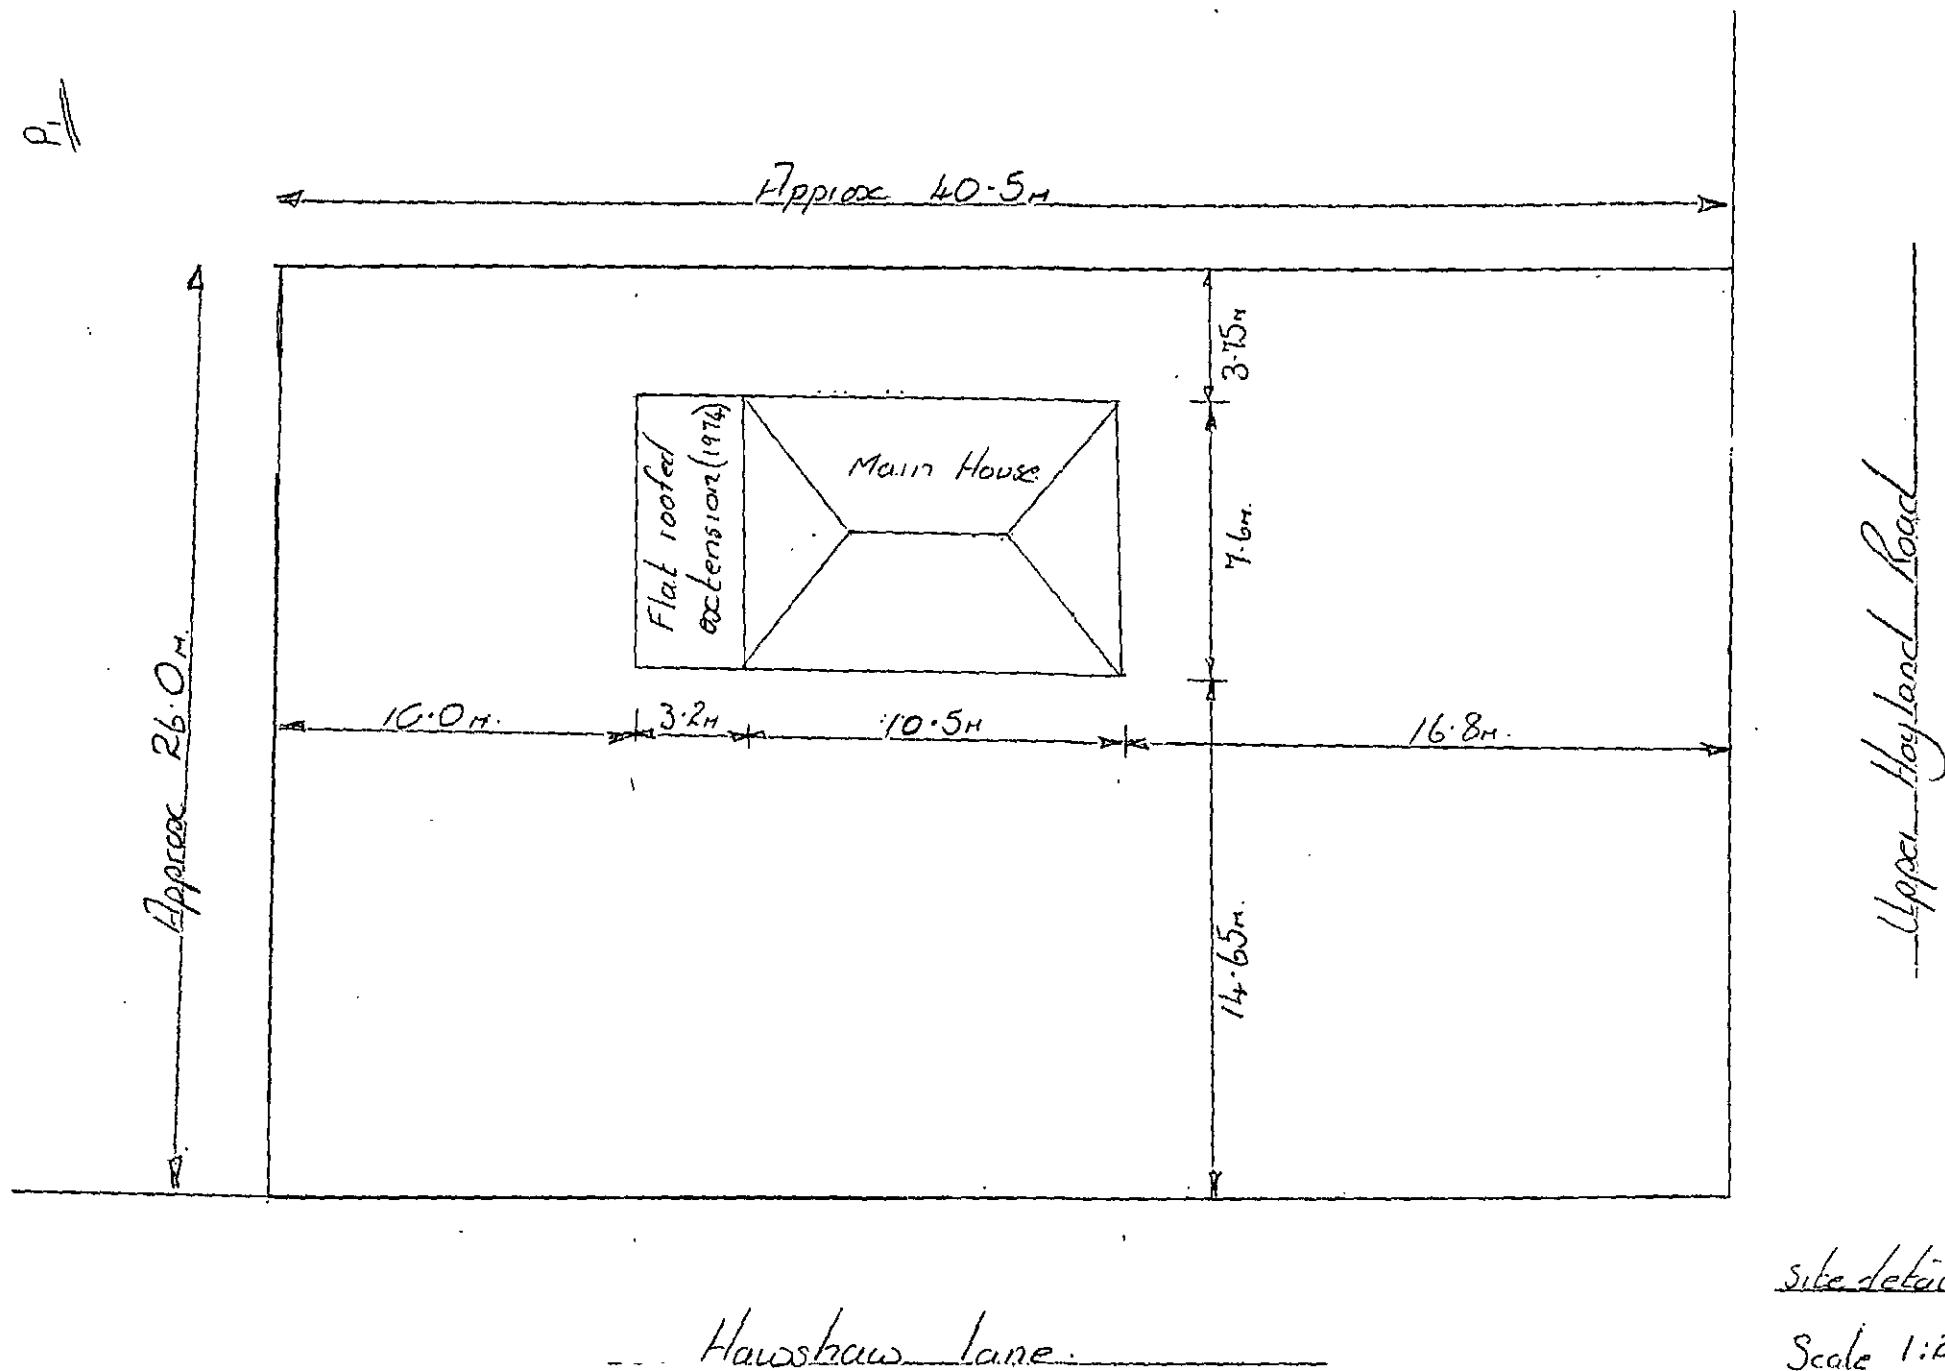


Site details



Scale 1:20


Detail 'B'

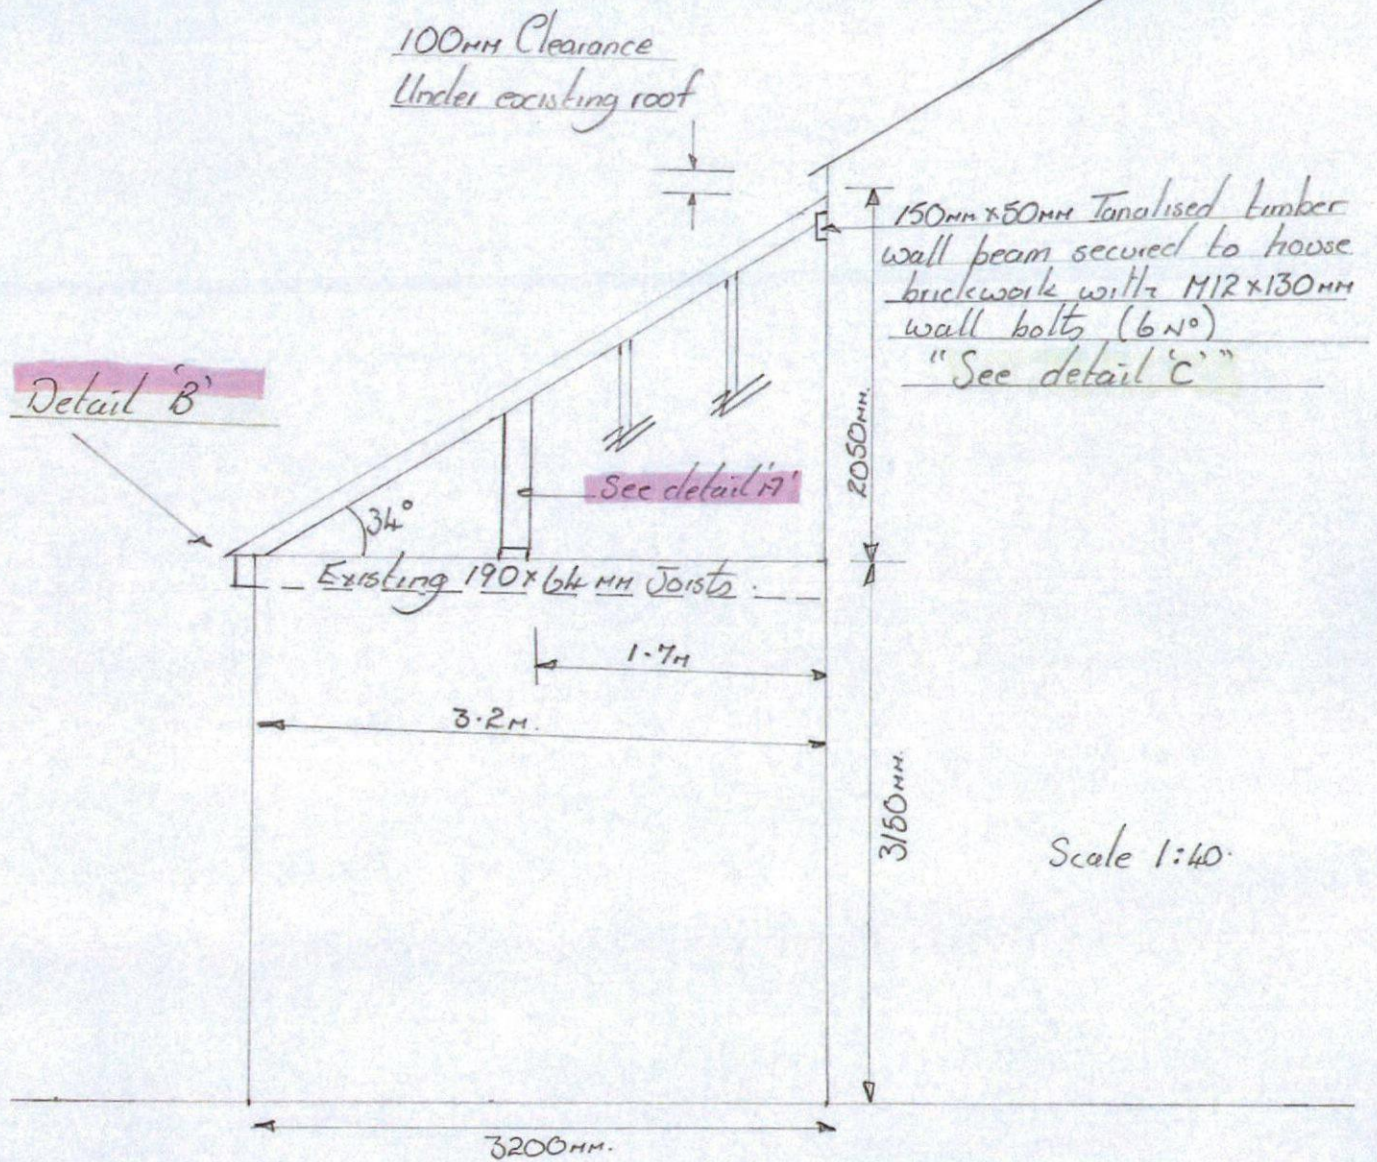

Detail 'A'

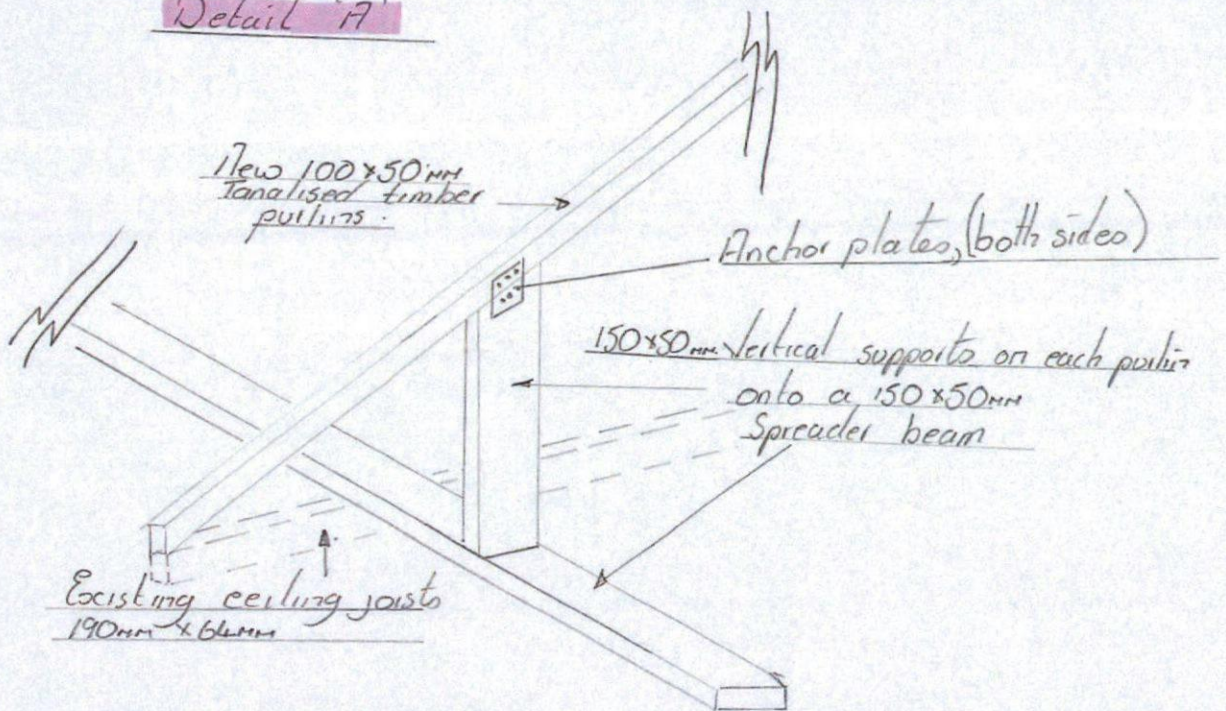

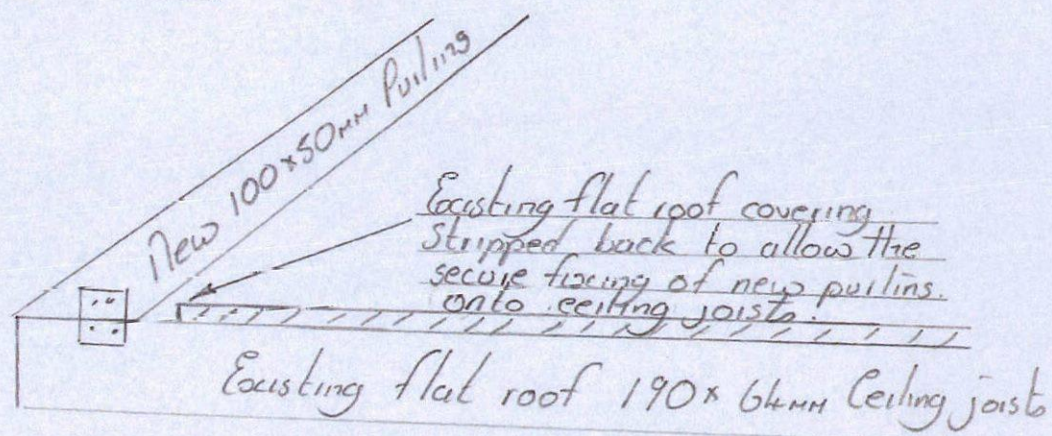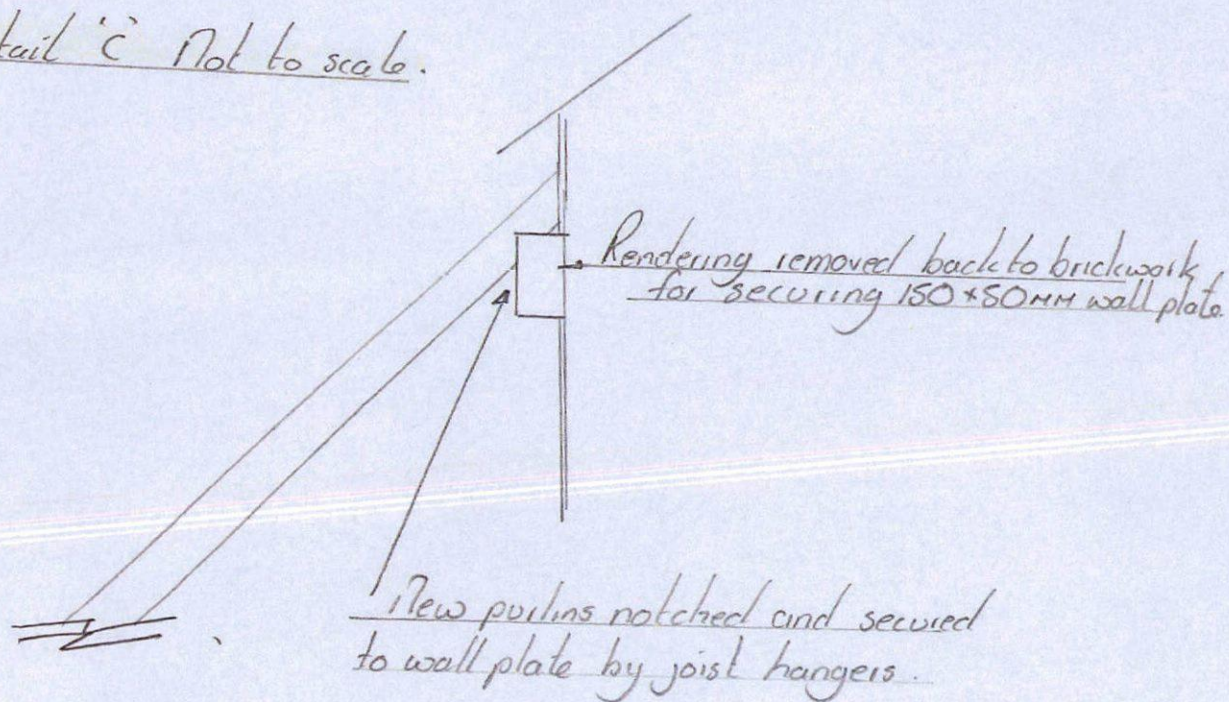Detail 'B' (not to scale)Detail 'C' Not to scale.

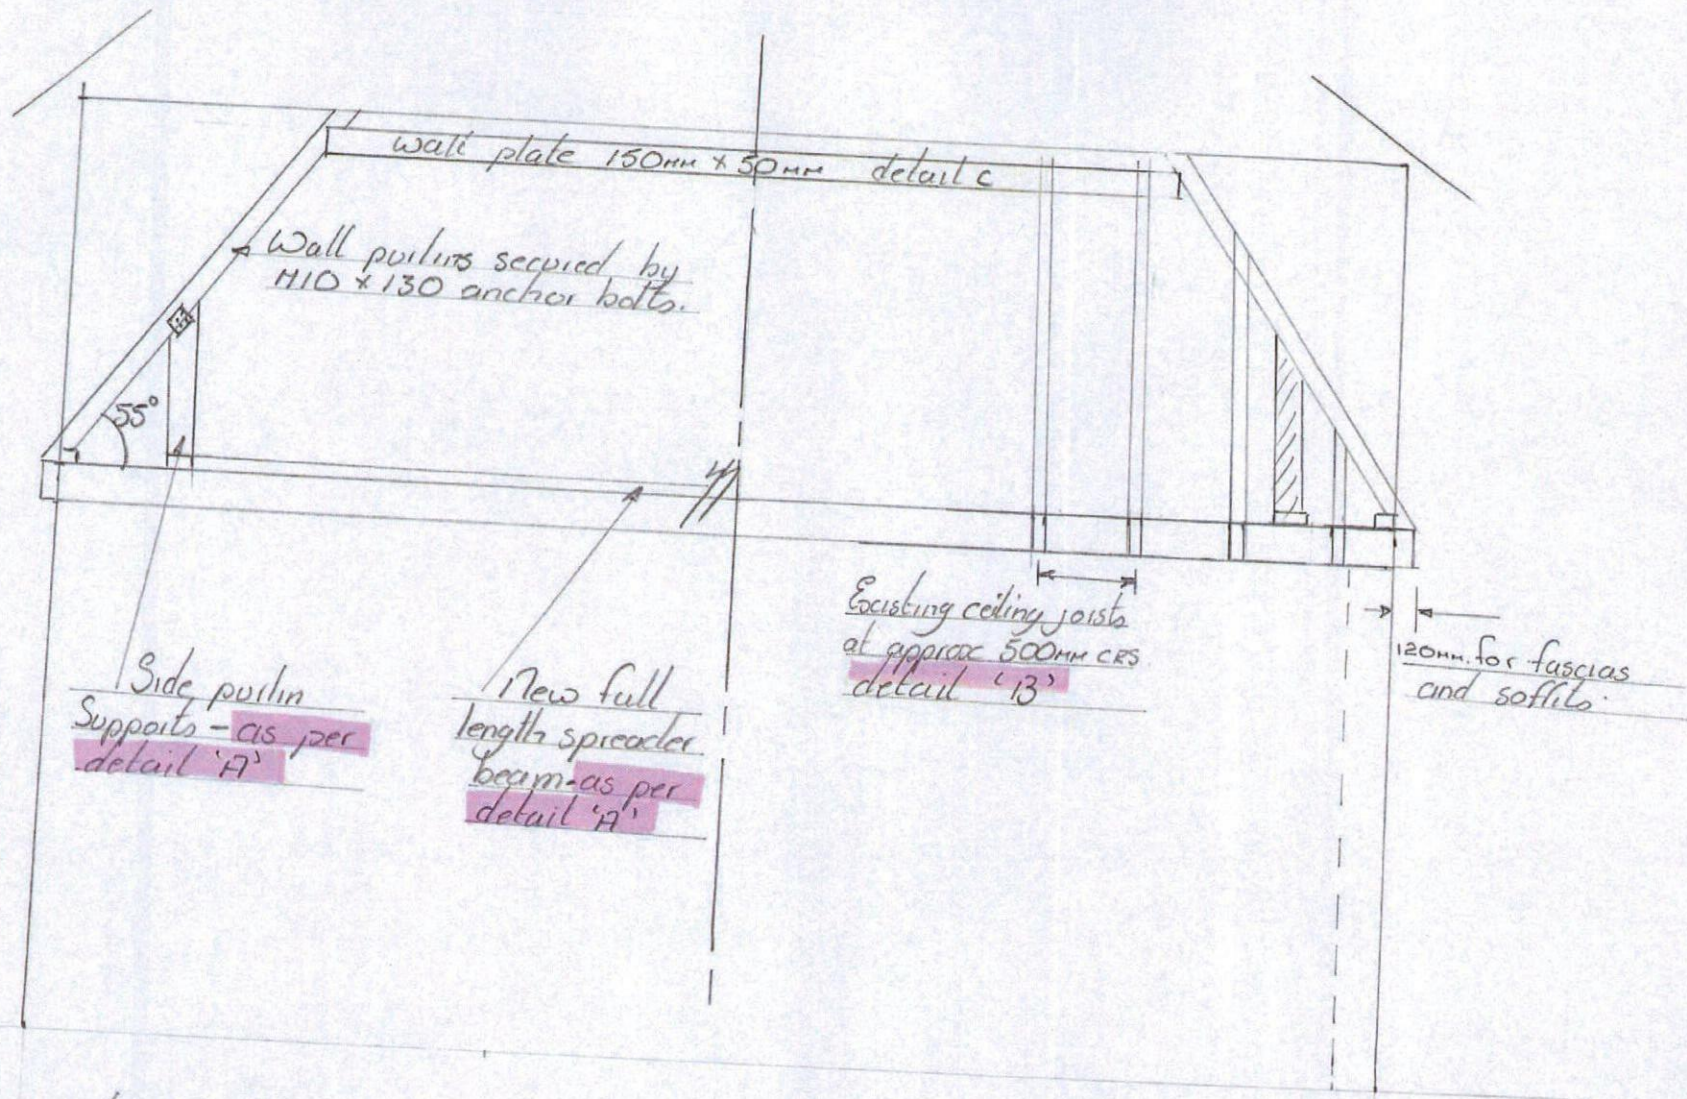

- 1) New purlins set at approx 500mm centres but set to match to existing 190x64mm ceiling joists (flat roof joists)
- 2) Roof to be covered by a breathable membrane roof cover, battenised slate lats and a final slate finish to match the existing roof. Ridge tiles fitted & lead flashings as needed.