Drawing No.	Rev No.
MSD001 -001	

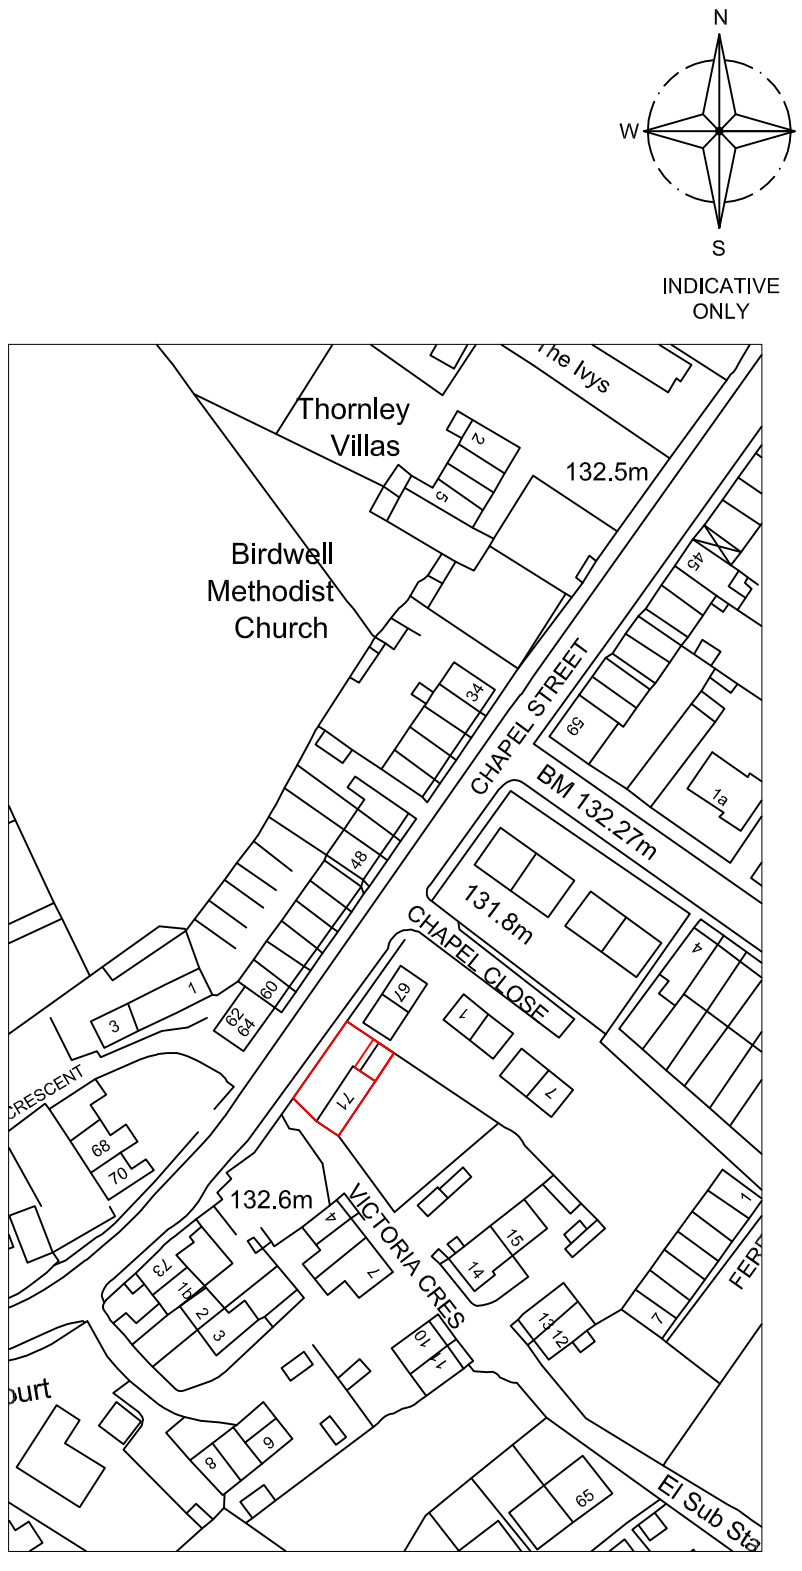

LOACATION PLAN
SCALE 1:1250 AT A3

N
W E
S

INDICATIVE ONLY

SITE AREA 155m²

PROPOSED EXTENSION AREA 23m²



SITE PLAN
SCALE 1:500 AT A3

DO NOT SCALE: Contractor to check all dimensions and report any omissions or errors

NOTES

Rev	Description	By	Chk	App	Date

JRB DESIGNS Ltd
1 Saville Road
Cudworth
Barnsley
S72 8LT
Tel: 01226 383542
Fax: 01226 380078
Mob: 07970 541192
Email: john@jrbdesigns.co.uk

This drawing is copyright. © jrbdesigns Ltd.

Client
MR S DODSON

Drawing Title
SITE PLANS

Address
71 CHAPEL STREET
BIRDWELL
BARNSLEY
S70 5UG

Project Title:
PROPOSED TWO STOREY SIDE EXTENSION

Purpose of Issue:
PLANNING

Drawing Status
FIRST ISSUE

Scale at A3	Drawn By	Date	
AS SHOWN	JRB	04/01/2012	
Checked By	Date	Approved By	Date
JB	04/01/2012	JB	04/01/2012
Project No.		Drawing No.	Revision
MSD001		001	-

APPROVAL [X] INFORMATION [ ] TENDER [ ] CONTRACT [ ] CONSTRUCTION [ ]