


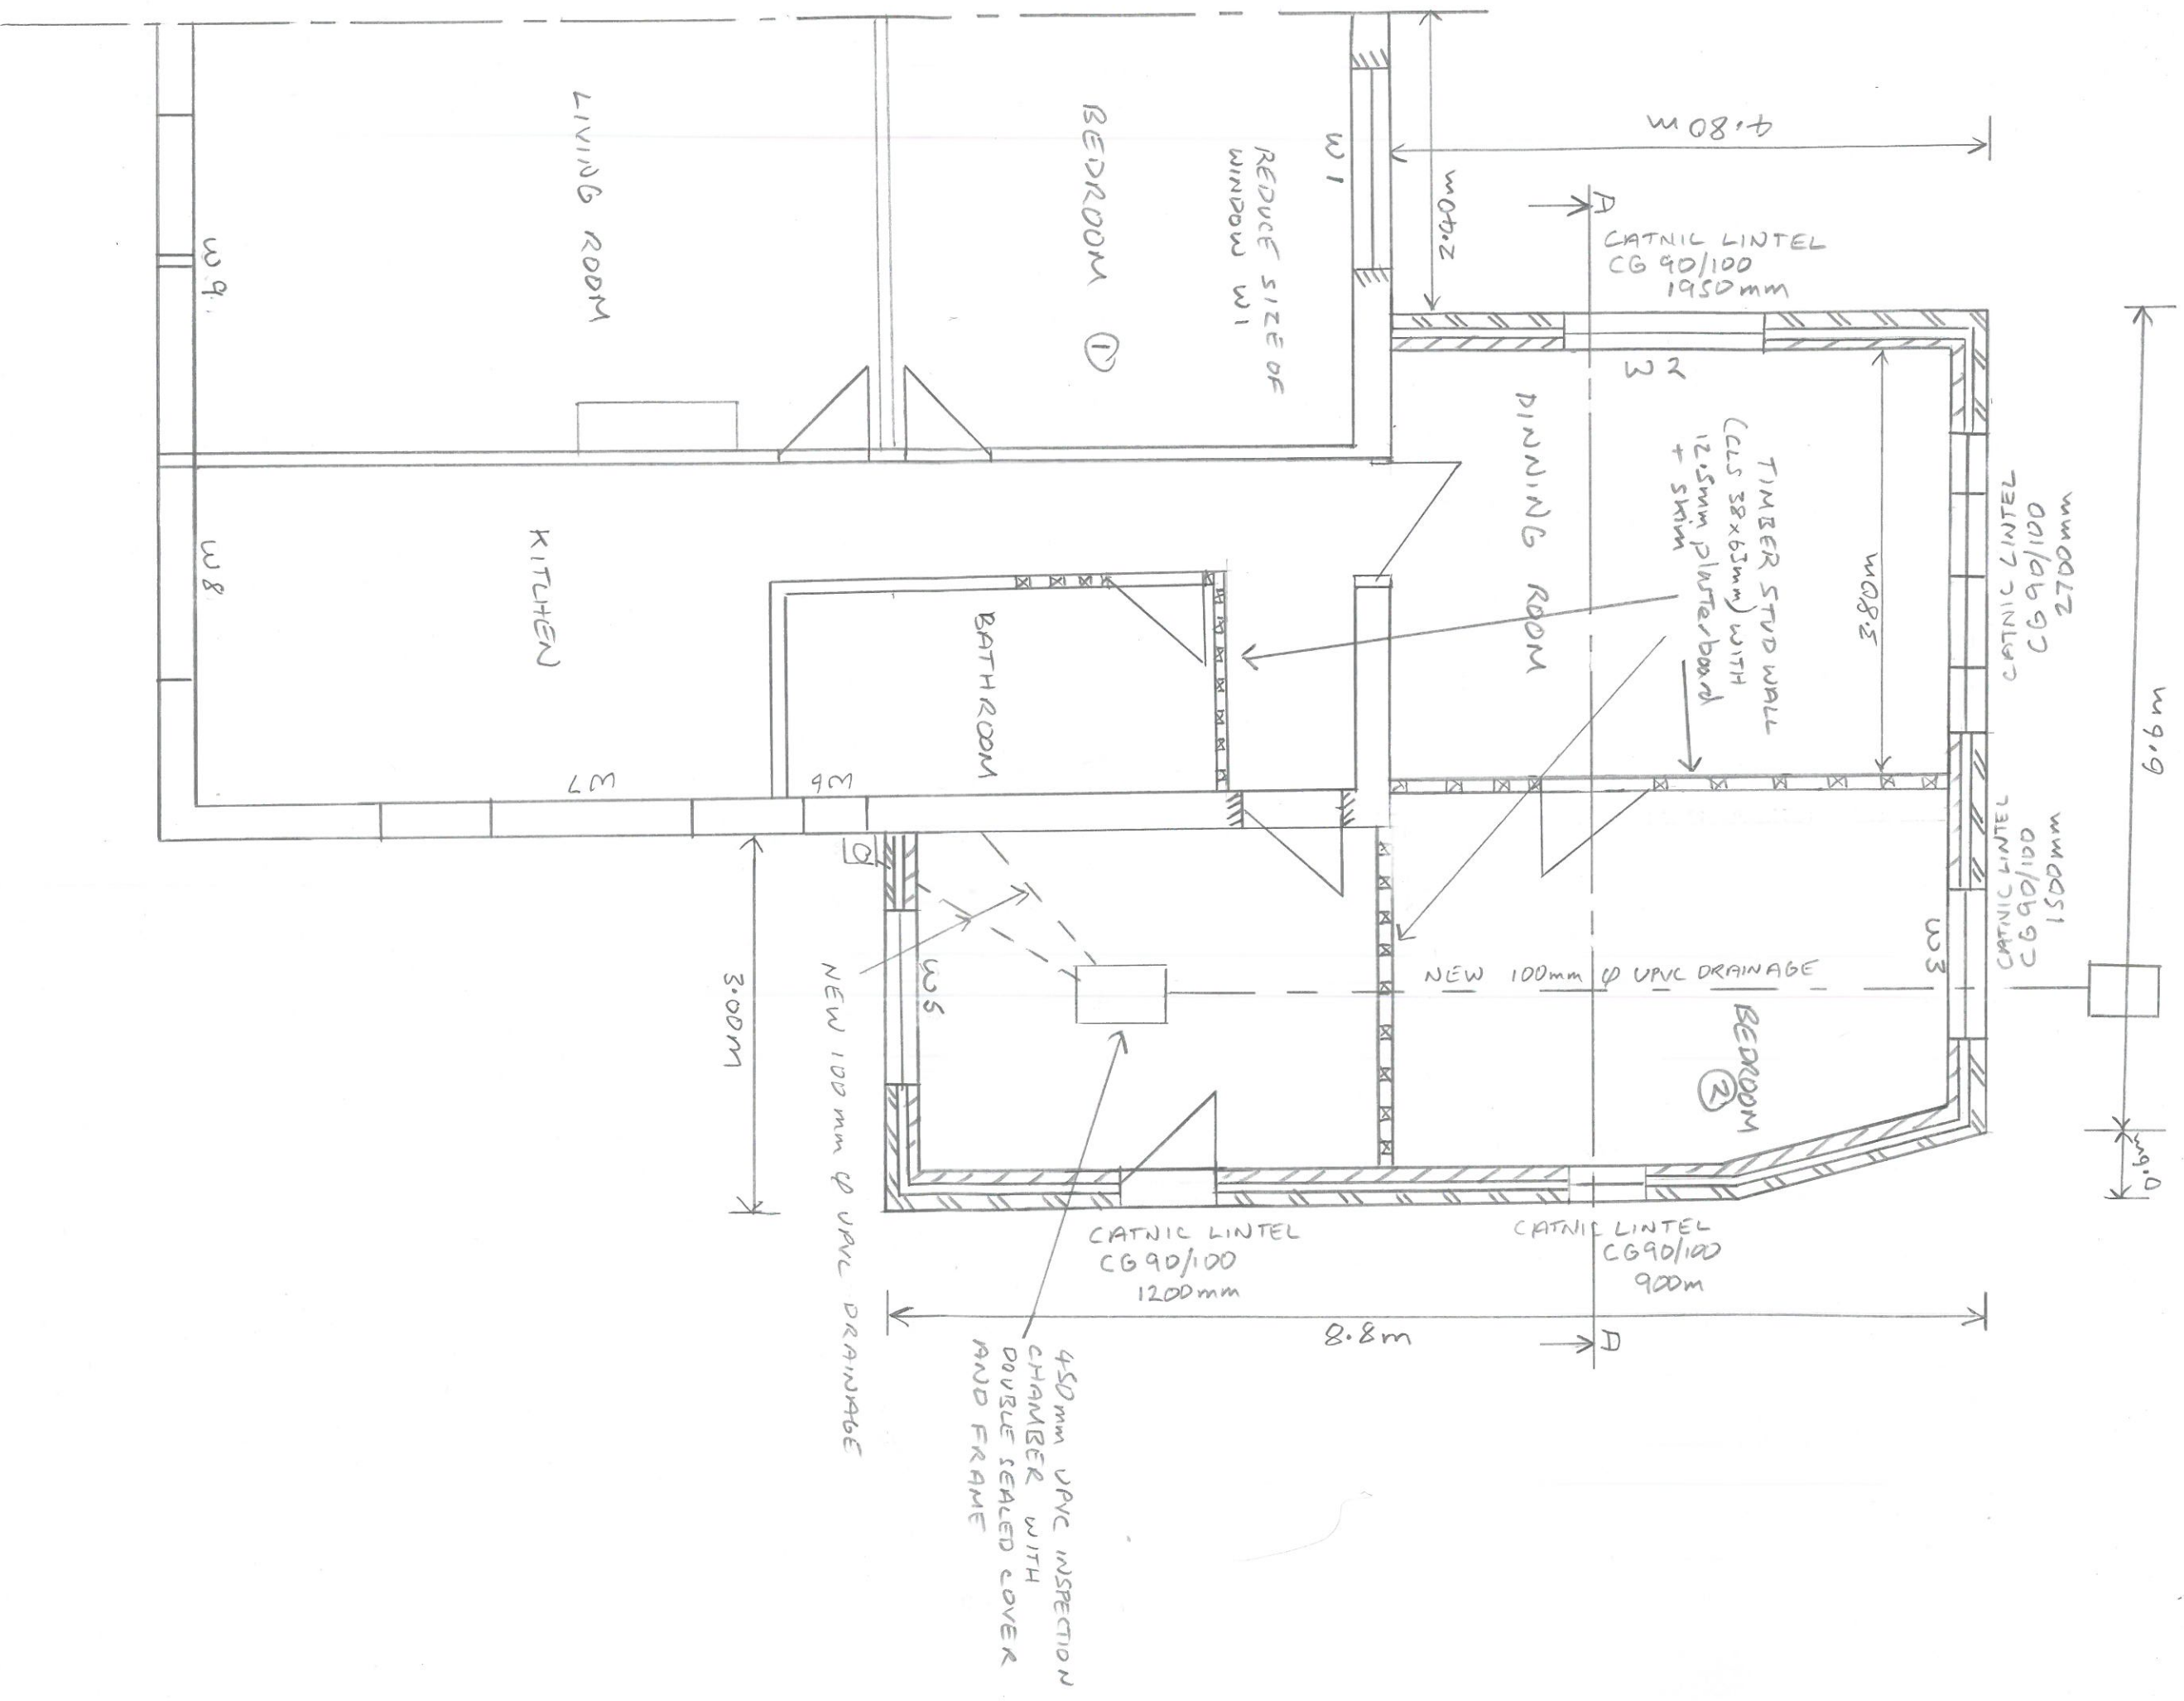

DRAWING 6
7 WOODLANDS VIEW
PROPOSED PLAN
SCALE 1:50