
FLOOR PLAN


4 MEDINA WAY STS INF

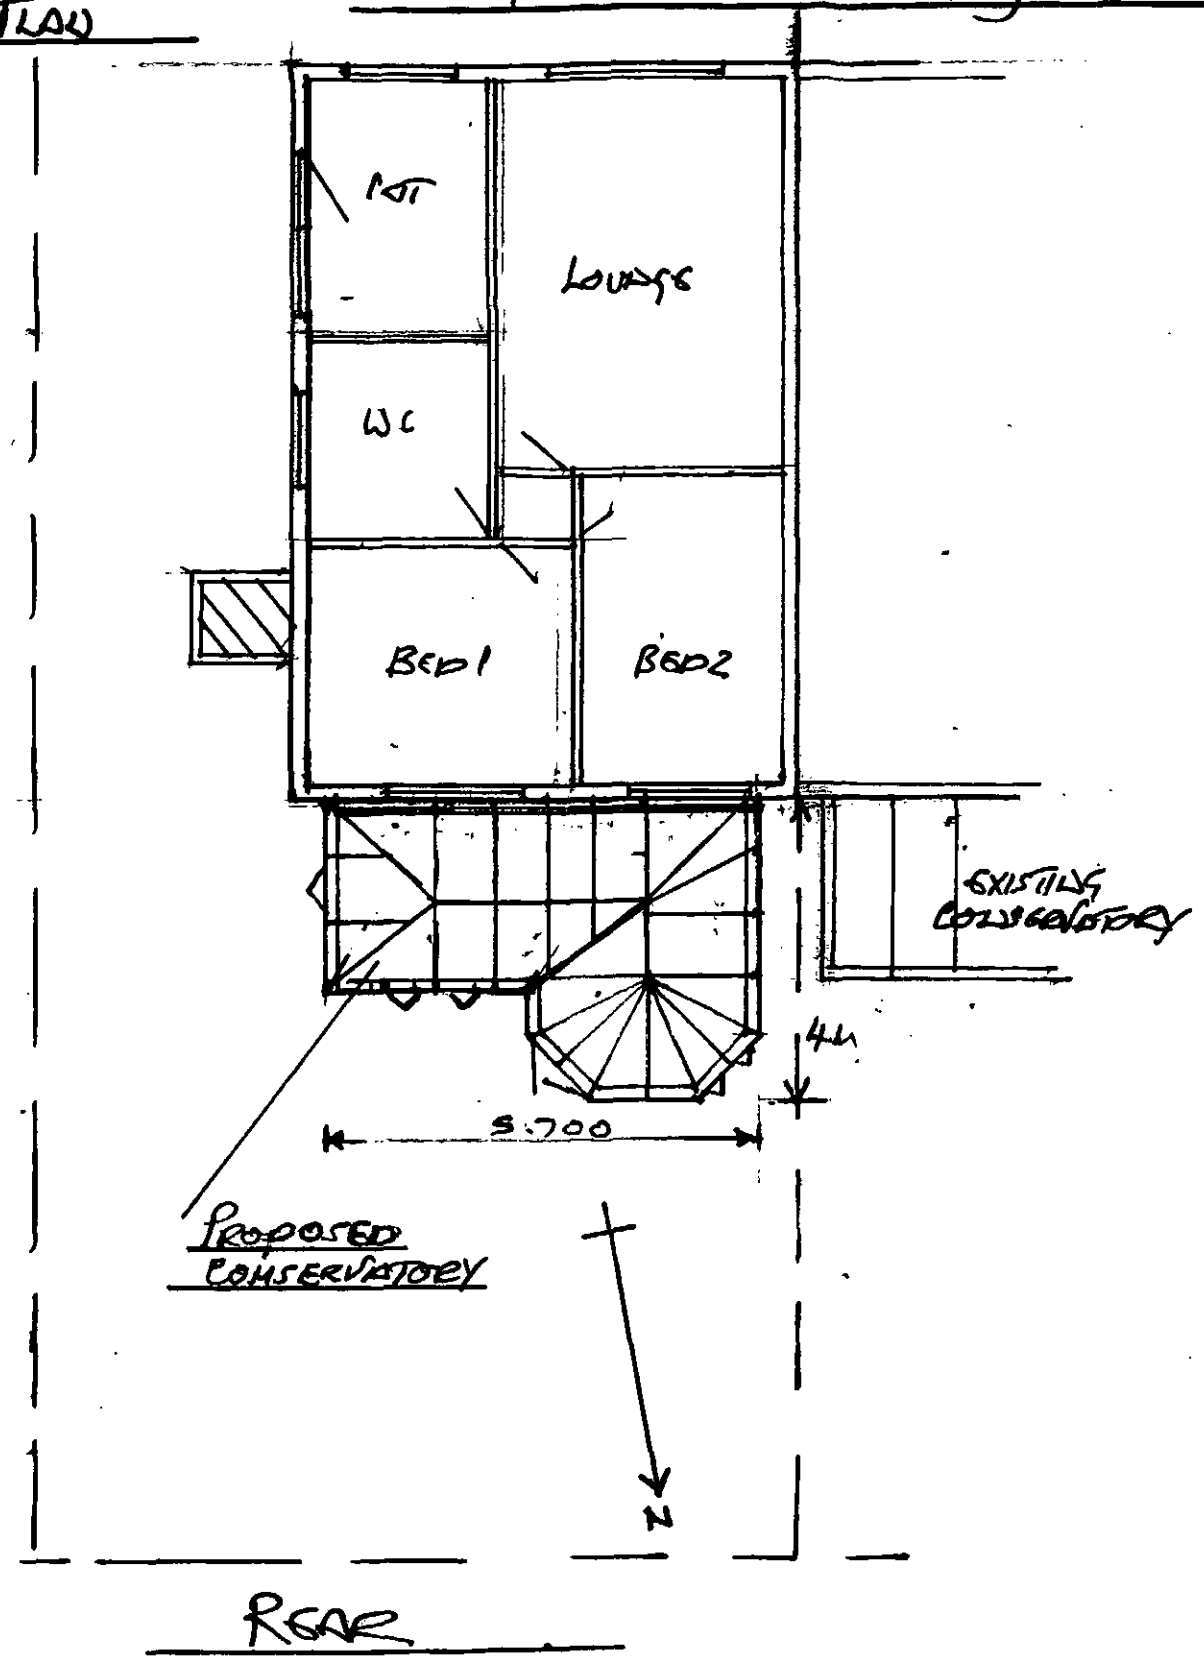


SCALE 1:100

24-9-08


MR ROPER 4 MEDINA WAY BOUGH GREEN BARNSLEY S75 1NF.

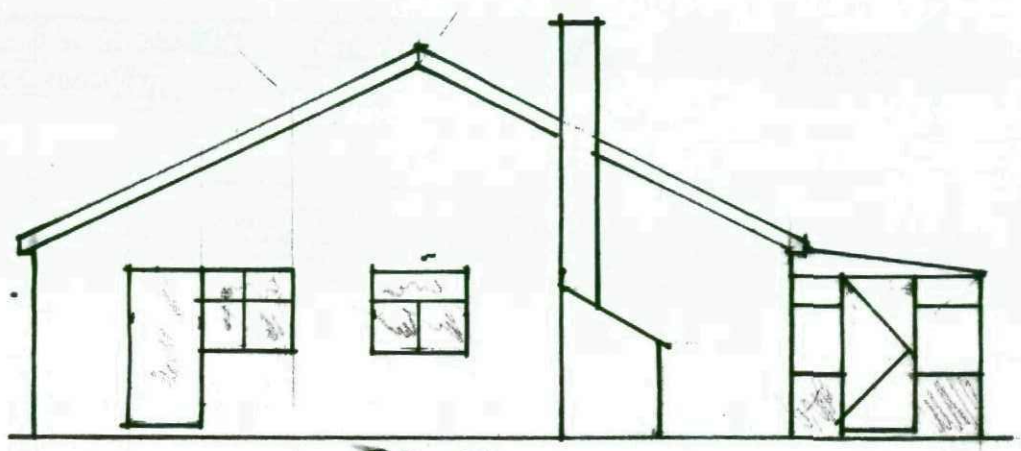


SIDE

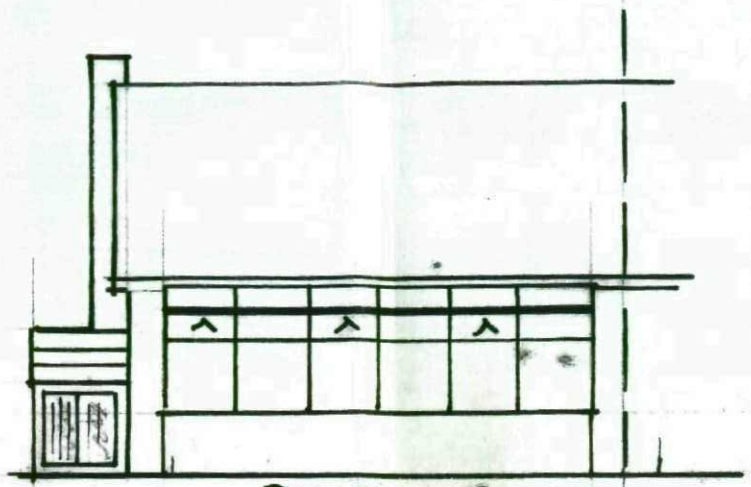

REAR

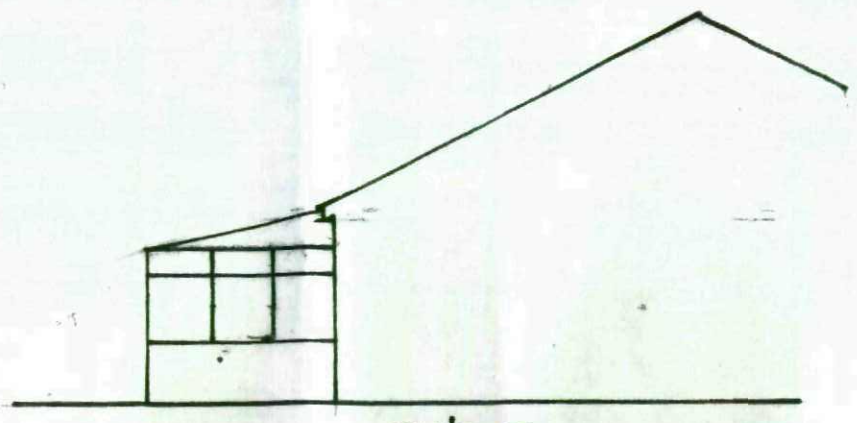


SIDE

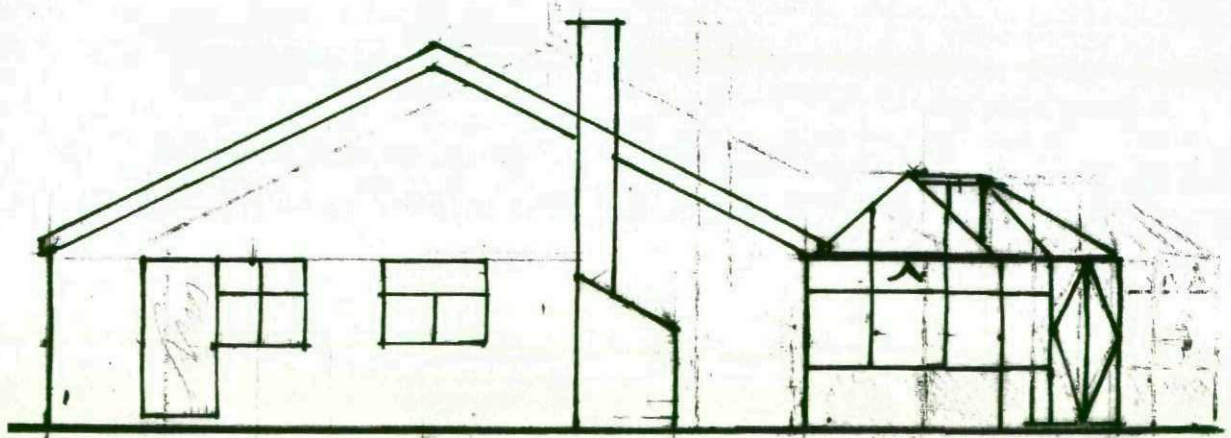


PROPOSED SIDE

4M

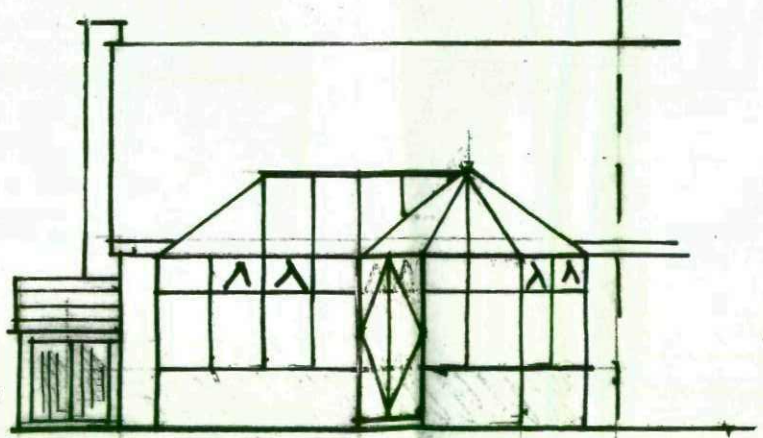

PROPOSED REAR

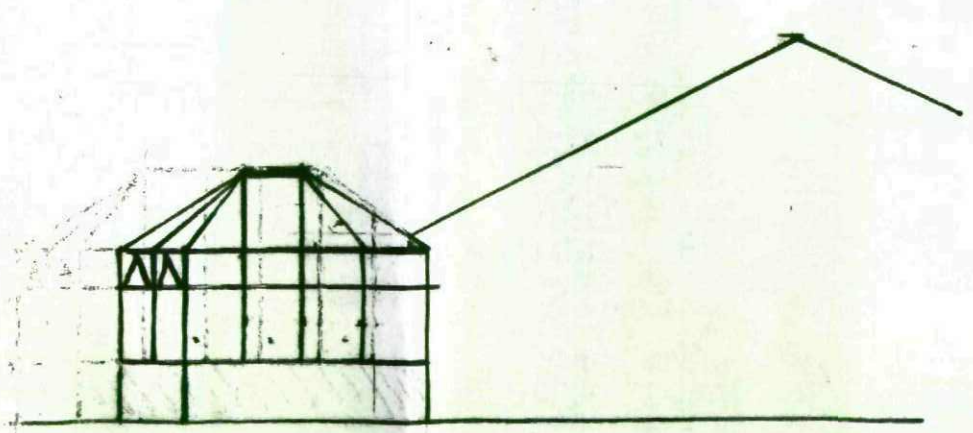

PROPOSED SIDE

4M


SCALE 1:100

REF ROPER
C° WYN TINICE
N° 6876

DATE 24 9 08

FLOOR PLAN

4 MEDINA WAY S75 1NF

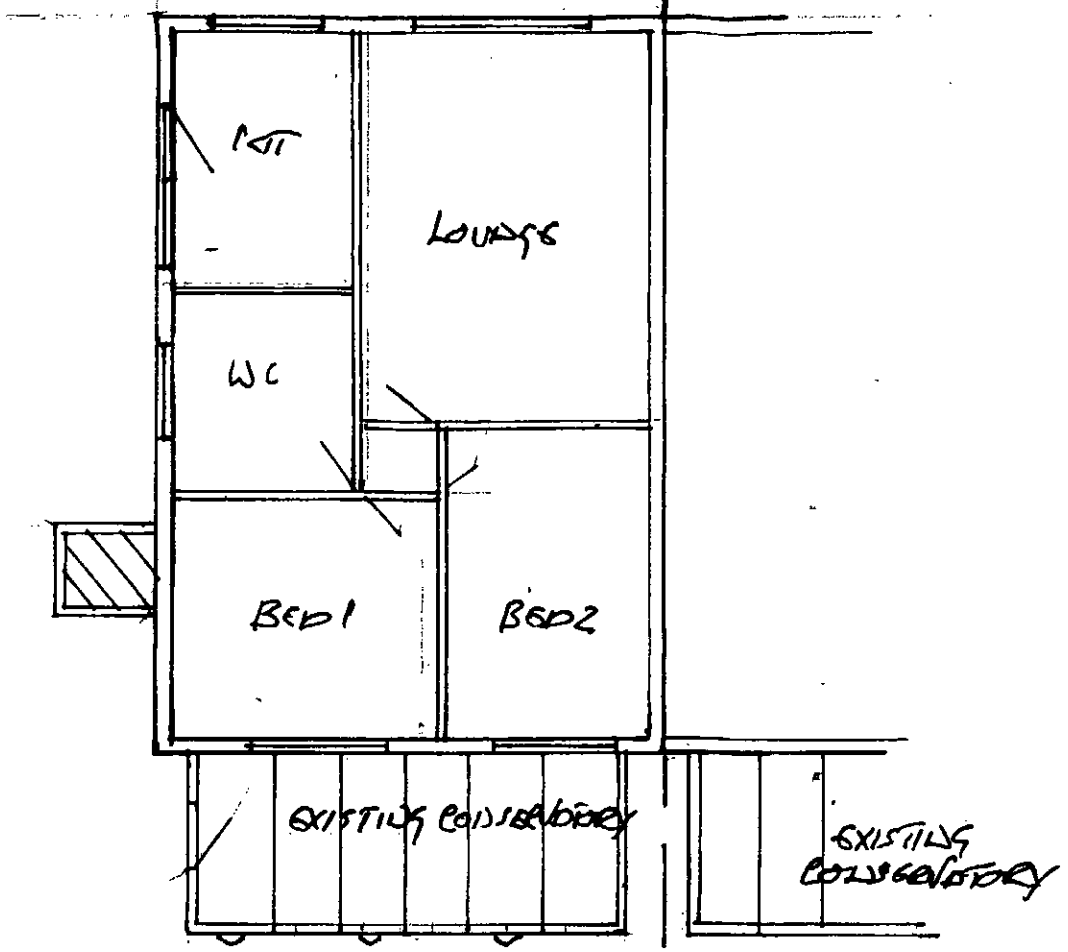

SCALE 1:100

24-9-08