



NOTES


ALL DIMENSIONS AND LEVELS ARE TO BE CHECKED ON SITE BEFORE ANY WORK COMMENCES.
ANY DIMENSIONS ARE TO BE REPORTED TO THE ARCHITECT BEFORE ANY WORK COMMENCES.
THIS DRAWING SHALL NOT BE SCALED TO ASCERTAIN ANY DIMENSIONS WORK TO REQUIRED DATA ONLY.
THIS DRAWING SHALL NOT BE REPRODUCED WITHOUT EXPRESS WRITTEN PERMISSION FROM AFL LTD.

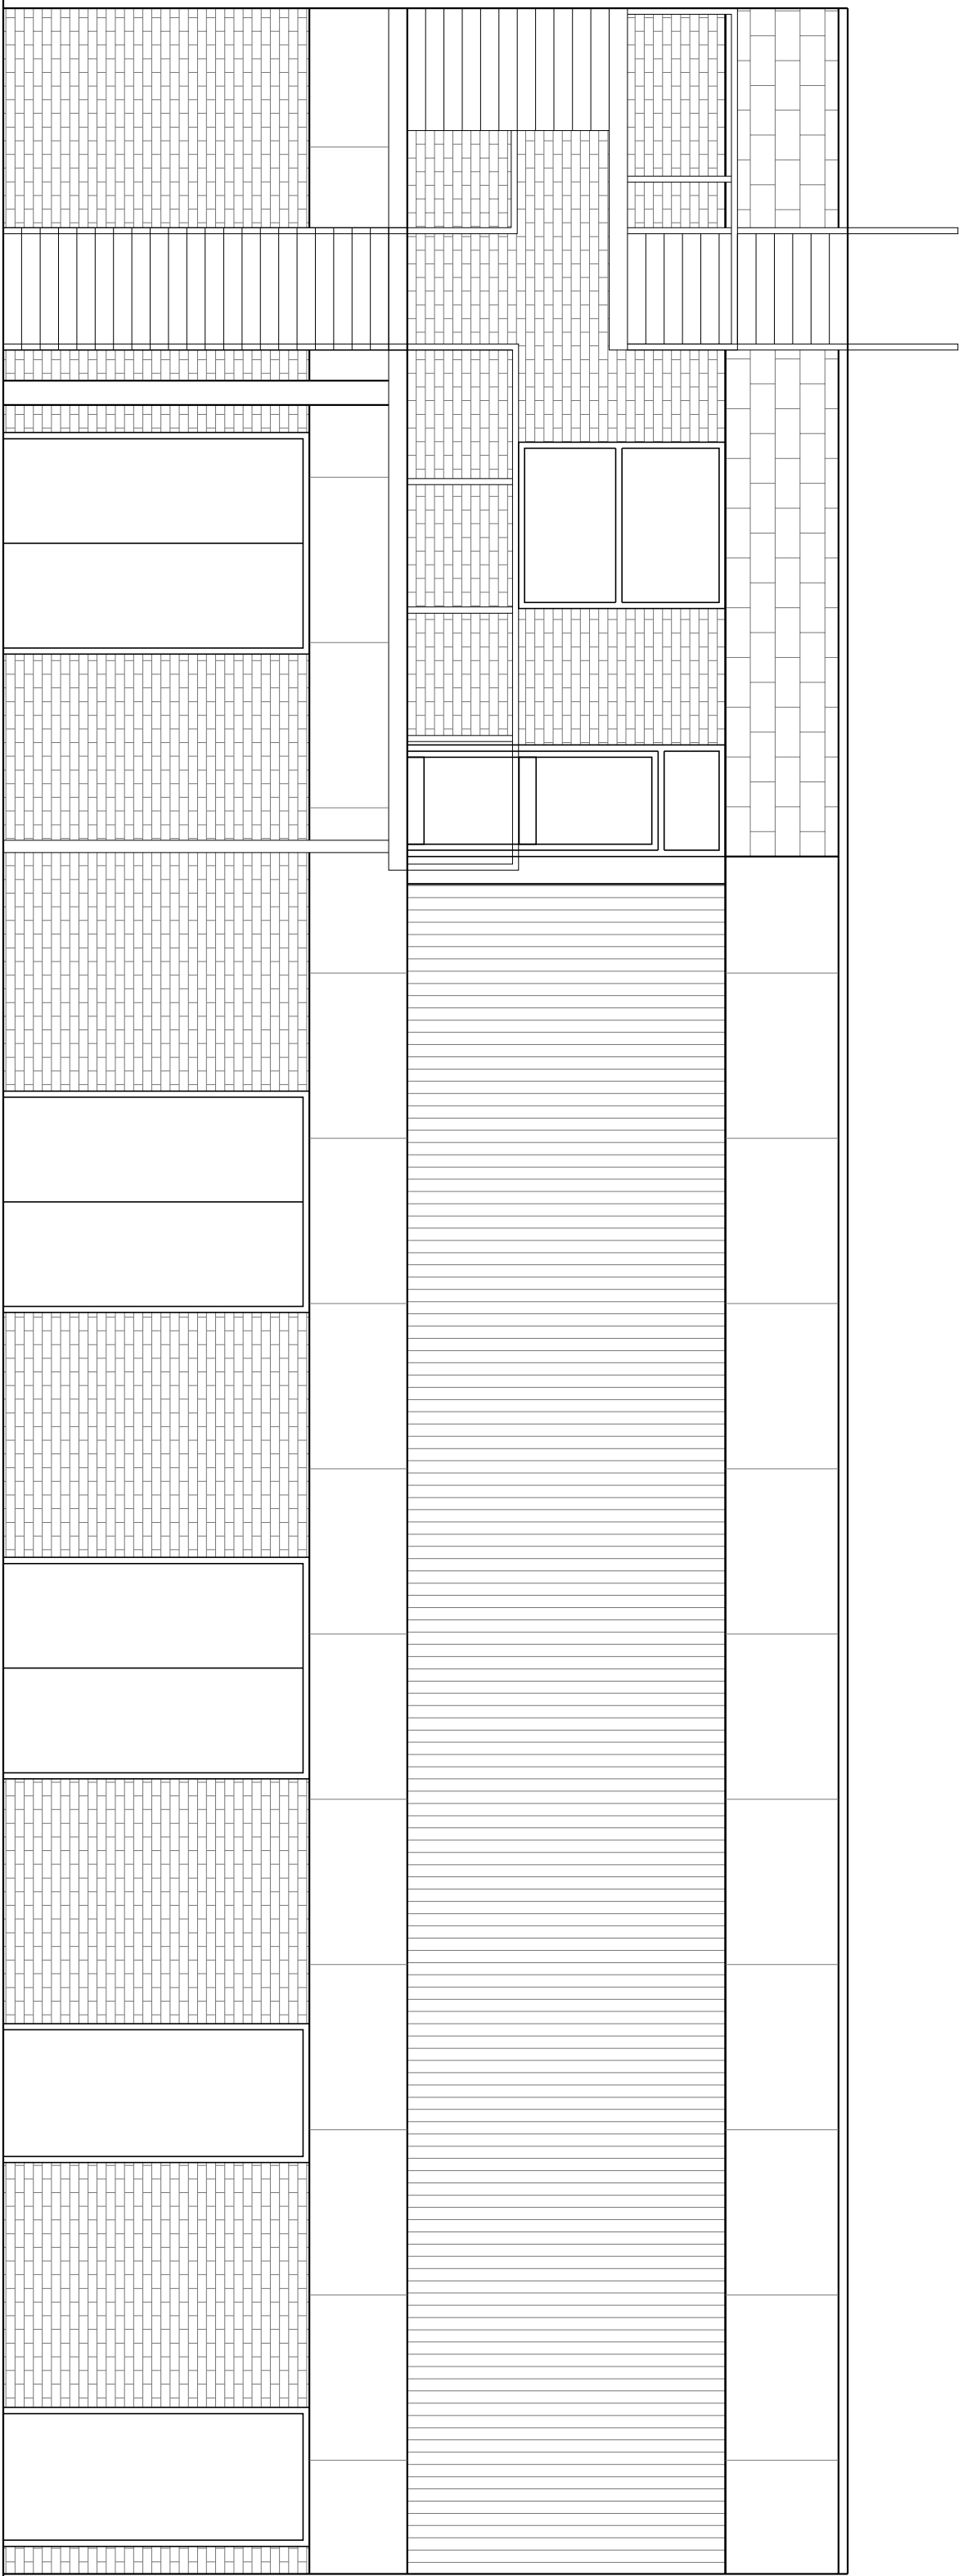


Existing Elevation

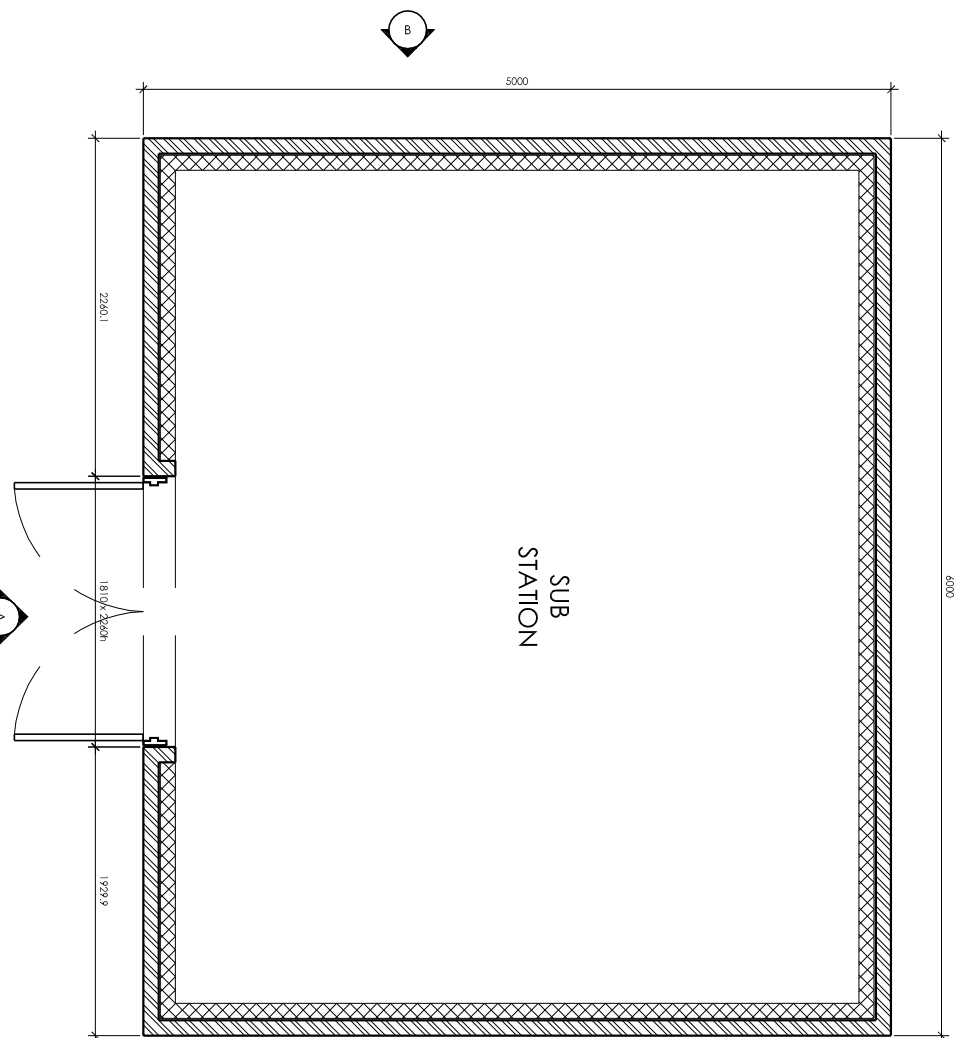


Proposed Plan

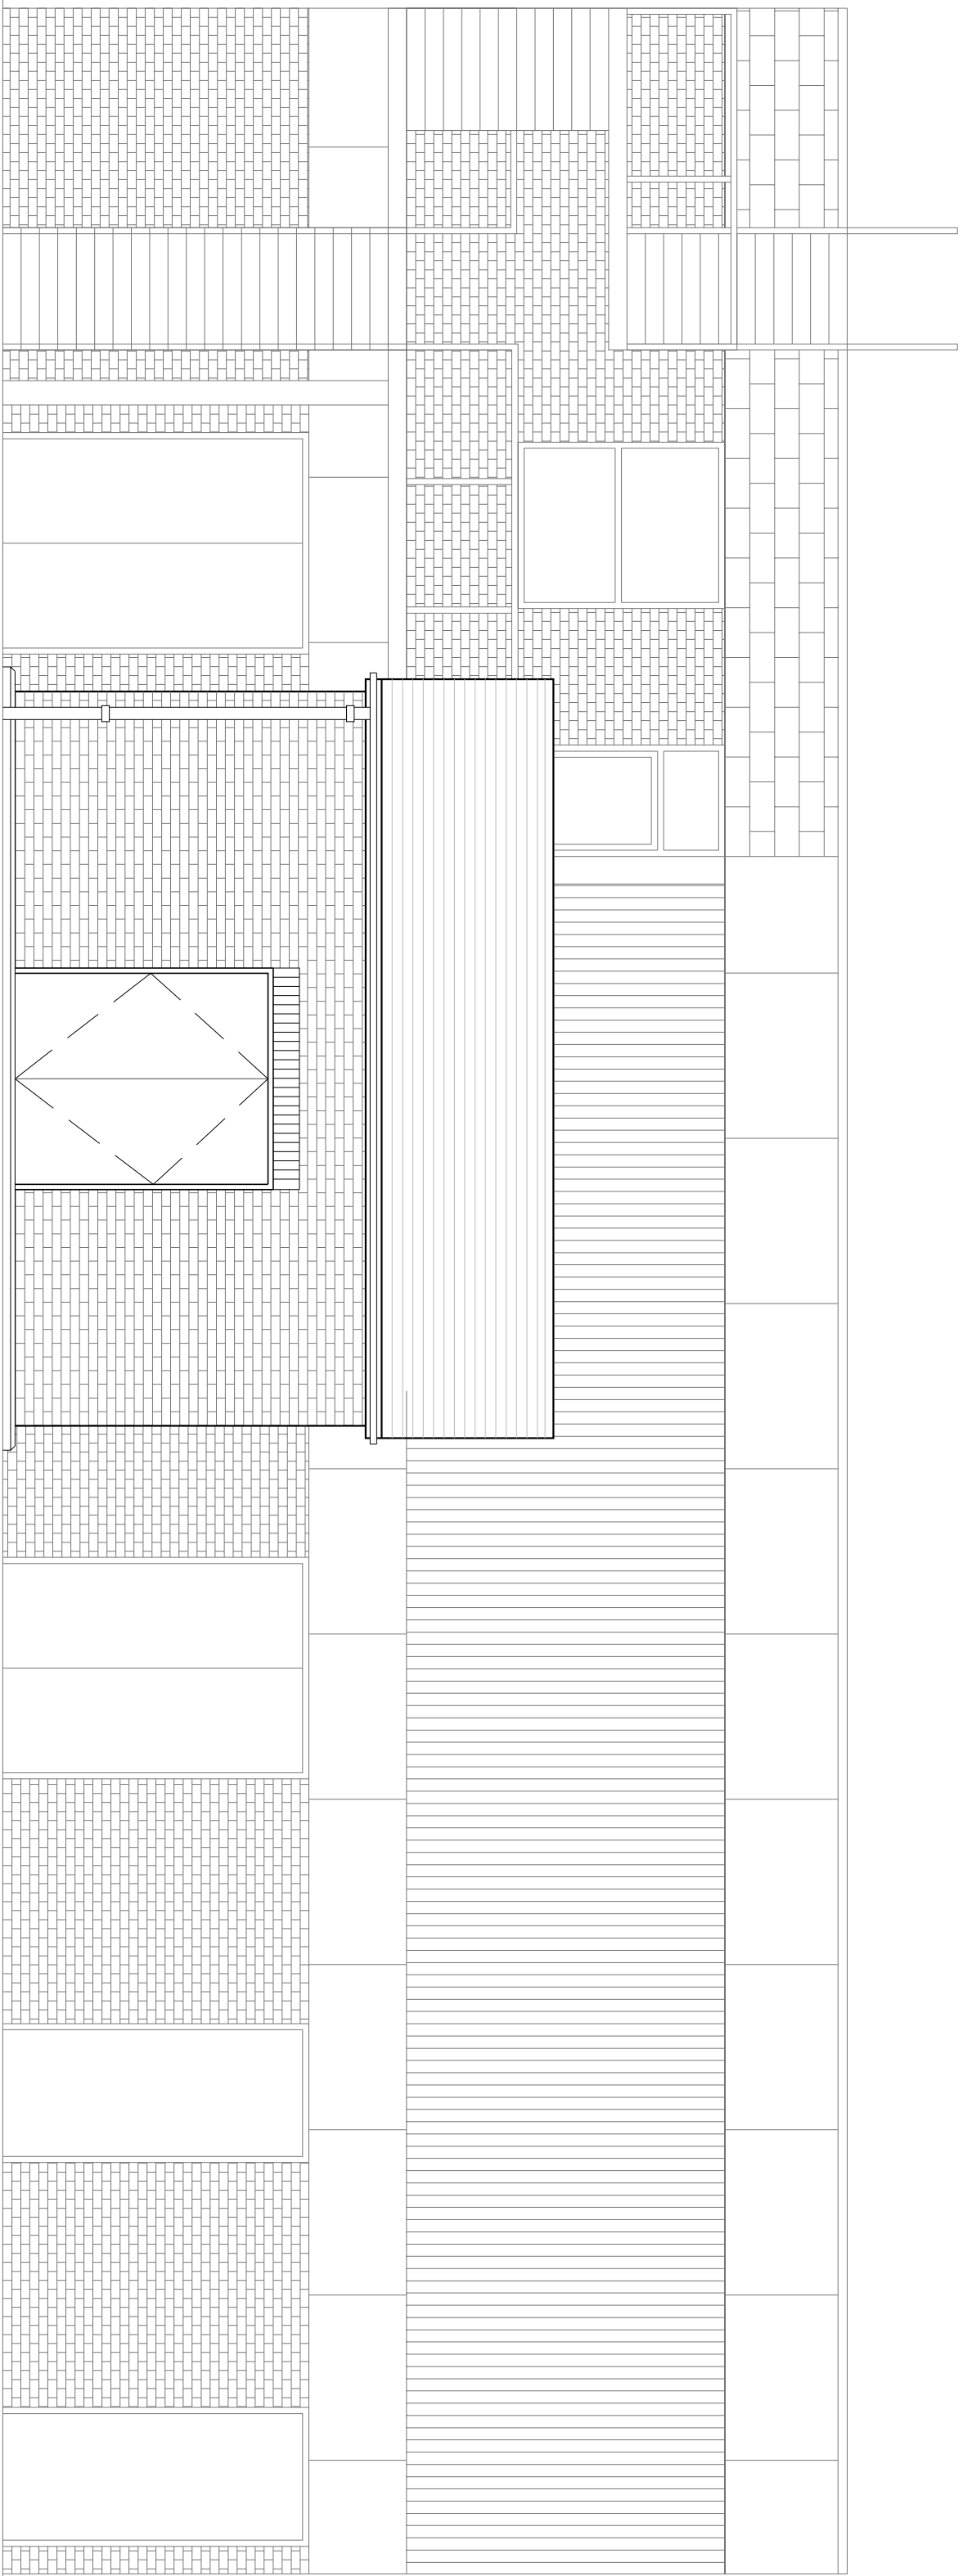

Proposed Elevation

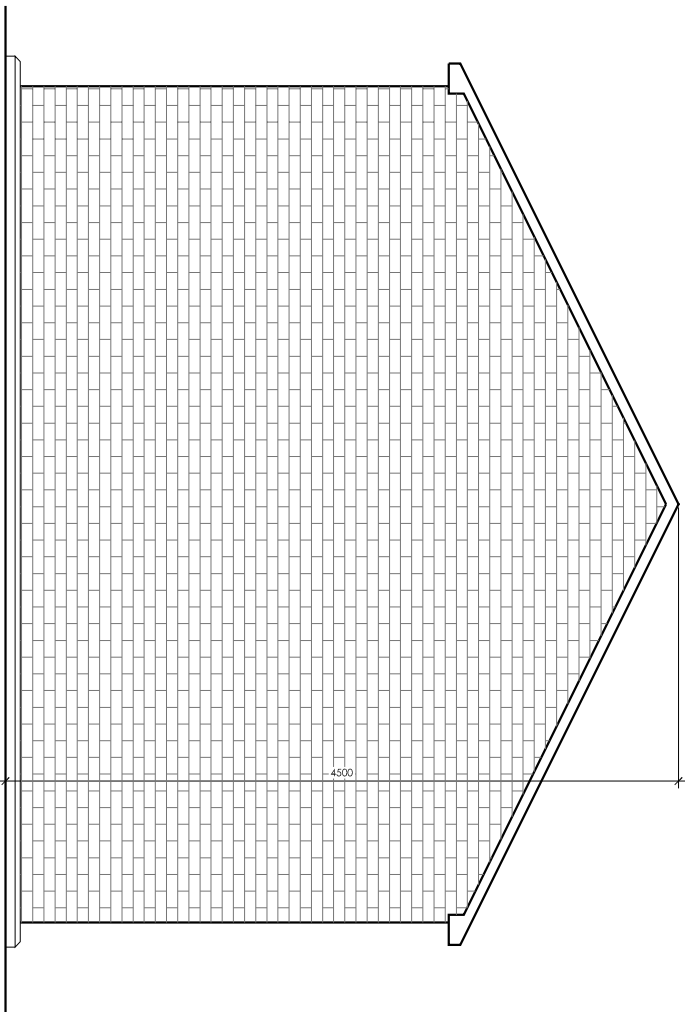

Proposed Elevation B

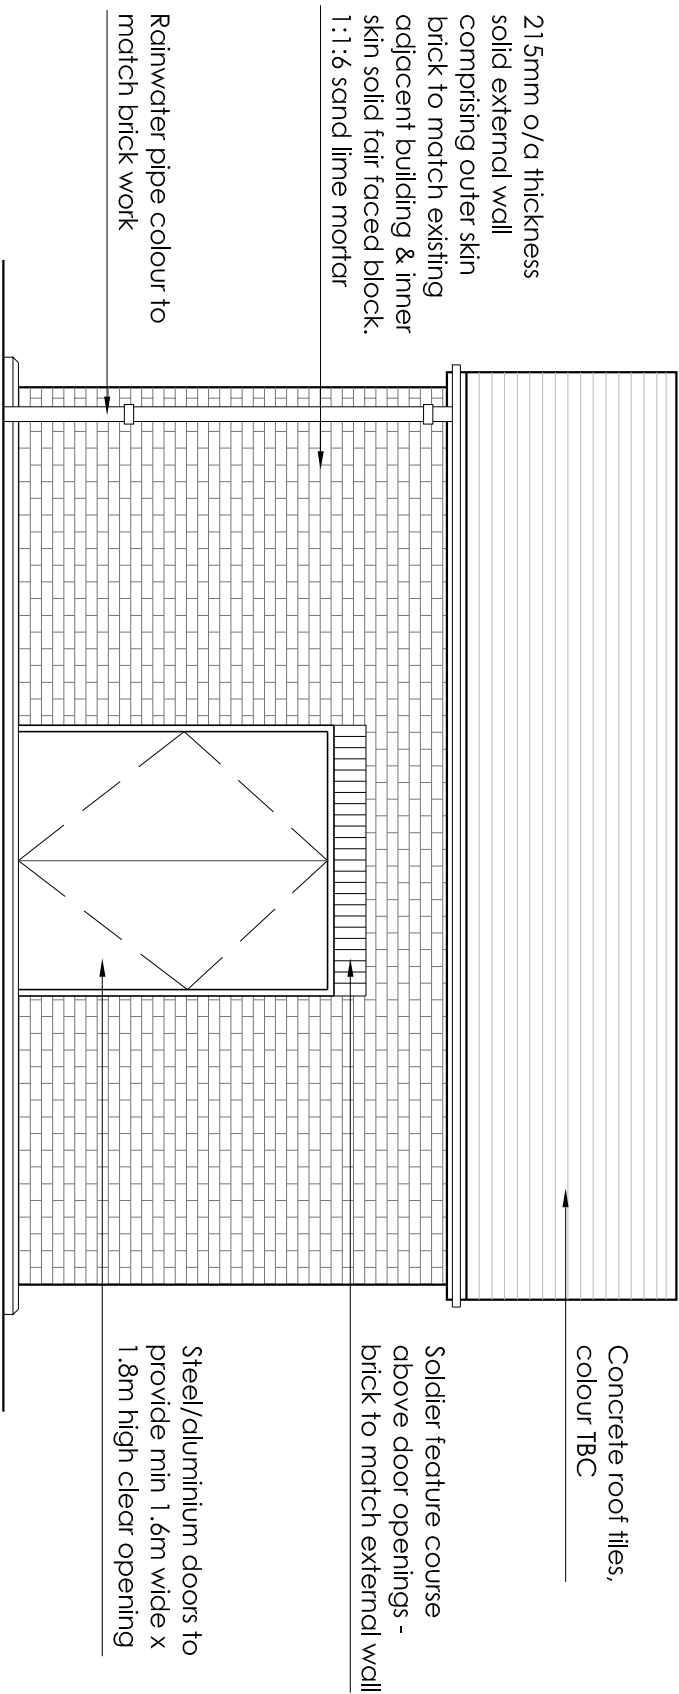

Proposed Elevation A

project	description
Alterations to Boiler House	
location	Barnsley District Hospital
client	Barnsley Hospital NHS Foundation Trust

AFL Architects 1st Floor 51 Cheongat House 50 White Street Newcastle NE2 3NQ T: +44(0)16 224 6263 F: +44(0)16 224 6464 E: info@afl.co.uk London office T: +44 (0)20 7490 3845	AFL ARCHITECTS
--	--------------------------

drawing title	Sub-Station Existing and Proposed Plan and Elevation		
drawing purpose	PLANNING		
scale	1:50	drawn CR	checked CR
@ sheet size A1		rev date	24/07/12
113156	AL-20-002	PL2	
job number		drawing number	revision