


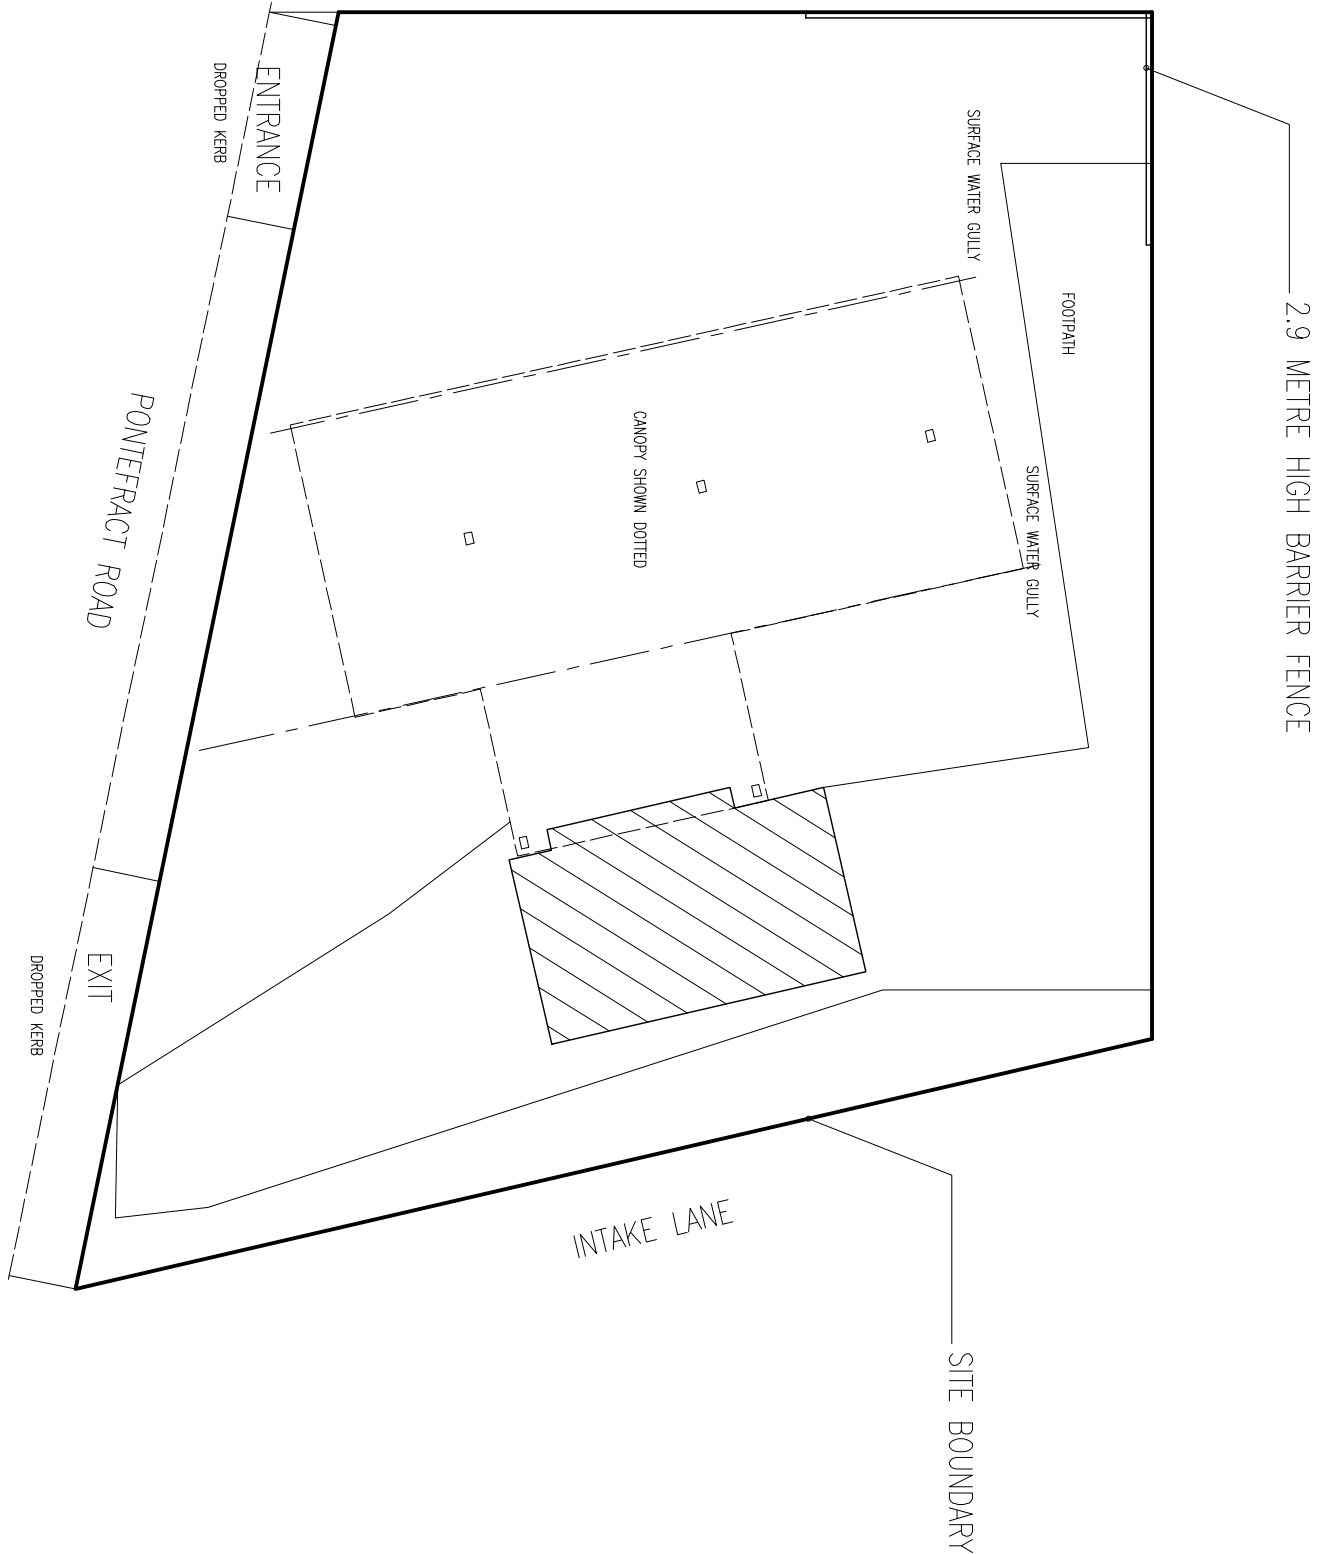

EXISTING SITE LAYOUT

Anthony Forrester Design & Draughting Ltd TEL: 01925 817585/07855847661	
PROPOSAL	LOCATION
CHANGE OF USE TO PROVIDE DRIVE THROUGH HAND CAR WASHING FACILITY PREPARED FOR MR. N. DAUD	FORMER STAR GARAGE SITE PONTEFRAC T ROAD, CUDWORTH S72 8AY
TITLE	DRAWING No: 280110 SHEET 1 OF 2 SCALE: 1:200 OR AS SHOWN JANUARY 2010
EXISTING SITE LAYOUT	REV A