
this drawing is the property of galglass ltd. consequently it must not be copied or used without their written consent.

SITE UTILITIES PLAN

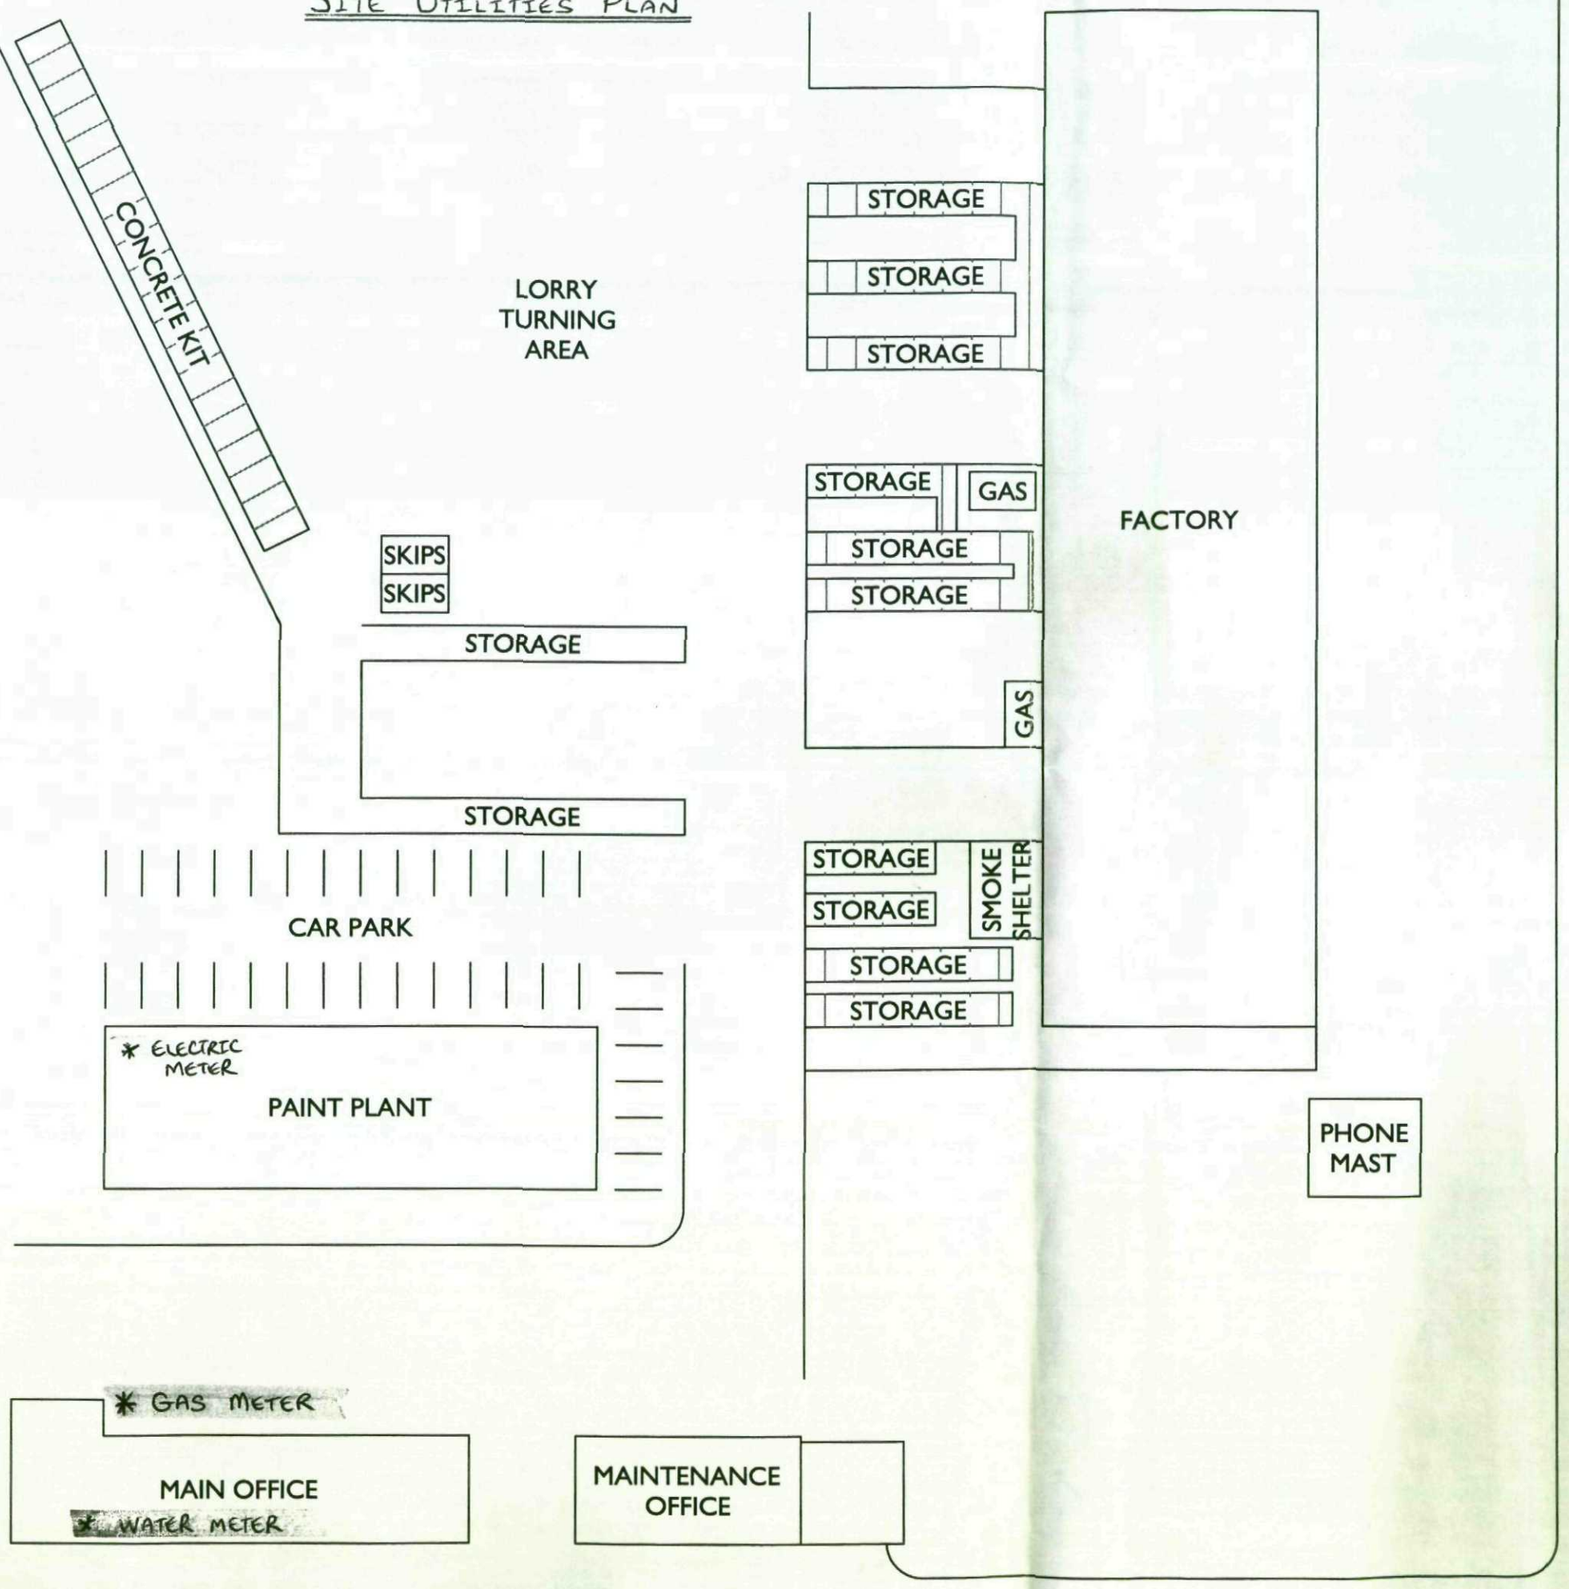

rev	description	by	date	chkd

galglass

galglass limited
321 hough lane, wombwell
barnsley, south yorkshire s73 0lr
telephone: +44 01226 340370
facsimile: +44 01226 344217
web: www.galglass.com
e-mail: arichard@galglass.co.uk

drawn	AMR	17.11.05
chkd		
appd		
scale	N.T.S.	
size	A3 original	

contract: -
client: -

project: - - -

title: **Galglass Site Layout**

galglass dwg no. GG / SITE rev -

client dwg no. - rev -