



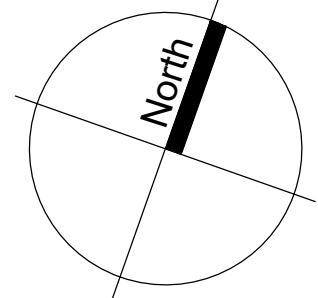


Notes:
This drawing & any design thereon is the copyright of ar2 architects limited and must not be reproduced without their written consent.
ar2 architects limited is registered in England and Wales with the Registration number 05825486. The Registered Office is 32 Myrtle Way, Brough, East Yorkshire HU15 1SR.
Drawings:
Contractors must verify all dimensions on site before commencing any work or shop drawings. This drawing is not to be scaled. Use figured dimensions only.
Subject to statutory approvals and survey.
Areas:
Building areas are liable to adjustment over the course of the design process due to the ongoing construction detailing developments.
Risk Assessment:
In accordance with CDM Regulation 7, 11 & 16, significant hazards have been identified and are annotated thus:
Refer to the current Designers Risk Information Schedule for further details.



Key

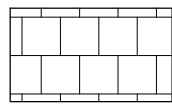


Paving Slabs

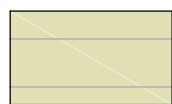

Marshalls Saxon Paving




Herringbone Buff Block Paving

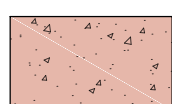

Resin Bound Gravel 1



Resin Bound Gravel 2

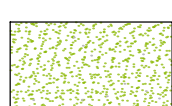

Grassed Area

DRAWING TO BE READ IN CONJUNCTION WITH ARBORICULTURIST AND LANDSCAPE ARCHITECTS DRAWINGS AND REPORT




Smoking Shelter to Main Gardens



Planters to Life Skills Garden

Revisions:
P2 Amended to suit Planning Officers comments 15.11.17 MW
P3 Landscaping amended as per Landscape Architect comments 15.12.17 MCW

PLANNING

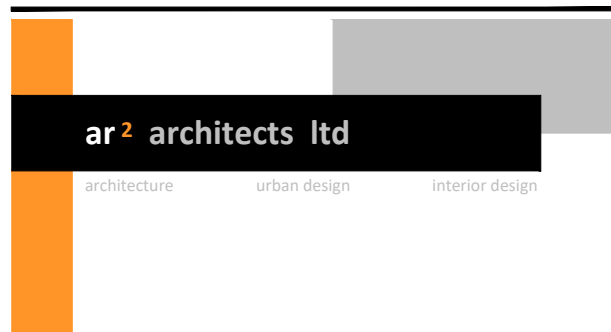

Unit 17, Brough Business Centre, Brough, East Yorkshire, HU15 1EN
T: 01482 66 90 80 E: enquiries@ar2architects.co.uk

Project: ACORN LODGE, UPPER SHEFFIELD ROAD, BARNSLEY, S70 4PL, 20 BEDROOM CARE FACILITY
Job Number: AR210-17

Client: CAS BEHAVIOURAL HEALTH

Drawing Title: PROPOSED BLOCK PLAN
Drawing Size: A1

Drawn: MW	Date: 21.07.2017	Scale: 1:100	Cadfile: -
Reviewed by: RRB	Drawing No: (100)-02	Rev: P3	