
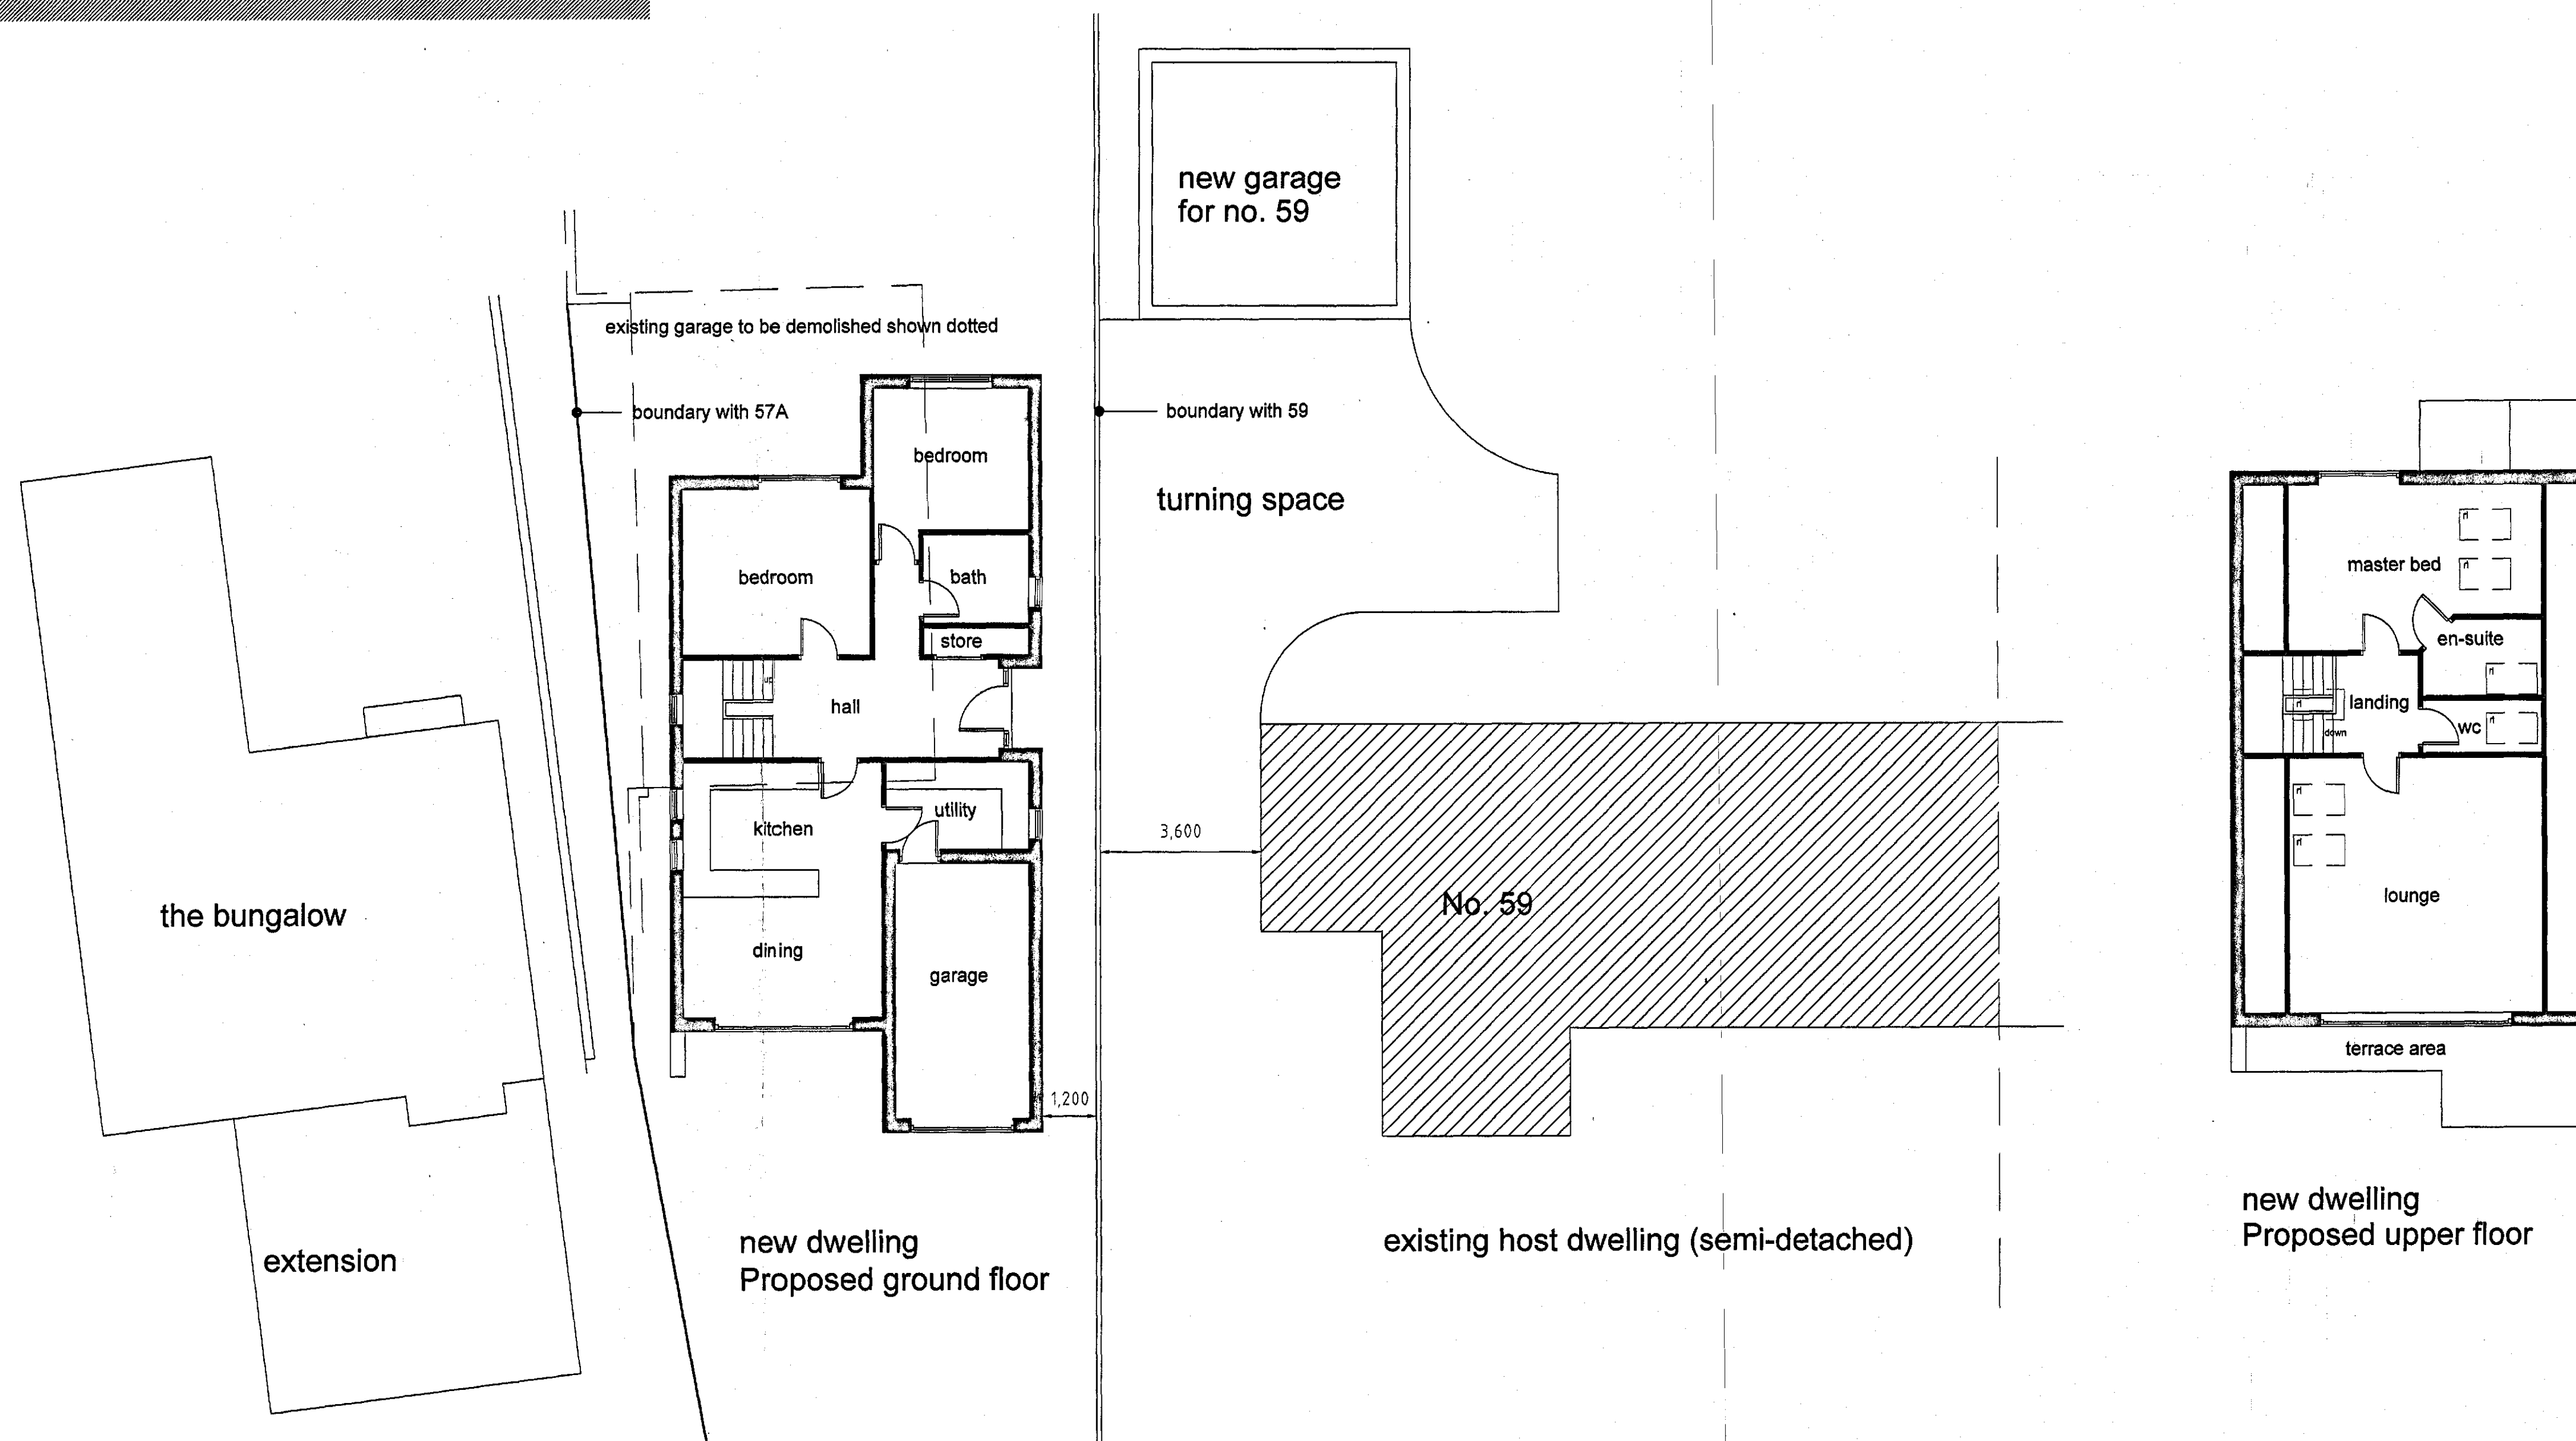
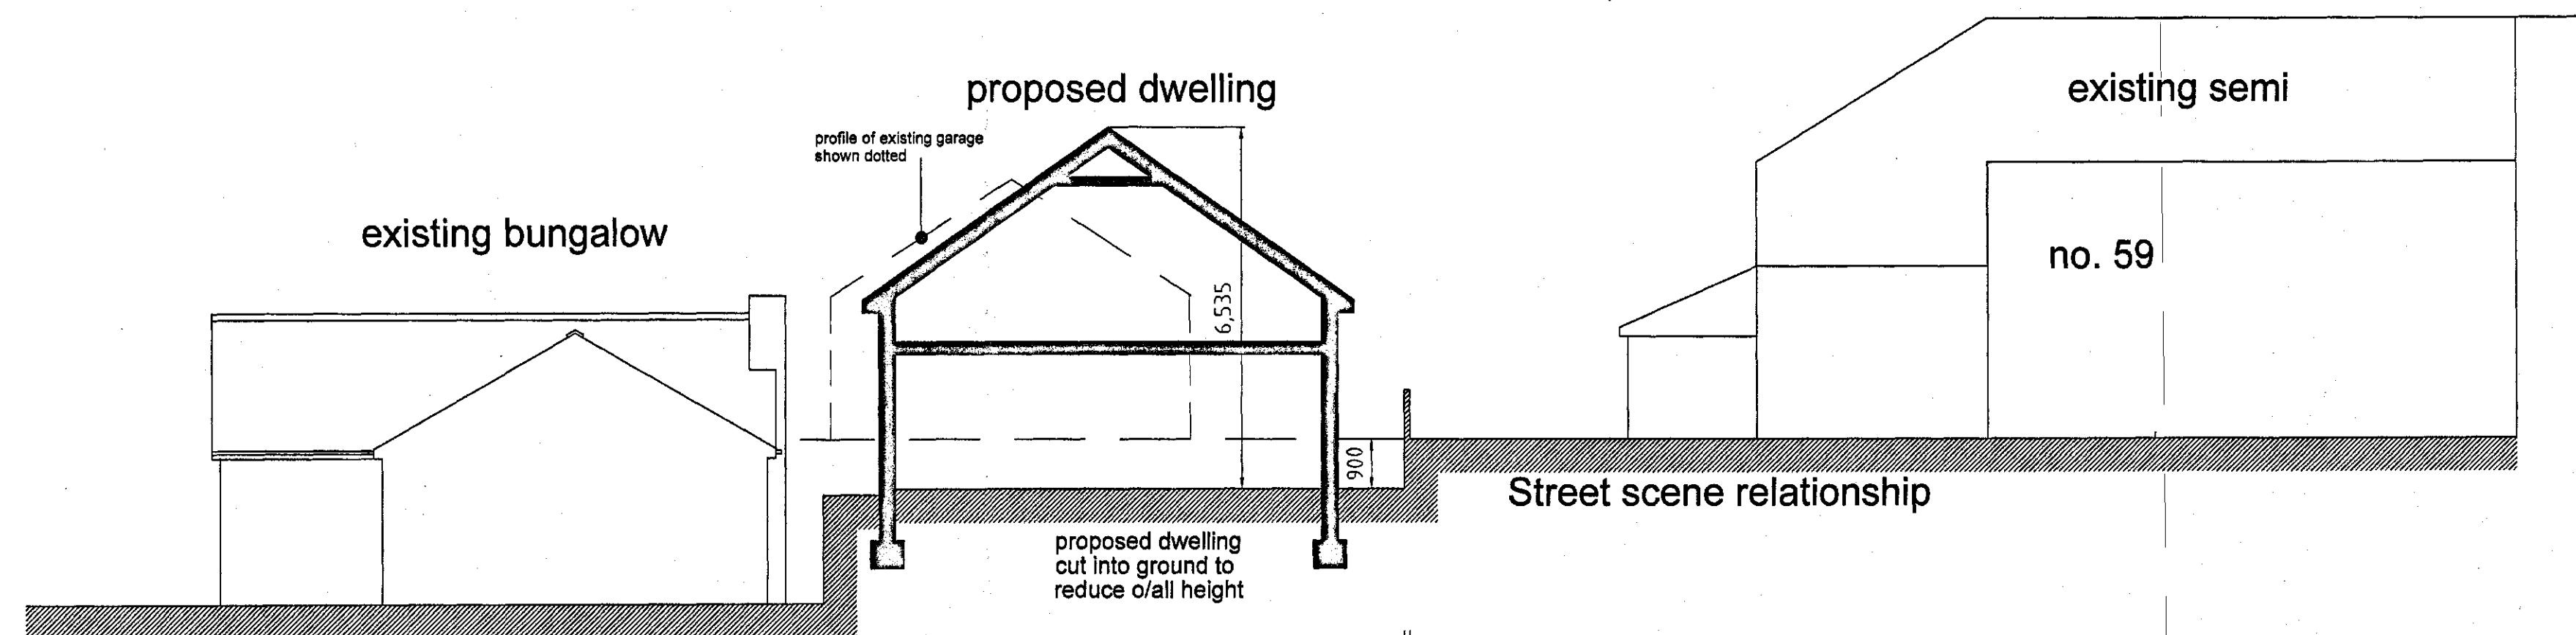


1) This drawing and the design and details depicted thereon are the copyright of Peter Dimberline Chartered Architect.
 2) All dimensions on this drawing are to be checked by the Contractor and any discrepancies are to be reported to the Architect.
 3) Do not scale critical dimensions off this drawing.
 4) Contractor to ensure that all Health & Safety requirements (CDM Regulations) in relation to this project will be complied with.

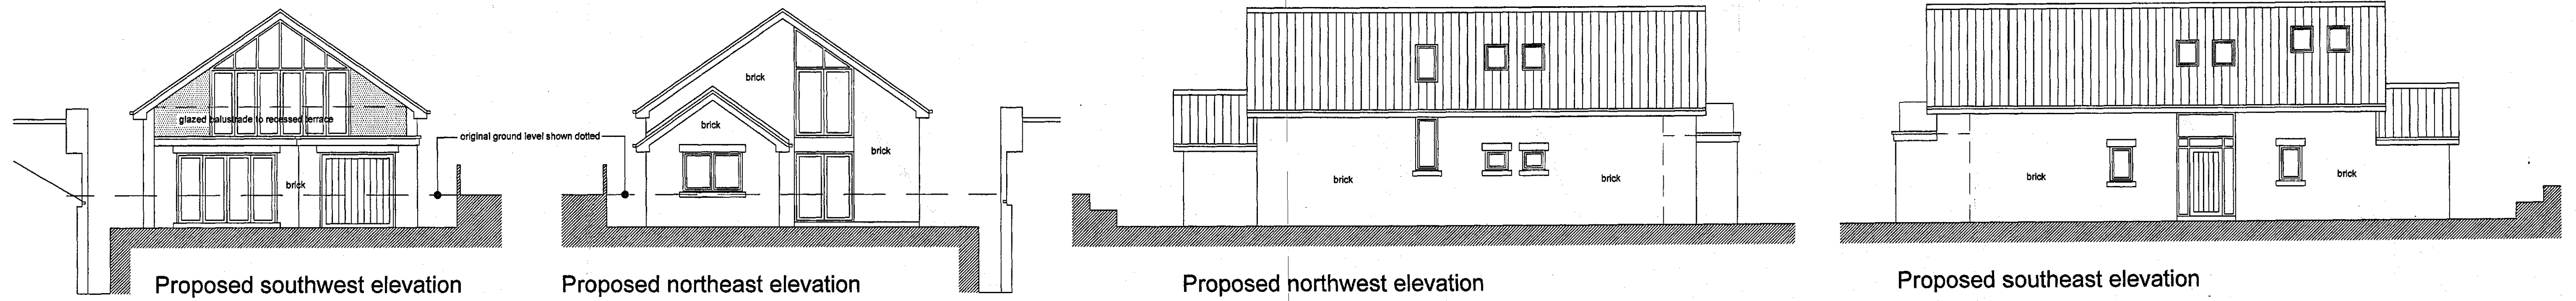

REVISIONS

PETER DIMBERLINE Dip Arch, RIBA
CHARTERED ARCHITECT

**2 TIPSEY COURT, STAINCROSS
 BARNSELEY, S75 6FZ**

tel/fax (01226) 390947
 email: pdimberline@tiscali.co.uk

CLIENT
Mr and Mrs Peaker

PROJECT
**Proposed dwelling alongside existing
 semi-detached house.
 (including demolition of existing garage)**

LOCATION
59 Darton Lane, Darton, Barnsley

DRAWING
Detailed planning application drawing

SCALES 1:100 DATE Nov' 13

DRWG No. 2013/024/01

REV.

DRAWN BY

PD

