


EXISTING SITE LAYOUT
SCALE 1:100

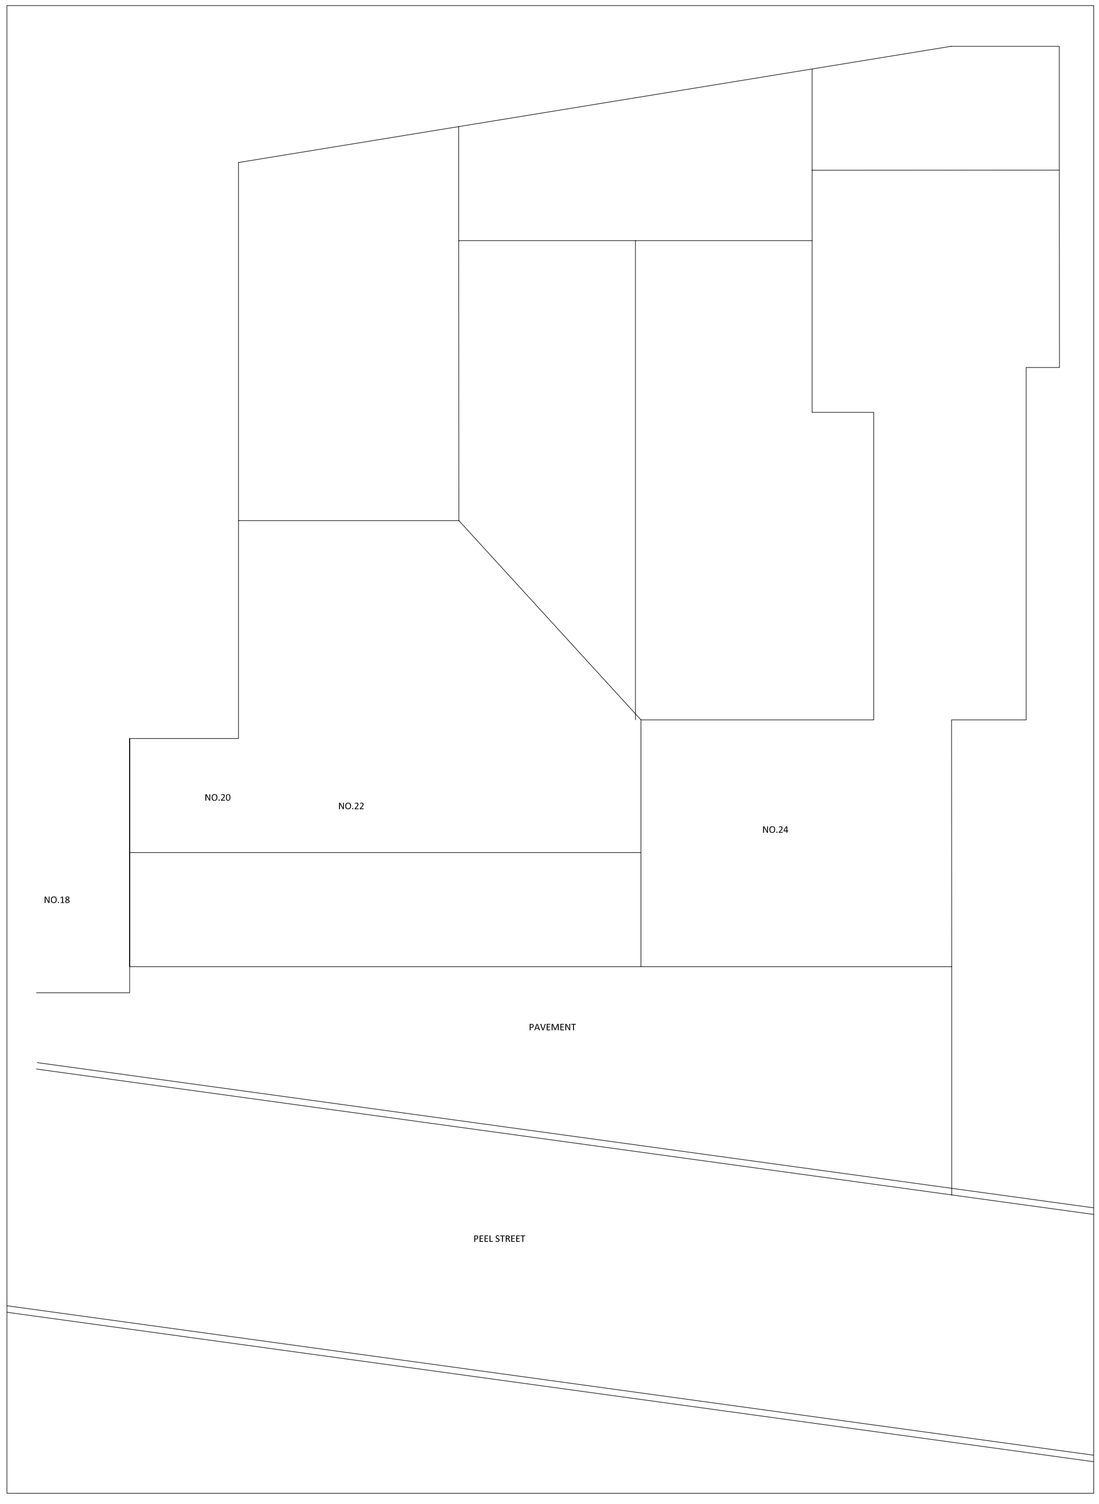

PROPOSED SITE LAYOUT
SCALE 1:100

SITE
20-22 PEEL STREET, BARNSLEY

CLIENT
HARTWOOD ESTATES

PROJECT
PROPOSED CONVERSION OF ONE RETAIL UNIT INTO 3 UNITS

DRAWING TITLE
EXISTING AND PROPOSED SITE LAYOUT

DRAWING NO.	SCALE	DATE	REVISION
60.01	AS SHOWN	01.11.2022	/