
Drawing No.	Rev No.
MDR001 -002	

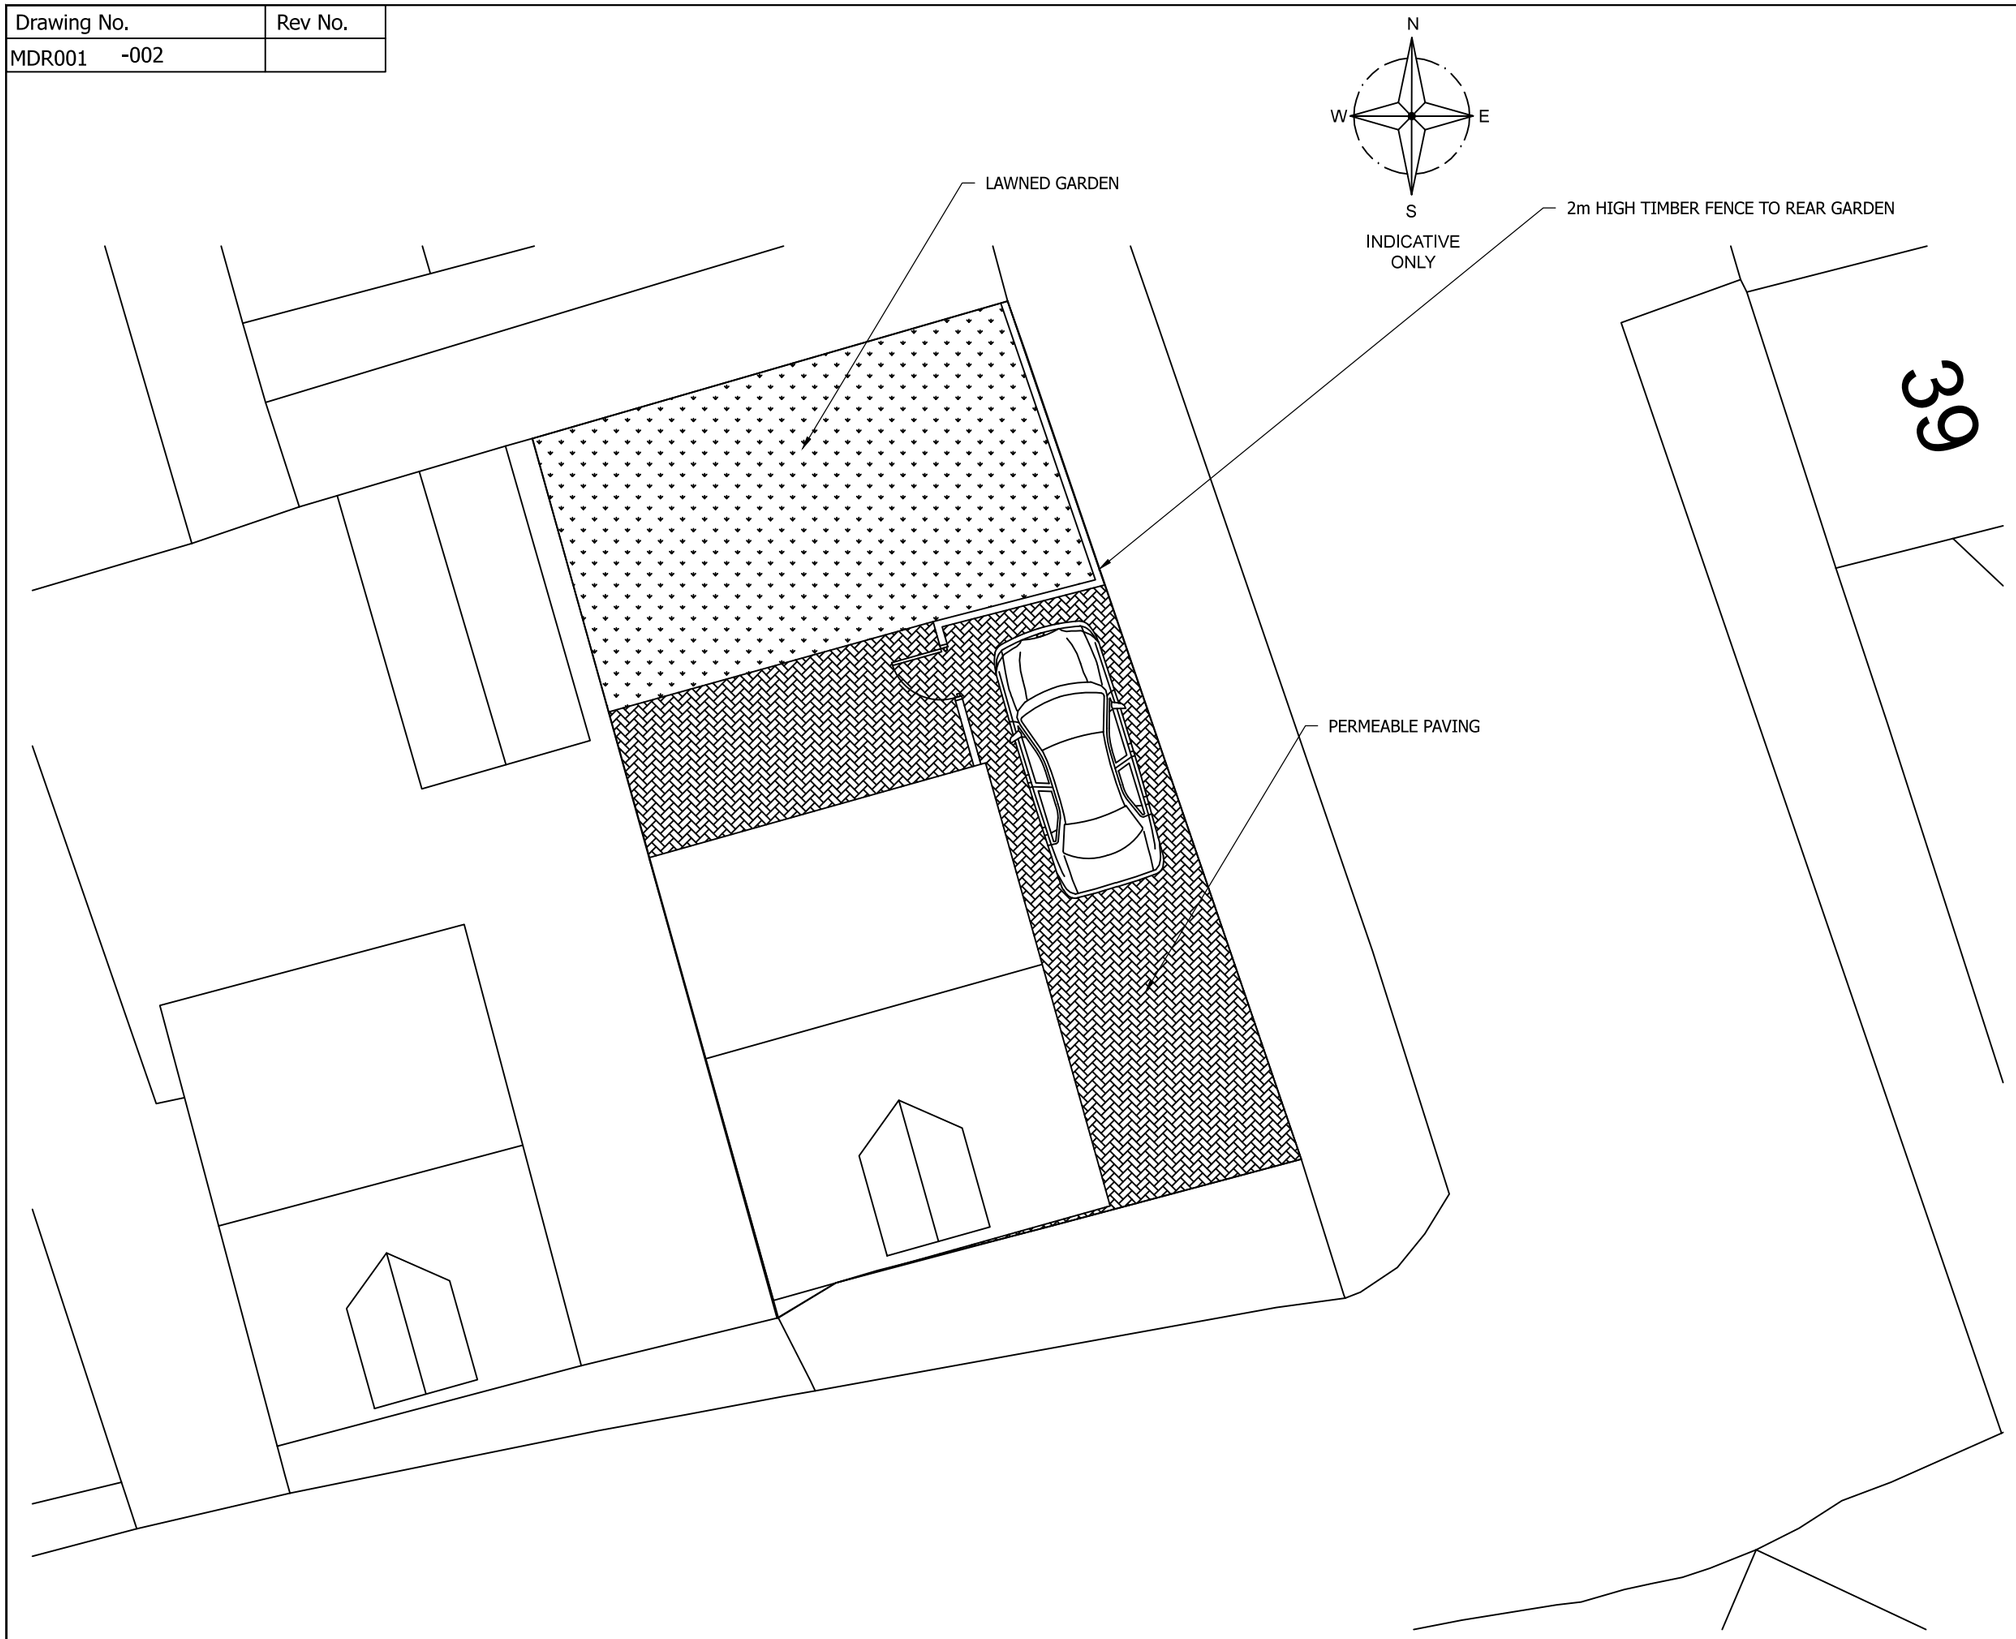

BLOCK PLAN OF SITE
SCALE 1:100 AT A3

DO NOT SCALE: Contractor to check all dimensions and report any omissions or errors

NOTES

Rev	Description	By	Chk	App	Date

JRB DESIGNS Ltd
1 Saville Road
Cudworth
Barnsley
S72 8LT
Tel: 01226 383542
Fax: 01226 380078
Mob: 07970 541192
Email: john@jrbdesigns.co.uk

This drawing is copyright. © jrbdesigns Ltd.

Client
MR. D REMMINGTON

Drawing Title
BLOCK PLAN OF SITE

Address
LAND OFF WOOD STREET
WOMBWELL
BARNSLEY

Project Title:
PROPOSED DETACHED NEW DWELLING

Purpose of Issue:
PLANNING

Drawing Status
FIRST ISSUE

Scale at A3	Drawn By	Date	
AS SHOWN	JRB	02/02/2021	
Checked By	Date	Approved By	Date
	02/02/2021		02/02/2021
Project No.	Drawing No.		Revision
MDR001	002		-

APPROVAL ☒ INFORMATION ☐ TENDER ☐ CONTRACT ☐ CONSTRUCTION ☐