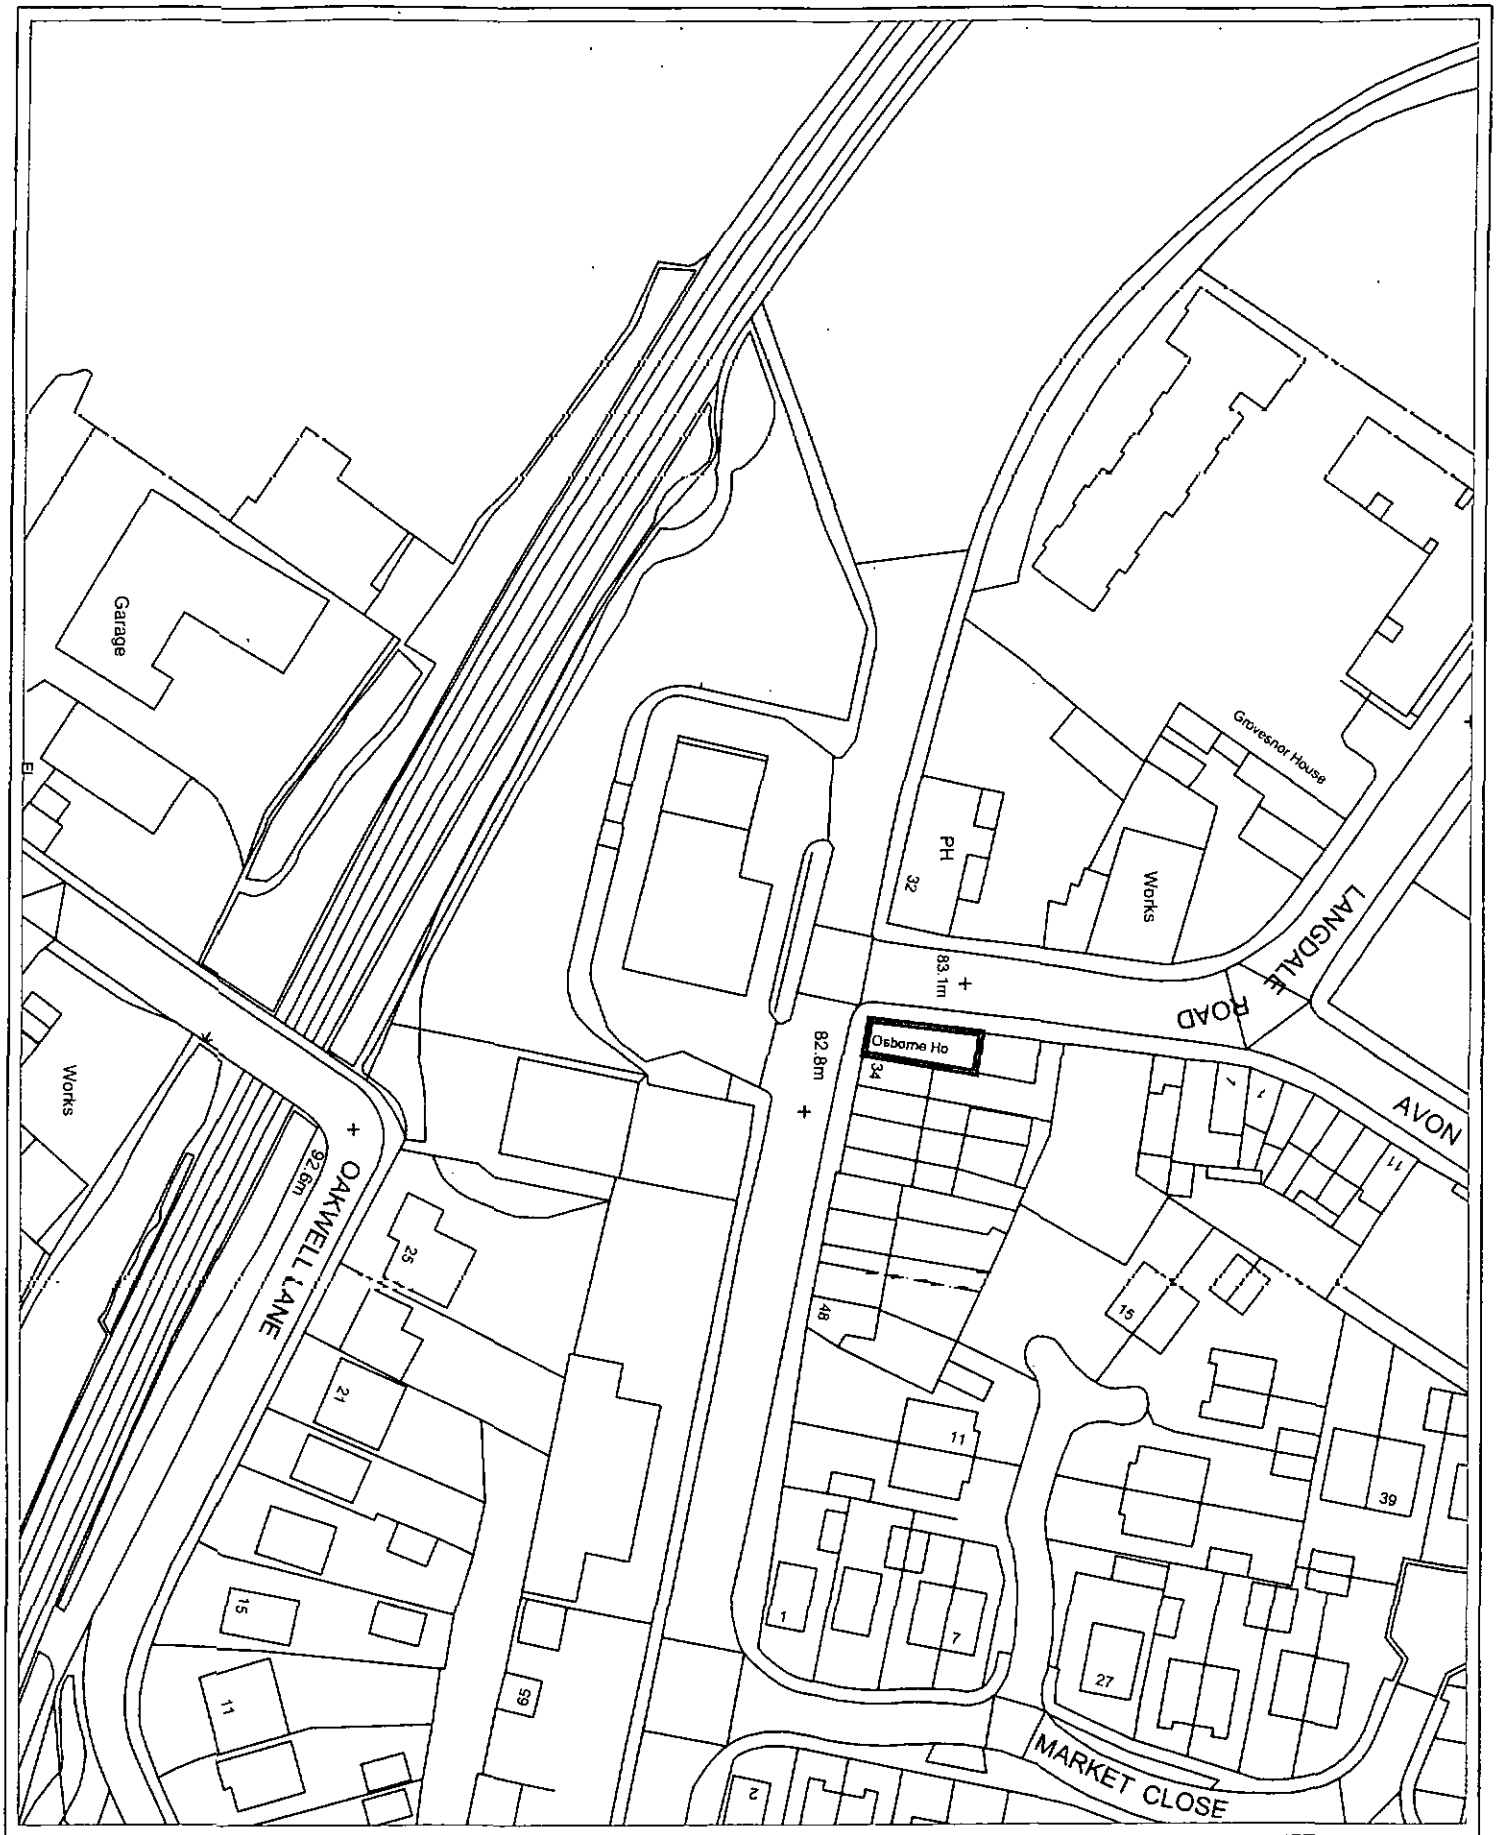


REVISED BY:	DATE:	CHECKED BY:	DATE:

NOTES:

This drawing is produced for use in this project only and may not be used for any other purpose. NPS Property Consultants Ltd accept no liability for the use of this drawing other than the purpose for which it was intended in connection with this project as recorded on the title block. Refer 'Purpose for Issue' and 'File Status Code'.

This drawing may not be reproduced in any form without prior written agreement.

Do not scale from this drawing, use printed dimensions only.

THIS SPACE IS FOR PROJECT SPECIFIC DISCLAIMERS

SCALE BAR

FILE STATUS CODE

Ordnance Survey mapping reproduced by permission of © Controller of HM Stationery Office Crown Copyright. Ordnance Survey Licence No: 100022264

CLIENT
Berneslai Homes

PROJECT
Osbourne House
Langdale Road
Barnsley

TITLE
Location Plan

SCALES	DATE	DRAWN	CHECKED
	Dec 13	JR	

nps group
Property Design and Management Services

NPS Property Consultants Ltd
GATEWAY PLAZA
BACKVILLE STREET, BARNSLEY
SOUTH YORKSHIRE, S70 2QQ
TEL: 01226 773805 FAX: 01226 774399
EMAIL: barnsley@nps.co.uk

Head Office:
Leconfield House, 16 Central Avenue, St Andrews Business Park, Norwich, NR7 0HR Tel: 01603 706000 Fax: 01603 706001

Other Office locations can be found on our website - www.nps.co.uk

PURPOSE OF ISSUE

FILE / DRAWING NAME

PROJECT NR	ZONE	LEVEL	TYPE	ROLE	UNIQUE NR	REV CODE
16-1-1032	-	-	PL	S	SE02	

© COPYRIGHT NPS GROUP

A4

File Path: G:\Design and Procurement\C2 Project Folder\2016 Projects\07-17-16-1-1069 Osbourne Hse P&R\2.0 Design Folder\2.02 Drawings\2.0 Structures\04 Sheet Location Plan.dwg Saved: 07 Oct