



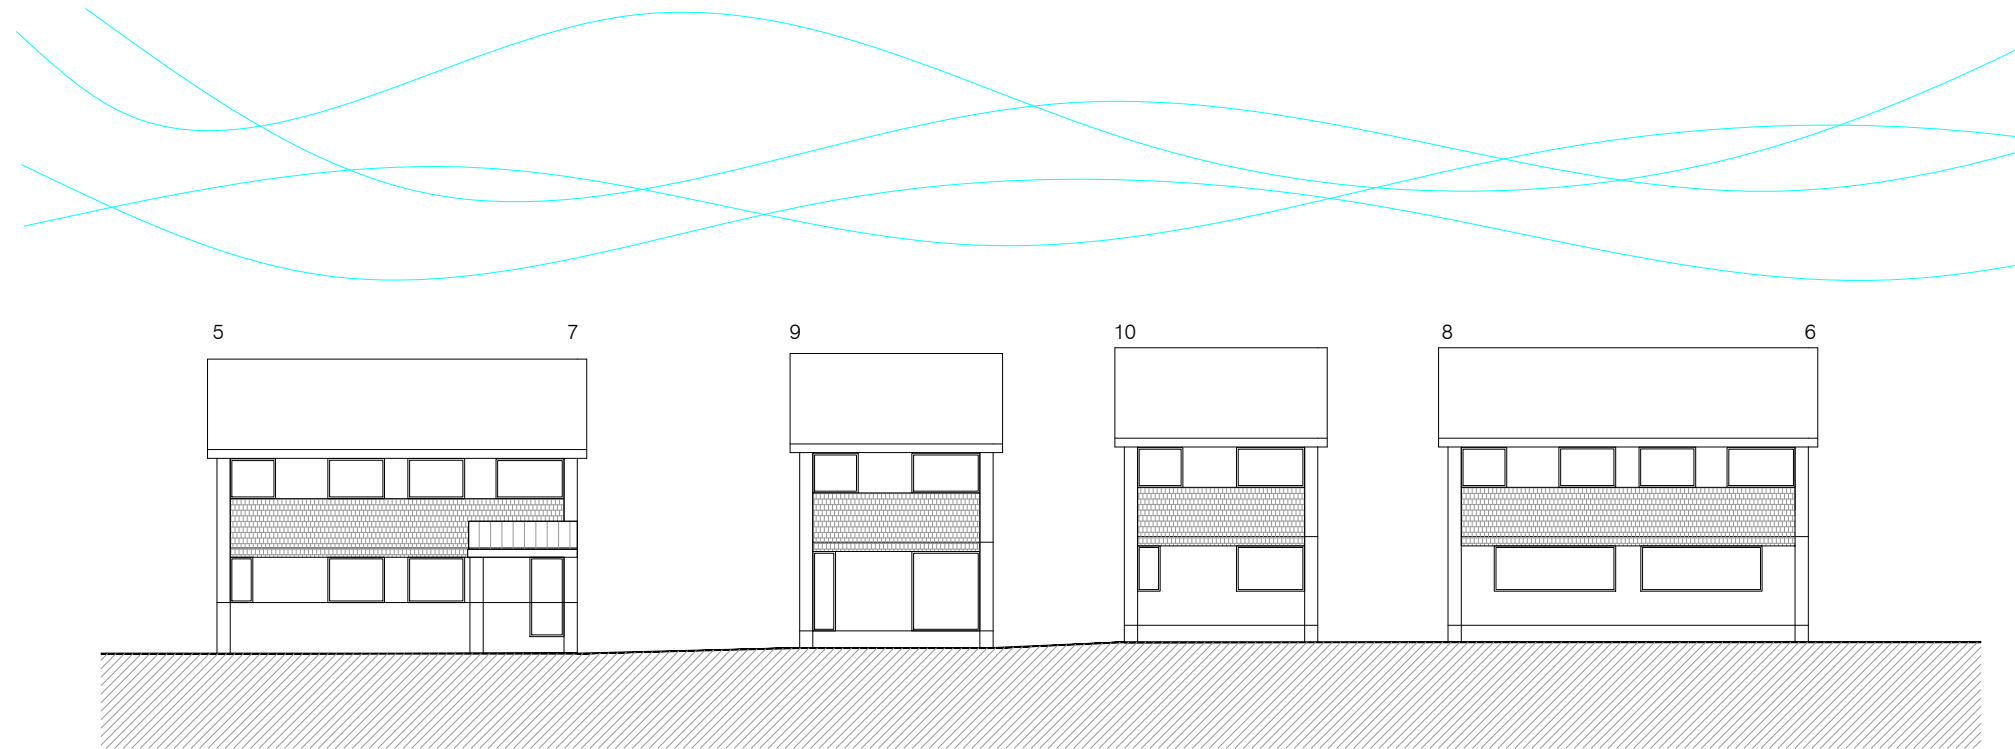

Existing Street Scene

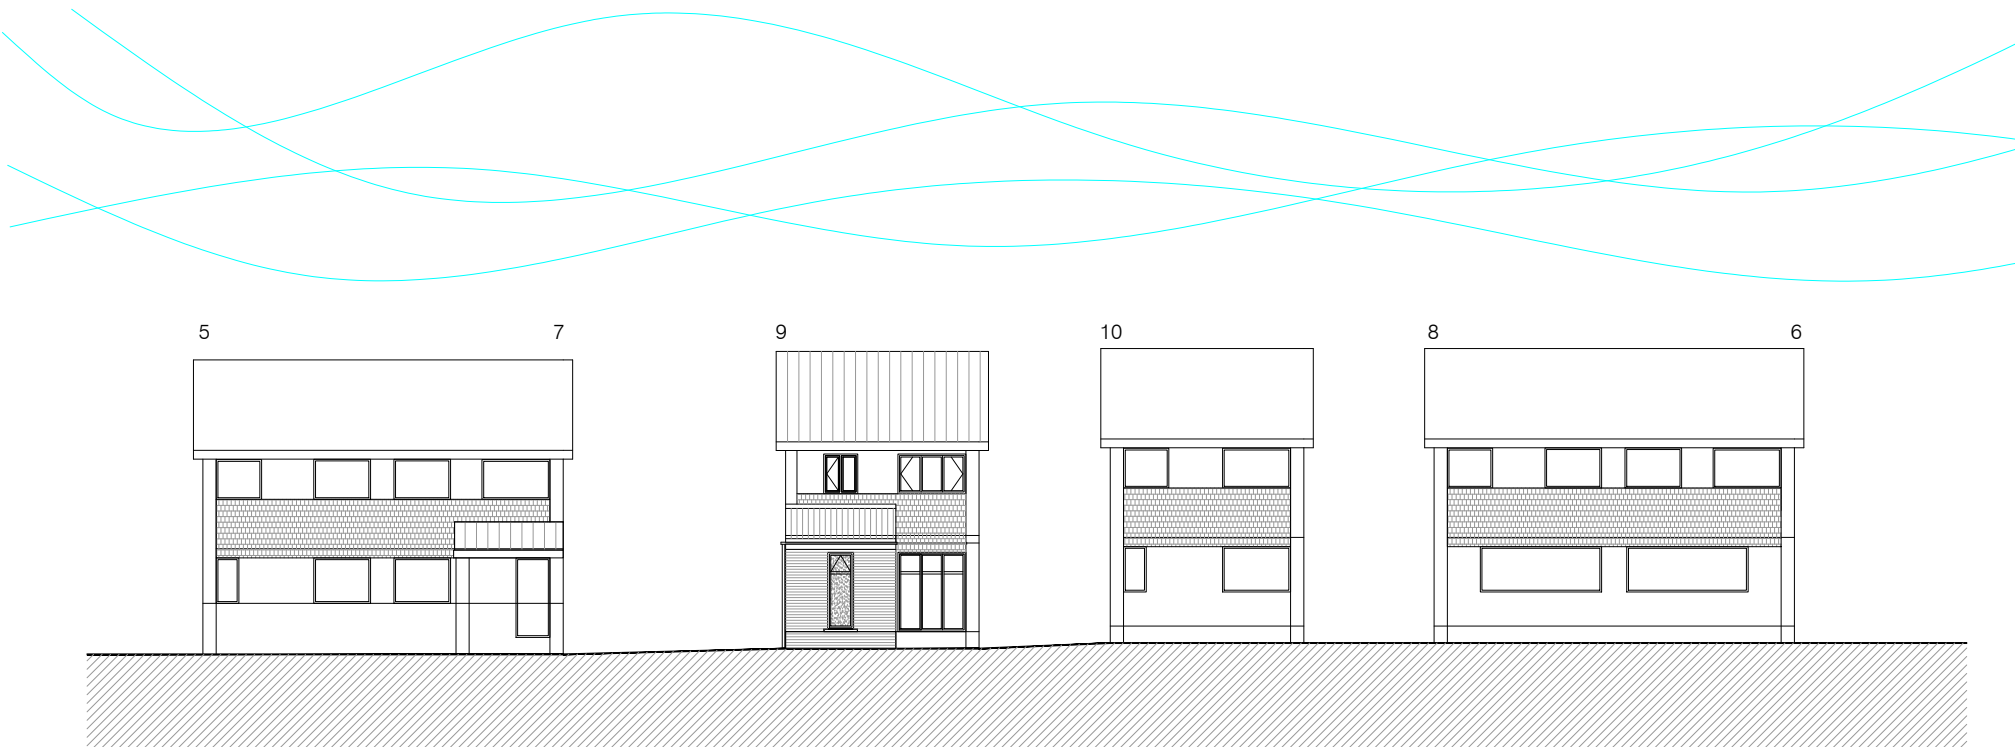

Proposed Street Scene

A 01.02.2019 First floor removed following feedback from LPA

Scale: 1:200

Drawn by: IKC

Date: 12.18

Project: **Proposed 2 Storey Extension
Mr & Mrs Corner
9 Malham Close, Shafton**

Drawing: **Proposed Street Scenes**

Drawing
Number: 01/12/05

Revision

A