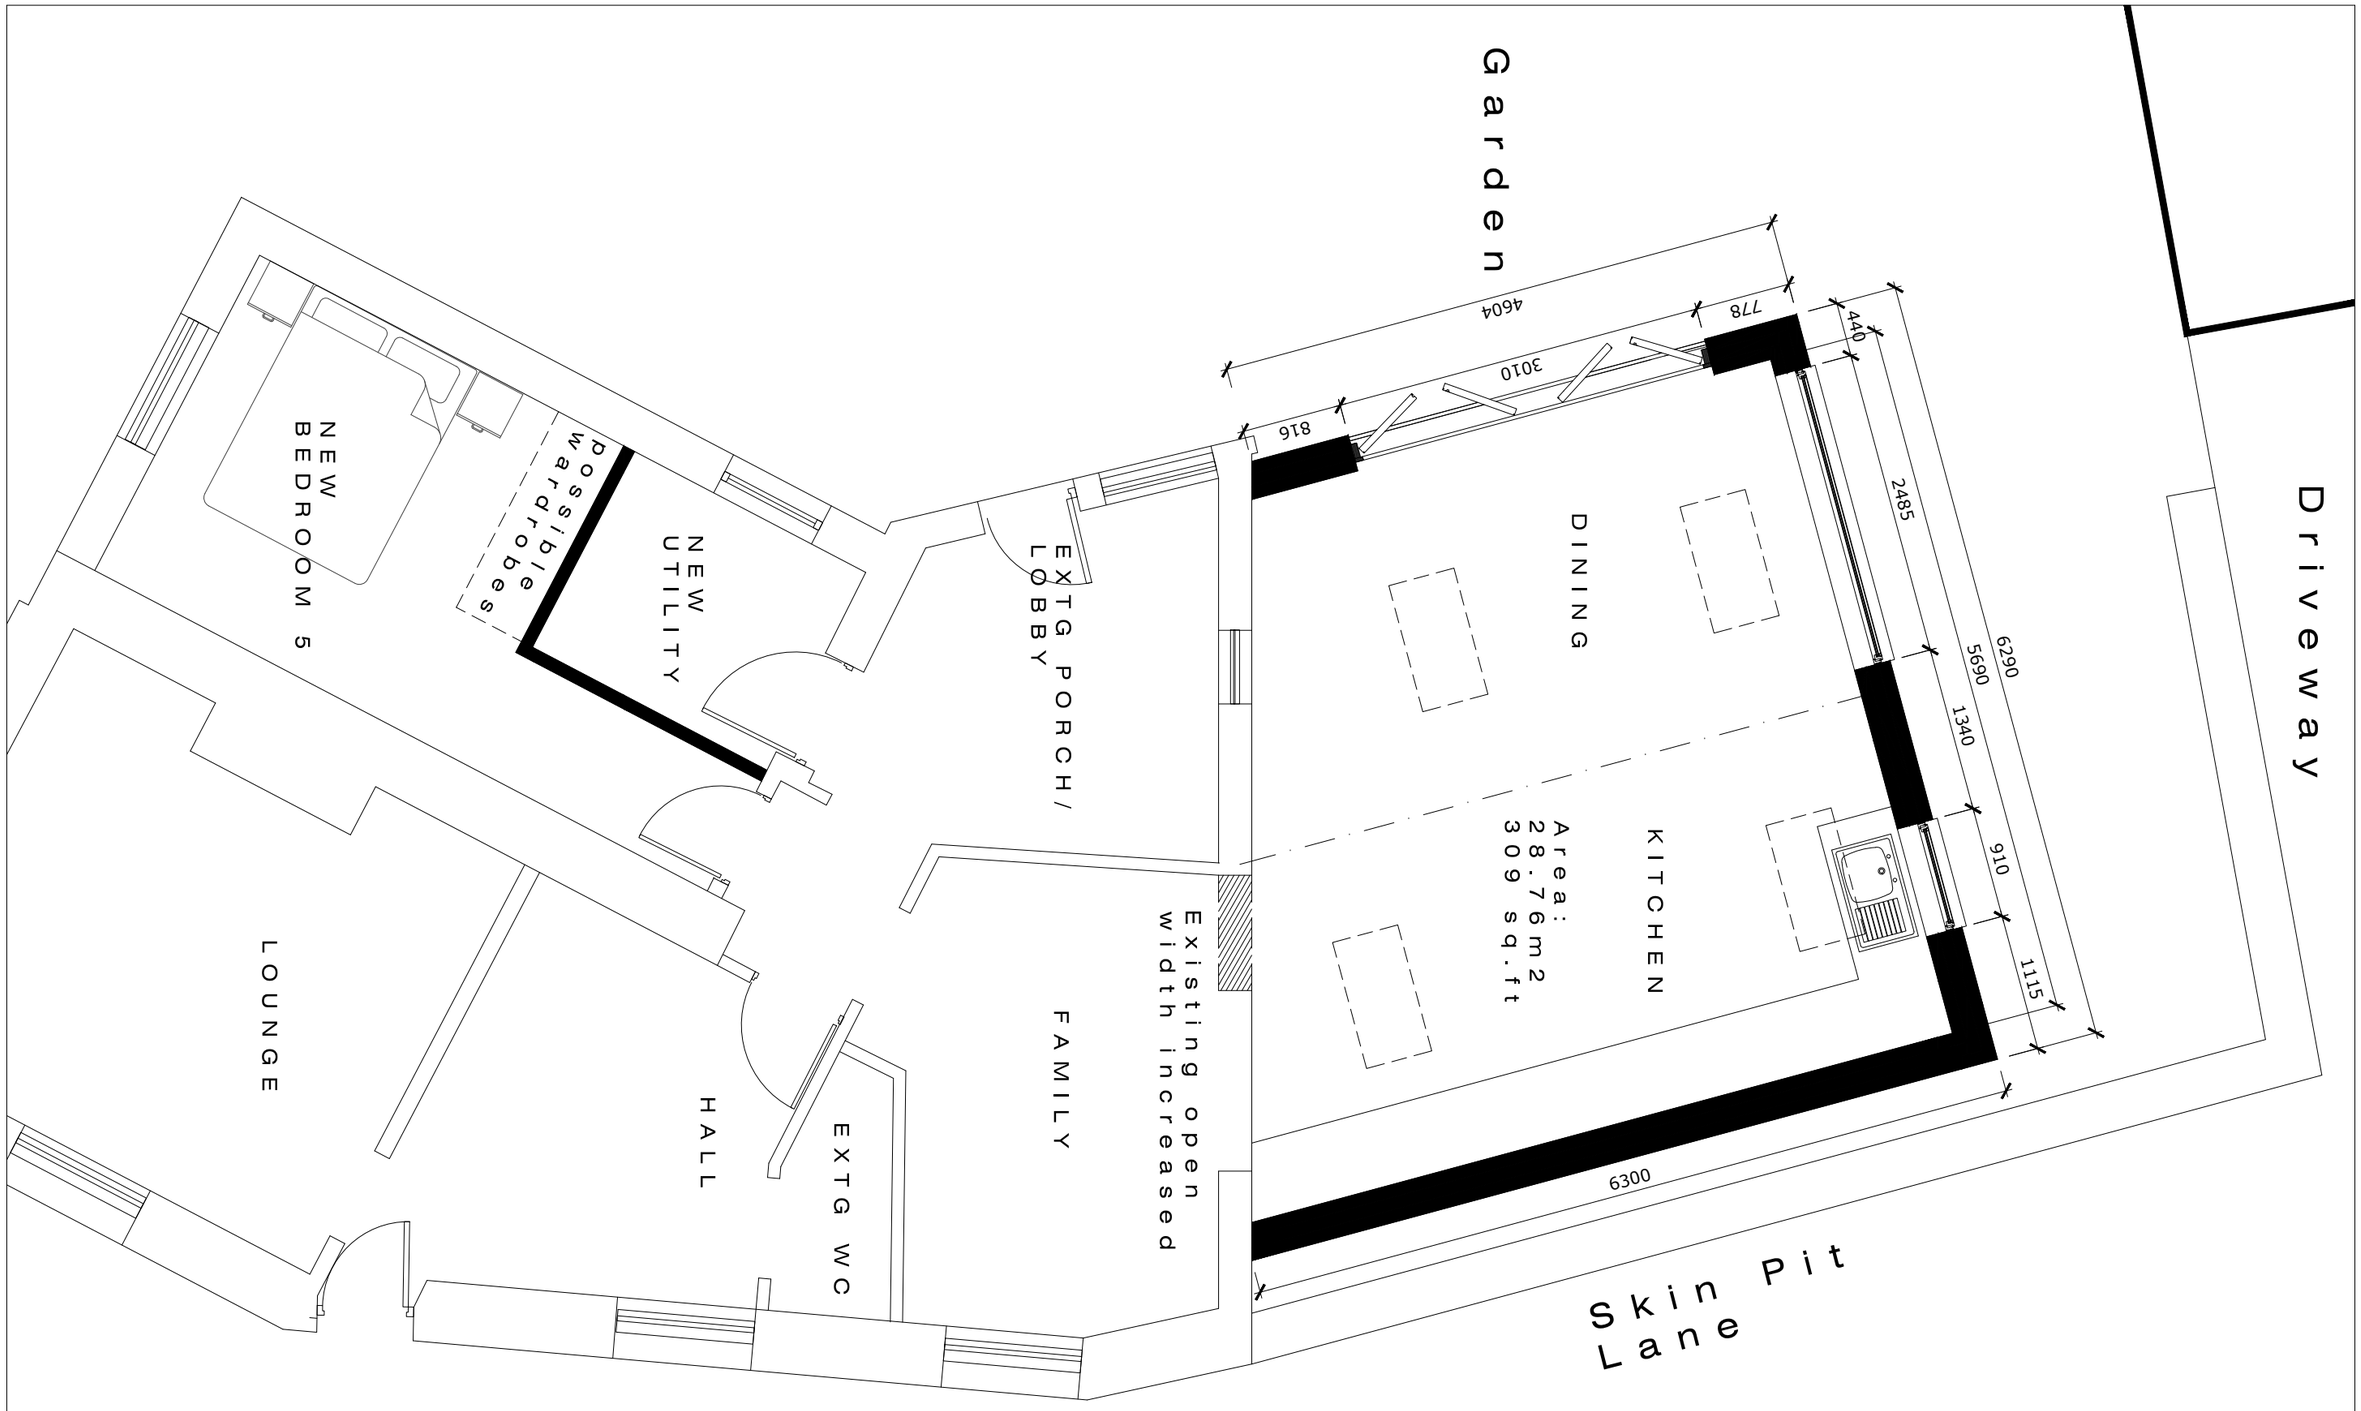


CLIENT DETAILS	PROJECT DETAILS	TITLE		REV	DESCRIPTION	DATE	
Mr & Mrs Nixon 1 Skinpit Lane Hoylandswaine S36 7JY	Proposed Ground Floor Extension and internal re-arrangements	Proposed Floor Plan					Residential S72 Ltd, 9 Malham Close, Shafton Barnsley, S72 8PE T 01226 717079 M 07920 724305
	REFERENCE: 19-001-02	SCALE- 1:50(A3)	DRAWN- ikc				
		DATE- 05.02.19	CHECKED-				