


Do not scale from drawings, use only figured dimensions.

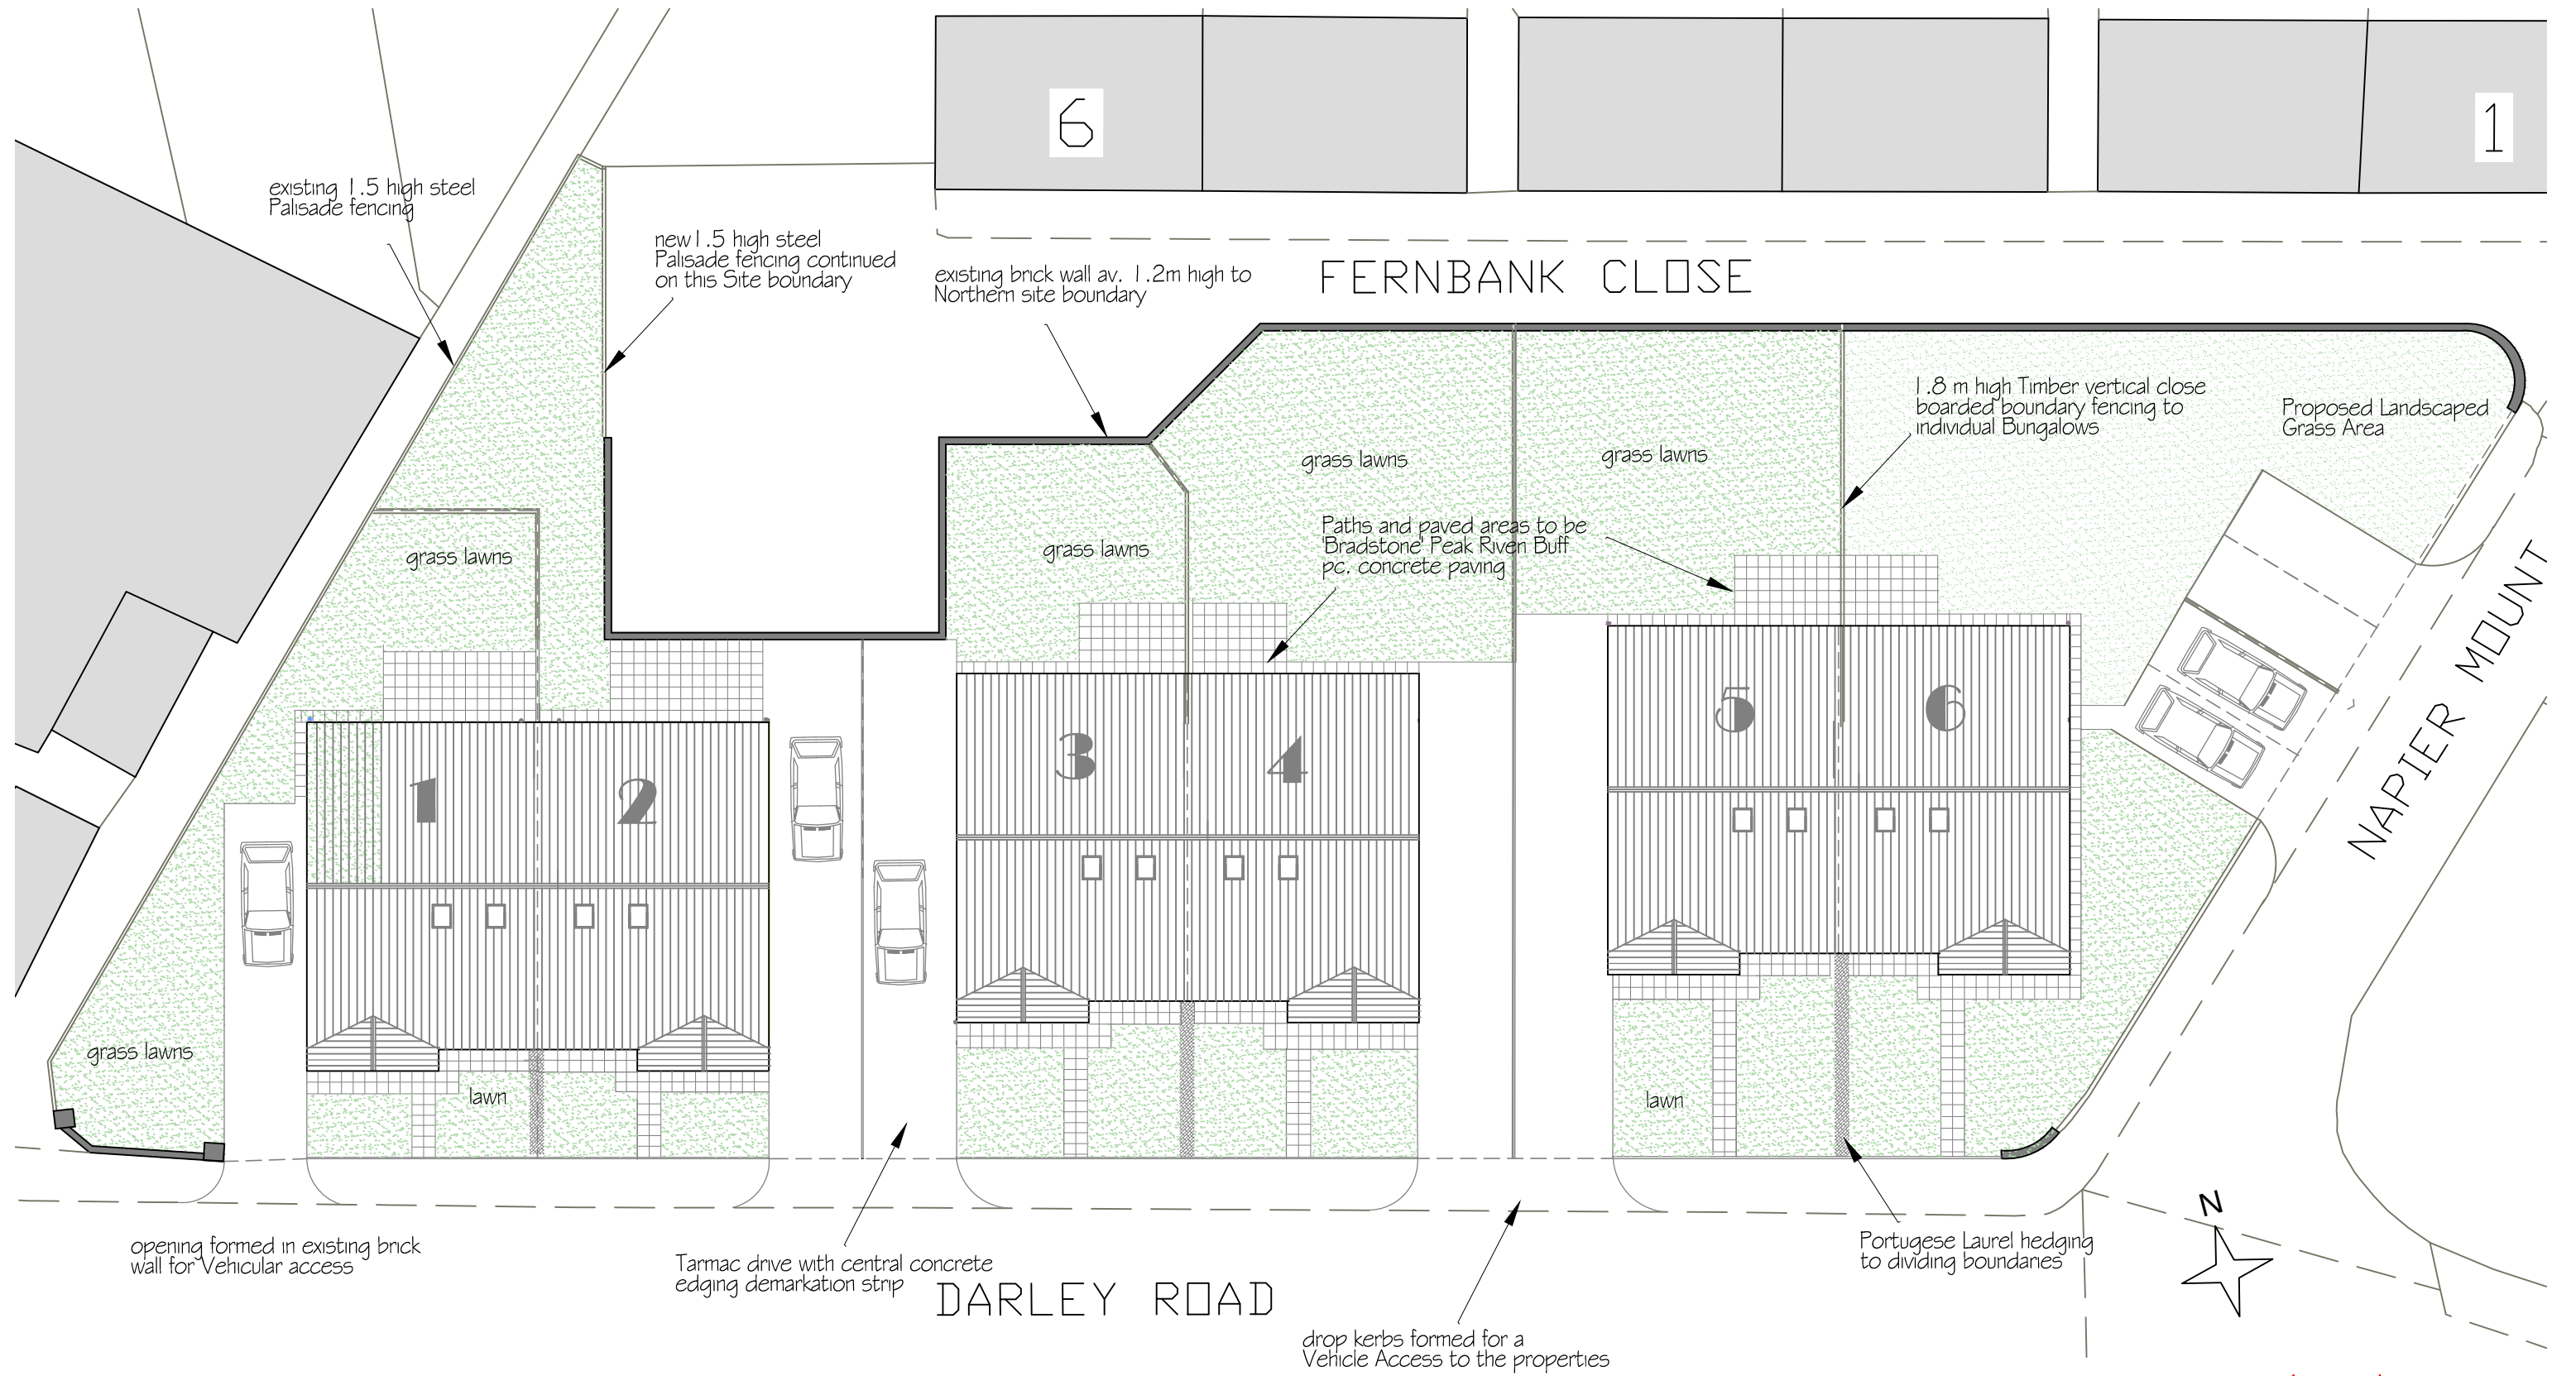

Project
Proposed Semi Detached Bungalows
Land adjoining Darley Ave.
Barnsley S70 6SJ

Drawing
Block Plan
Scale 1:200 @A3
Date March 2020

AREALarchitect
Michael Cooper Dipl. Arch RIBA
The Mission- Bridge Lane.
Rawcliffe Bridge. DN14 8NH
(01405) 839944 m 0751496 1001
arealarchitect@btinternet.com

Drg.No. RDR20BP.1	Rev. B
----------------------	-----------