NOTE: ALL DIMENSIONS SHOWN ARE PROVISIONAL DIMENSIONS ONLY & SHOULD NOT BE READ AS EXACT MEASUREMENTS.
THESE MAY NEED TO BE ALTERED DUE TO SITE CONSTRAINTS/ INSPECTION
THE DRAWINGS AND DESIGN ARE THE COPYRIGHT OF LDY LTD & SHOULD NOT BE RE-PRODUCED WITHOUT PRIOR PERMISSION

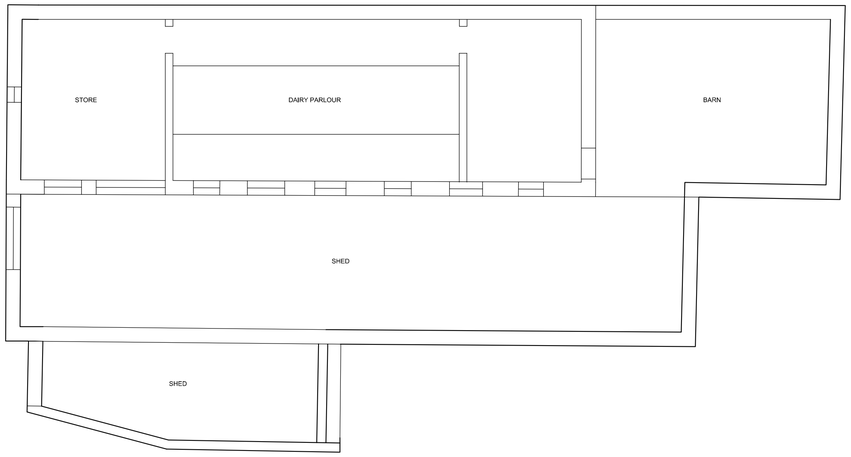

EXISTING GROUND FLOOR PLAN

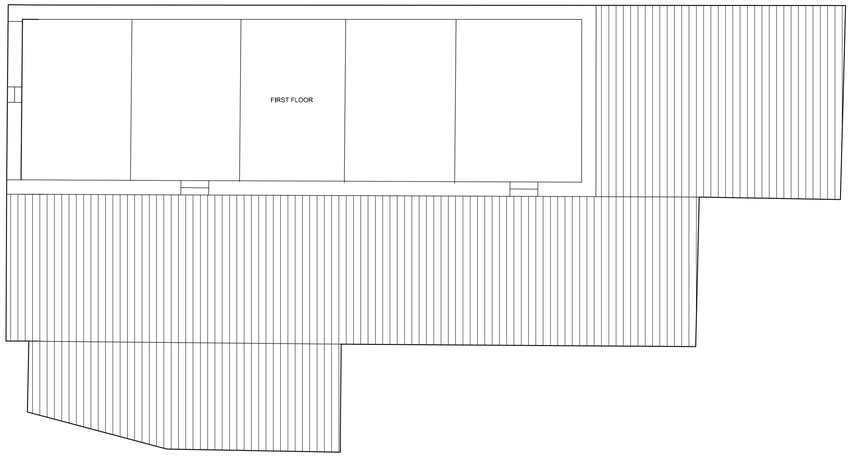

EXISTING FIRST FLOOR PLAN

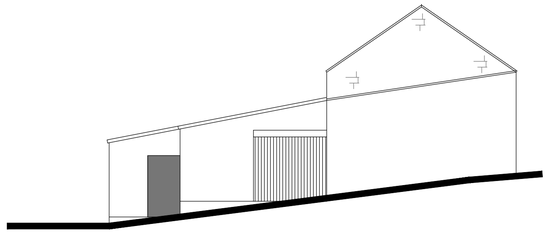

EXISTING SIDE ELEVATION

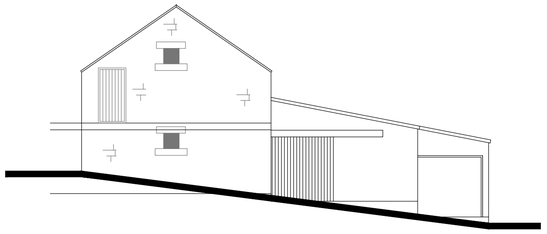

EXISTING SIDE ELEVATION

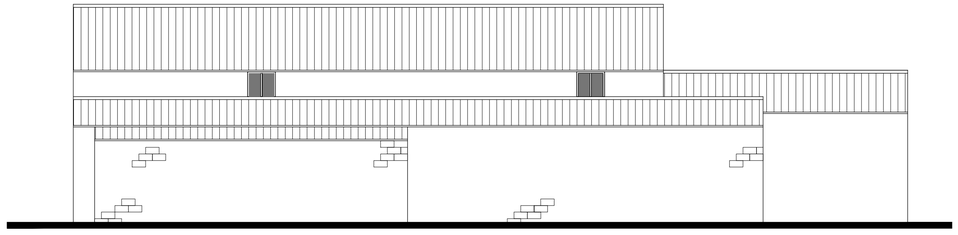

EXISTING FRONT ELEVATION

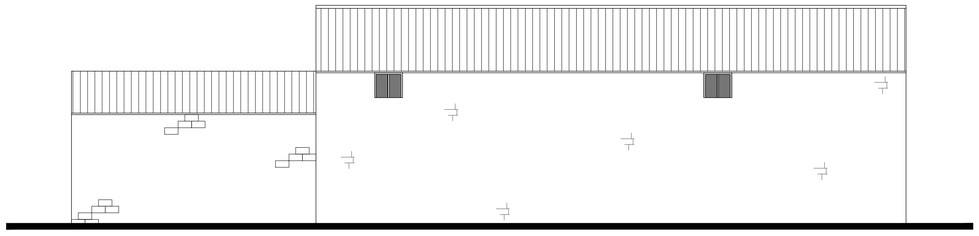

EXISTING REAR ELEVATION

DRAWING DESCRIPTION
EXISTING DAIRY PLANS AND ELEVATIONS

JOB TITLE
ROYD MOOR FARM, ROYD MOOR ROAD THURLSTONE

CLIENT
KINGSMAN HOMES

DRAWN BY		SCALE 1:100 @ A1	
DATE DEC 2023		DRAWING NO. 2037- 00-02	REVISION -
CHECKED			

L'Arche Developments (Yorkshire) Ltd
3 The Studio
The Old Brickworks
Ingbirchworth
mail@larchedevelopments.co.uk
Company Reg:01455041 VATReg: 141023055
Claire Parker-Hugill 07787226469 & Emma Hanks 07779724443