


0401-0032 O/S 188 DODWORTH ROAD SHAW LANDS BARNSELEY S70 6PA

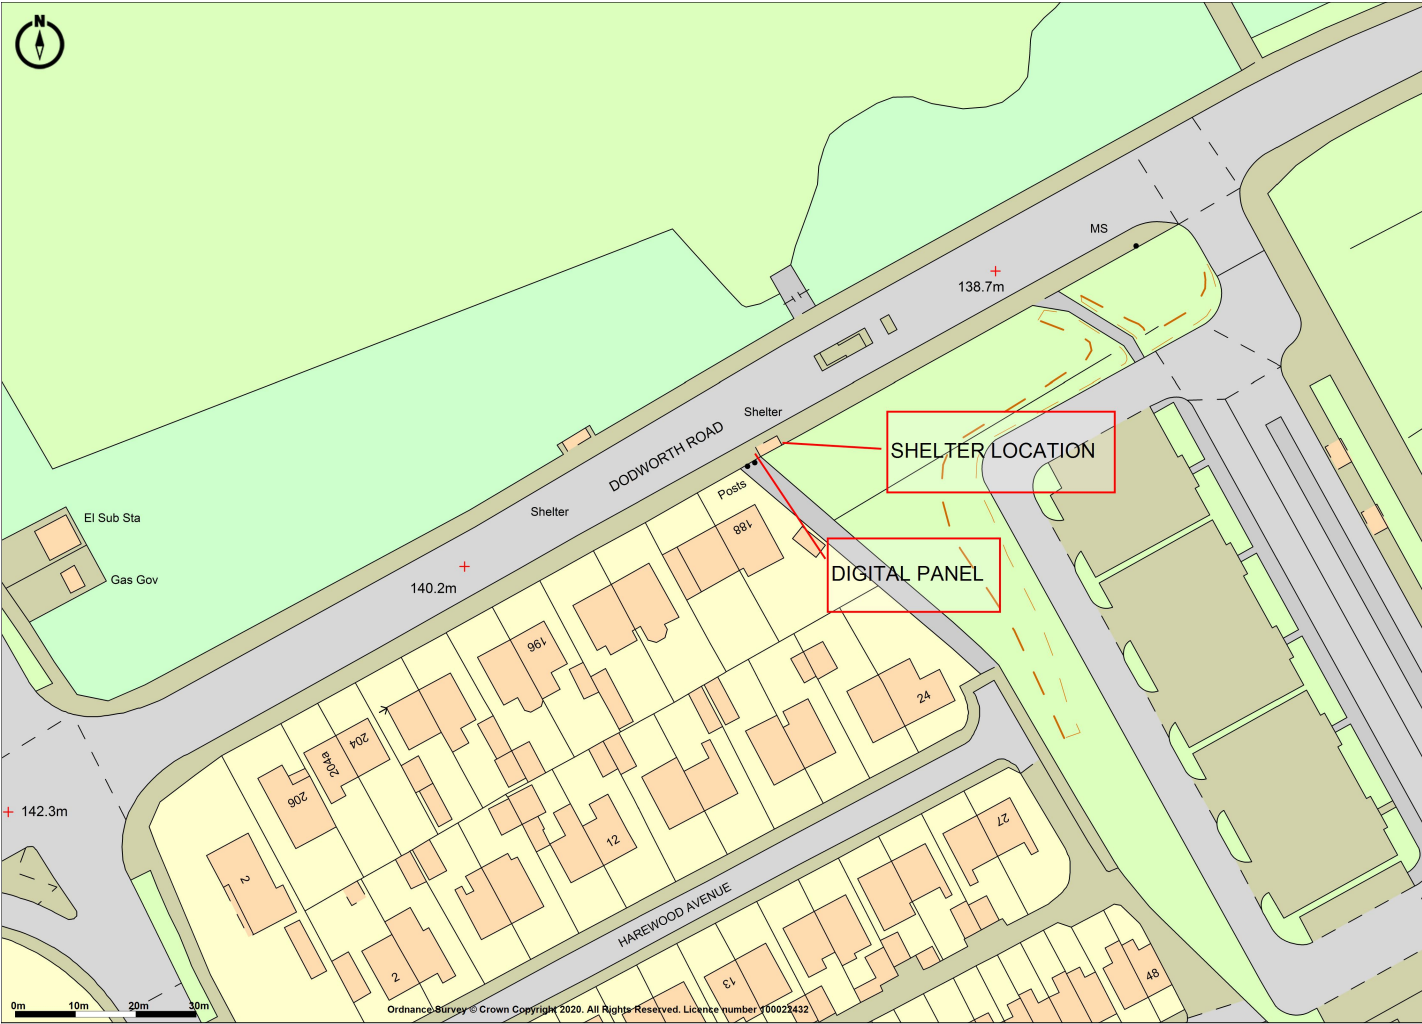

Promap^{v2}
● LANDMARK INFORMATION

Ordnance Survey © Crown Copyright 2020. All Rights Reserved.
Licence number 100022432
Plotted Scale - 1:1250. Paper Size - A4

CREATED BY ALIGHT MEDIA