


Existing Rear Elevation

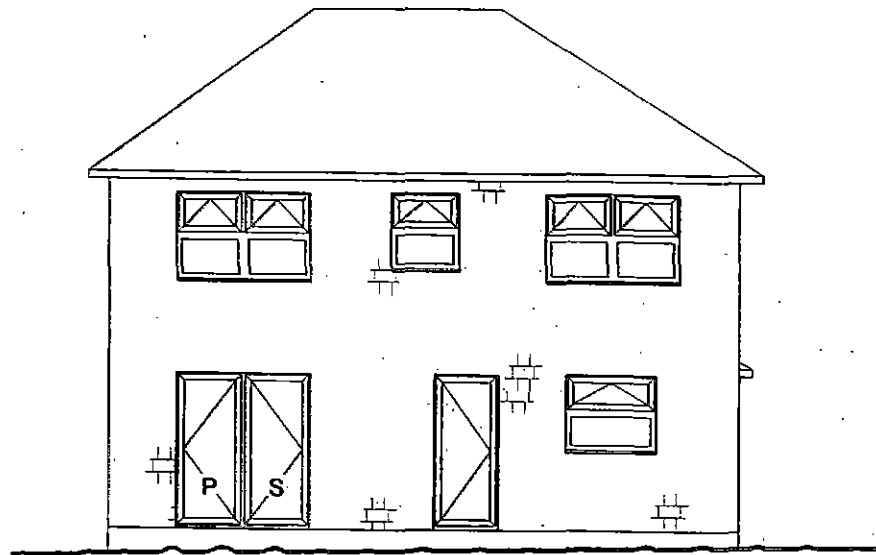

Existing Site Address


MR WOODCOCK
15 THE WILLOWS
DARFIELD
BARNLEY
S73 9LU
SOUTH YORKSHIRE

A4

Drawing Scale: 1:100

 **RoofWright**

Existing L/H Elevation

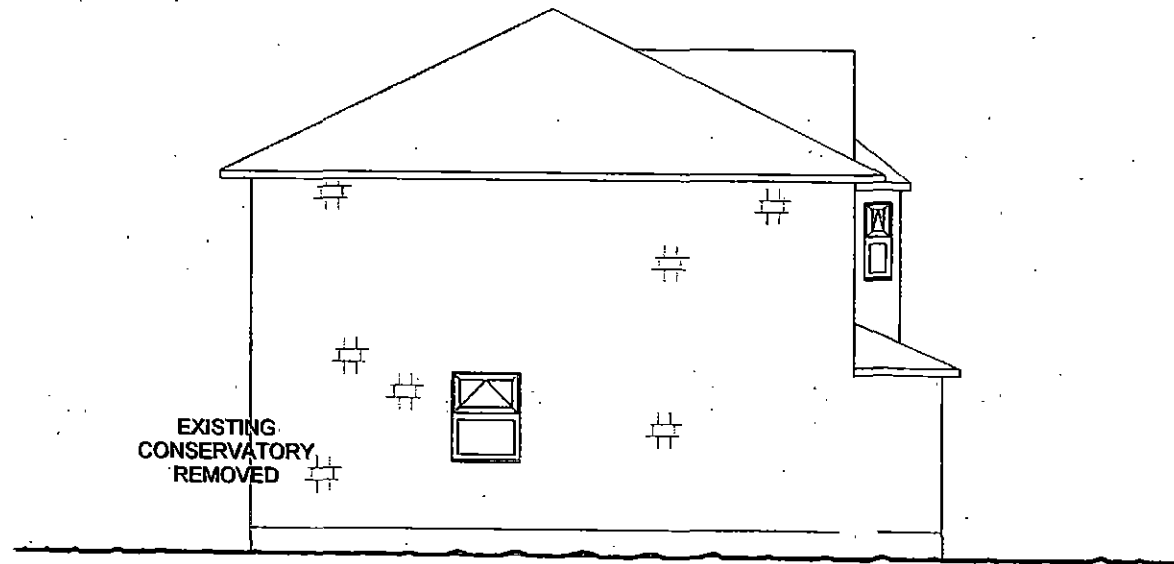

Existing Site Address


MR WOODCOCK
15 THE WILLOWS
DARFIELD
BARNSELY
S73 9LU
SOUTH YORKSHIRE

A4

Drawing Scale: 1:100

 **RoofWright**

Proposed R/H Elevation

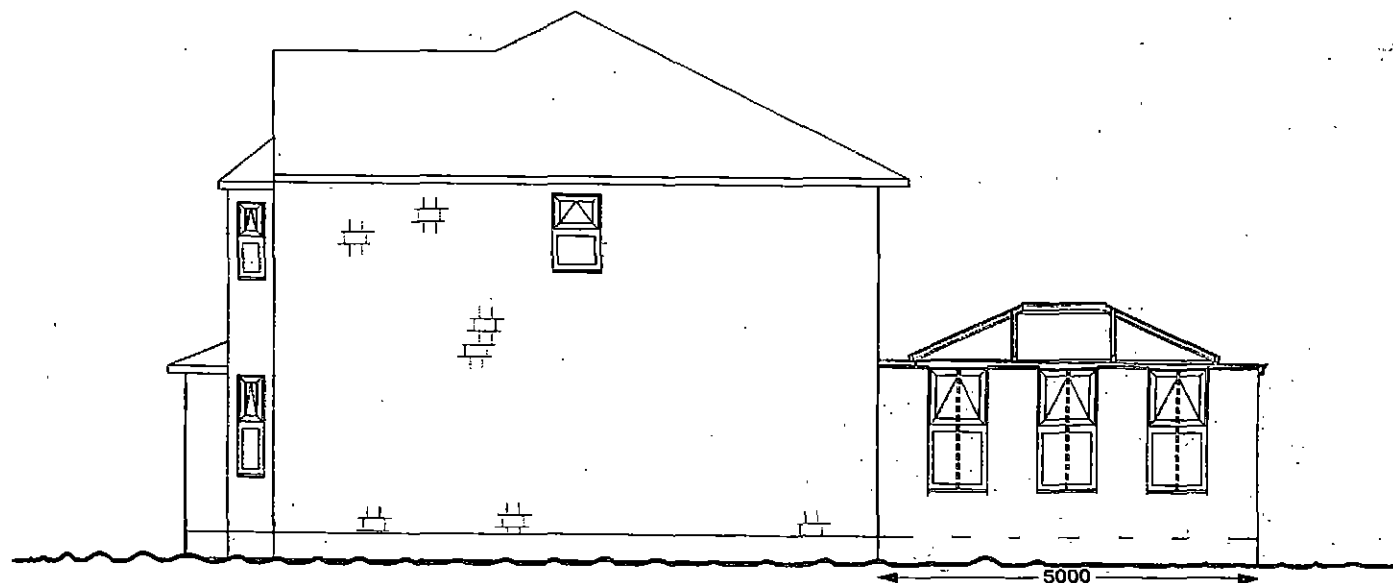

Proposed Site Address


MR WOODCOCK
15 THE WILLOWS
DARFIELD
BARNLEY
S73 9LU
SOUTH YORKSHIRE

A4

Drawing Scale: 1:100

 **RoofWright**

Proposed Rear Elevation

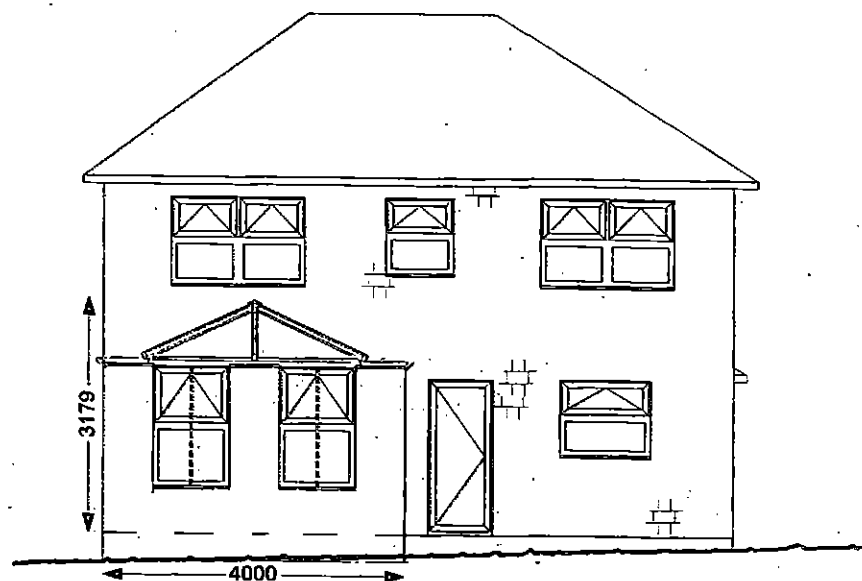

Proposed Site Address


MR WOODCOCK
15 THE WILLOWS
DARFIELD
BARNLEY
S73 9LU
SOUTH YORKSHIRE

A4

Drawing Scale: 1:100

 RoofWright

Proposed L/H Elevation

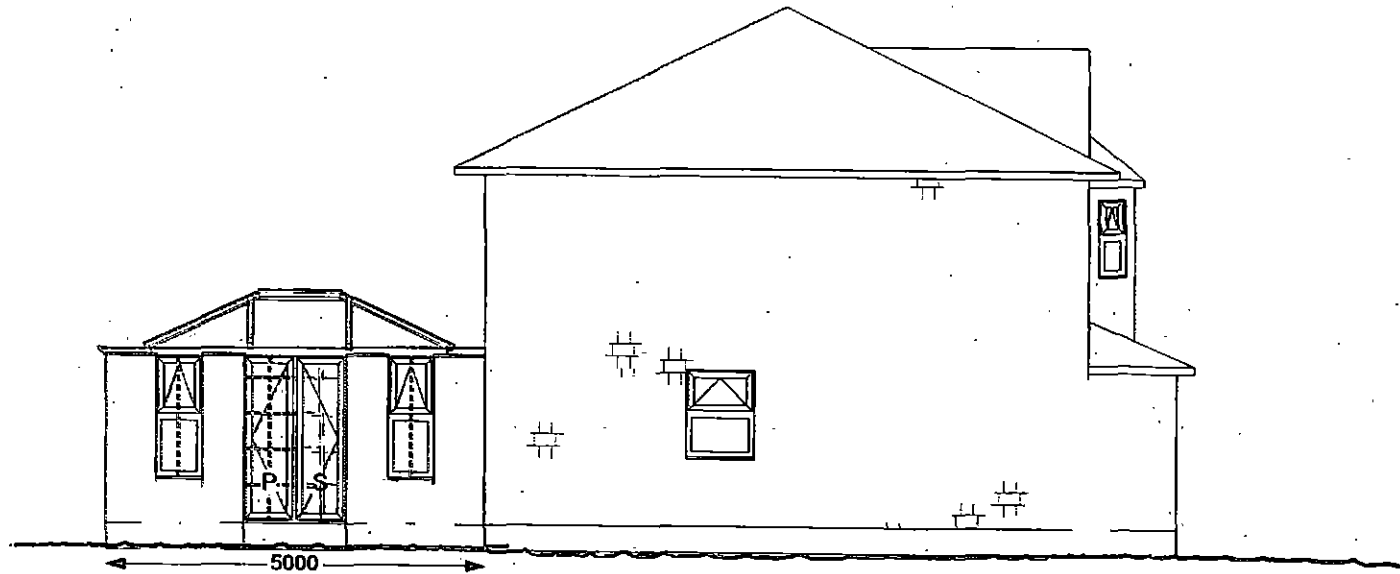

Proposed Site Address

MR WOODCOCK
15 THE WILLOWS
DARFIELD
BARNSELY
S73 9LU
SOUTH YORKSHIRE

A4

Drawing Scale: 1:100

 **RoofWright**