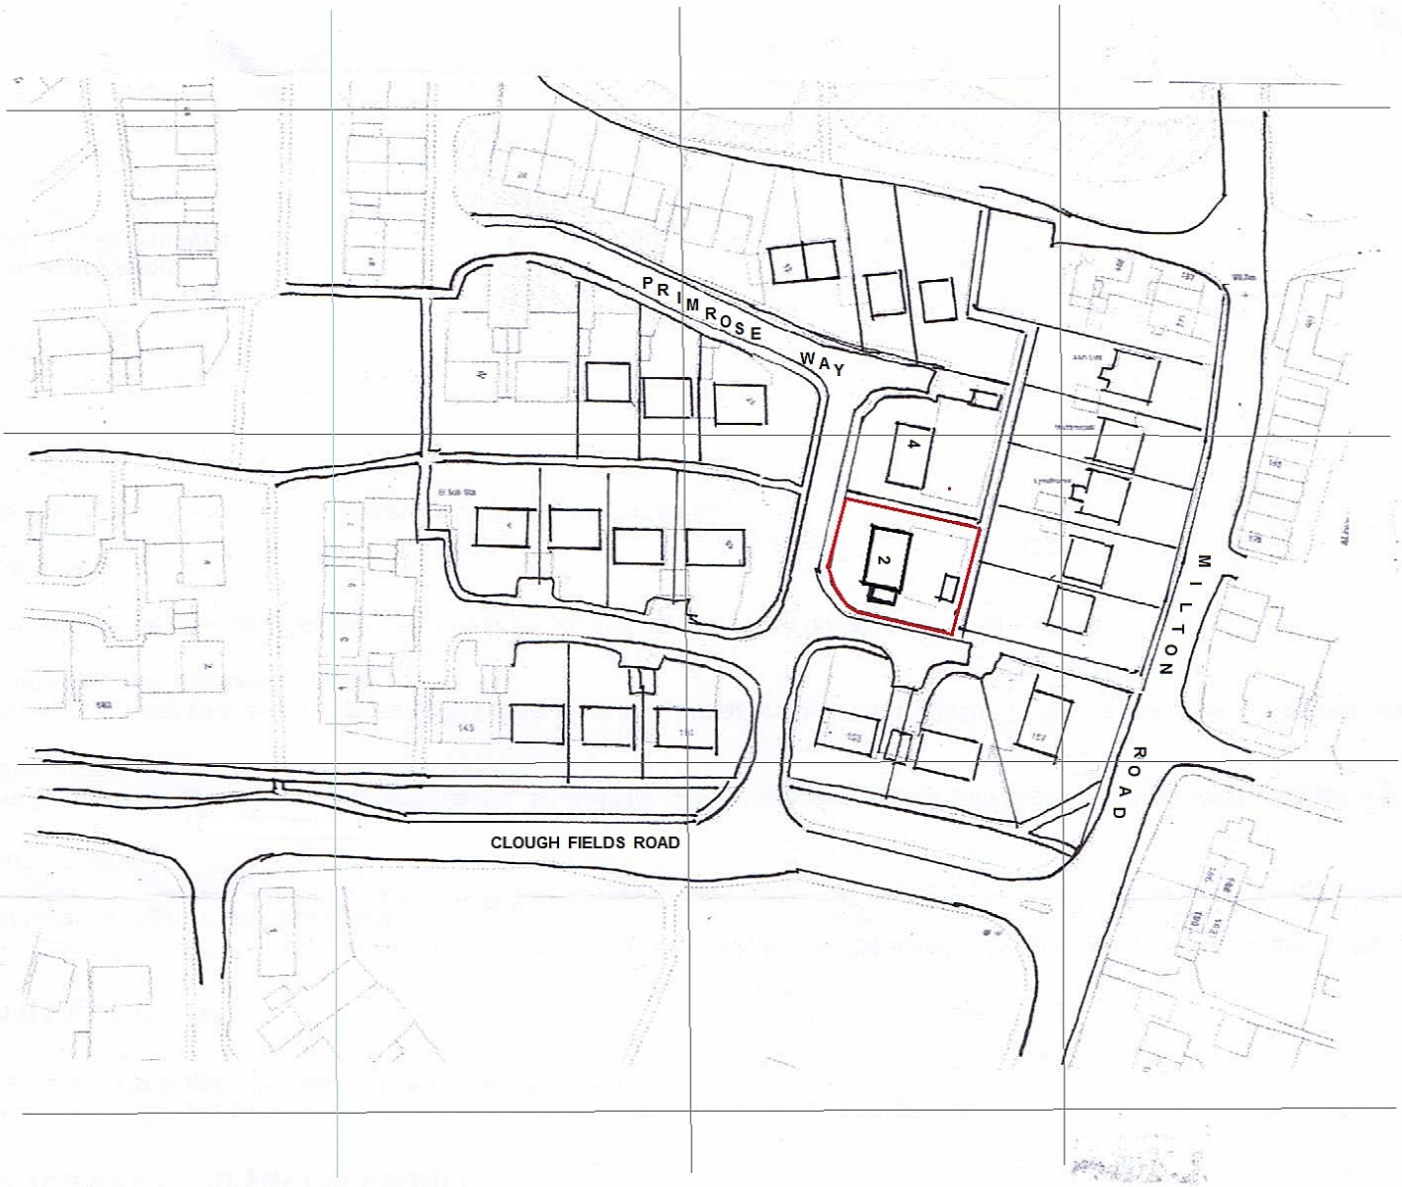


N

LOCATION PLAN 1:1250

Ordance Survey © Crown copyright 2008 All rights reserved
Licence number 100047956