


THIS DRAWING IS TO SCALE INDICATED FOR PLANNING PURPOSES ONLY. NO SCALING PERMITTED FOR CONSTRUCTION PURPOSES. ALL DIMENSIONS MUST BE CHECKED ON SITE.

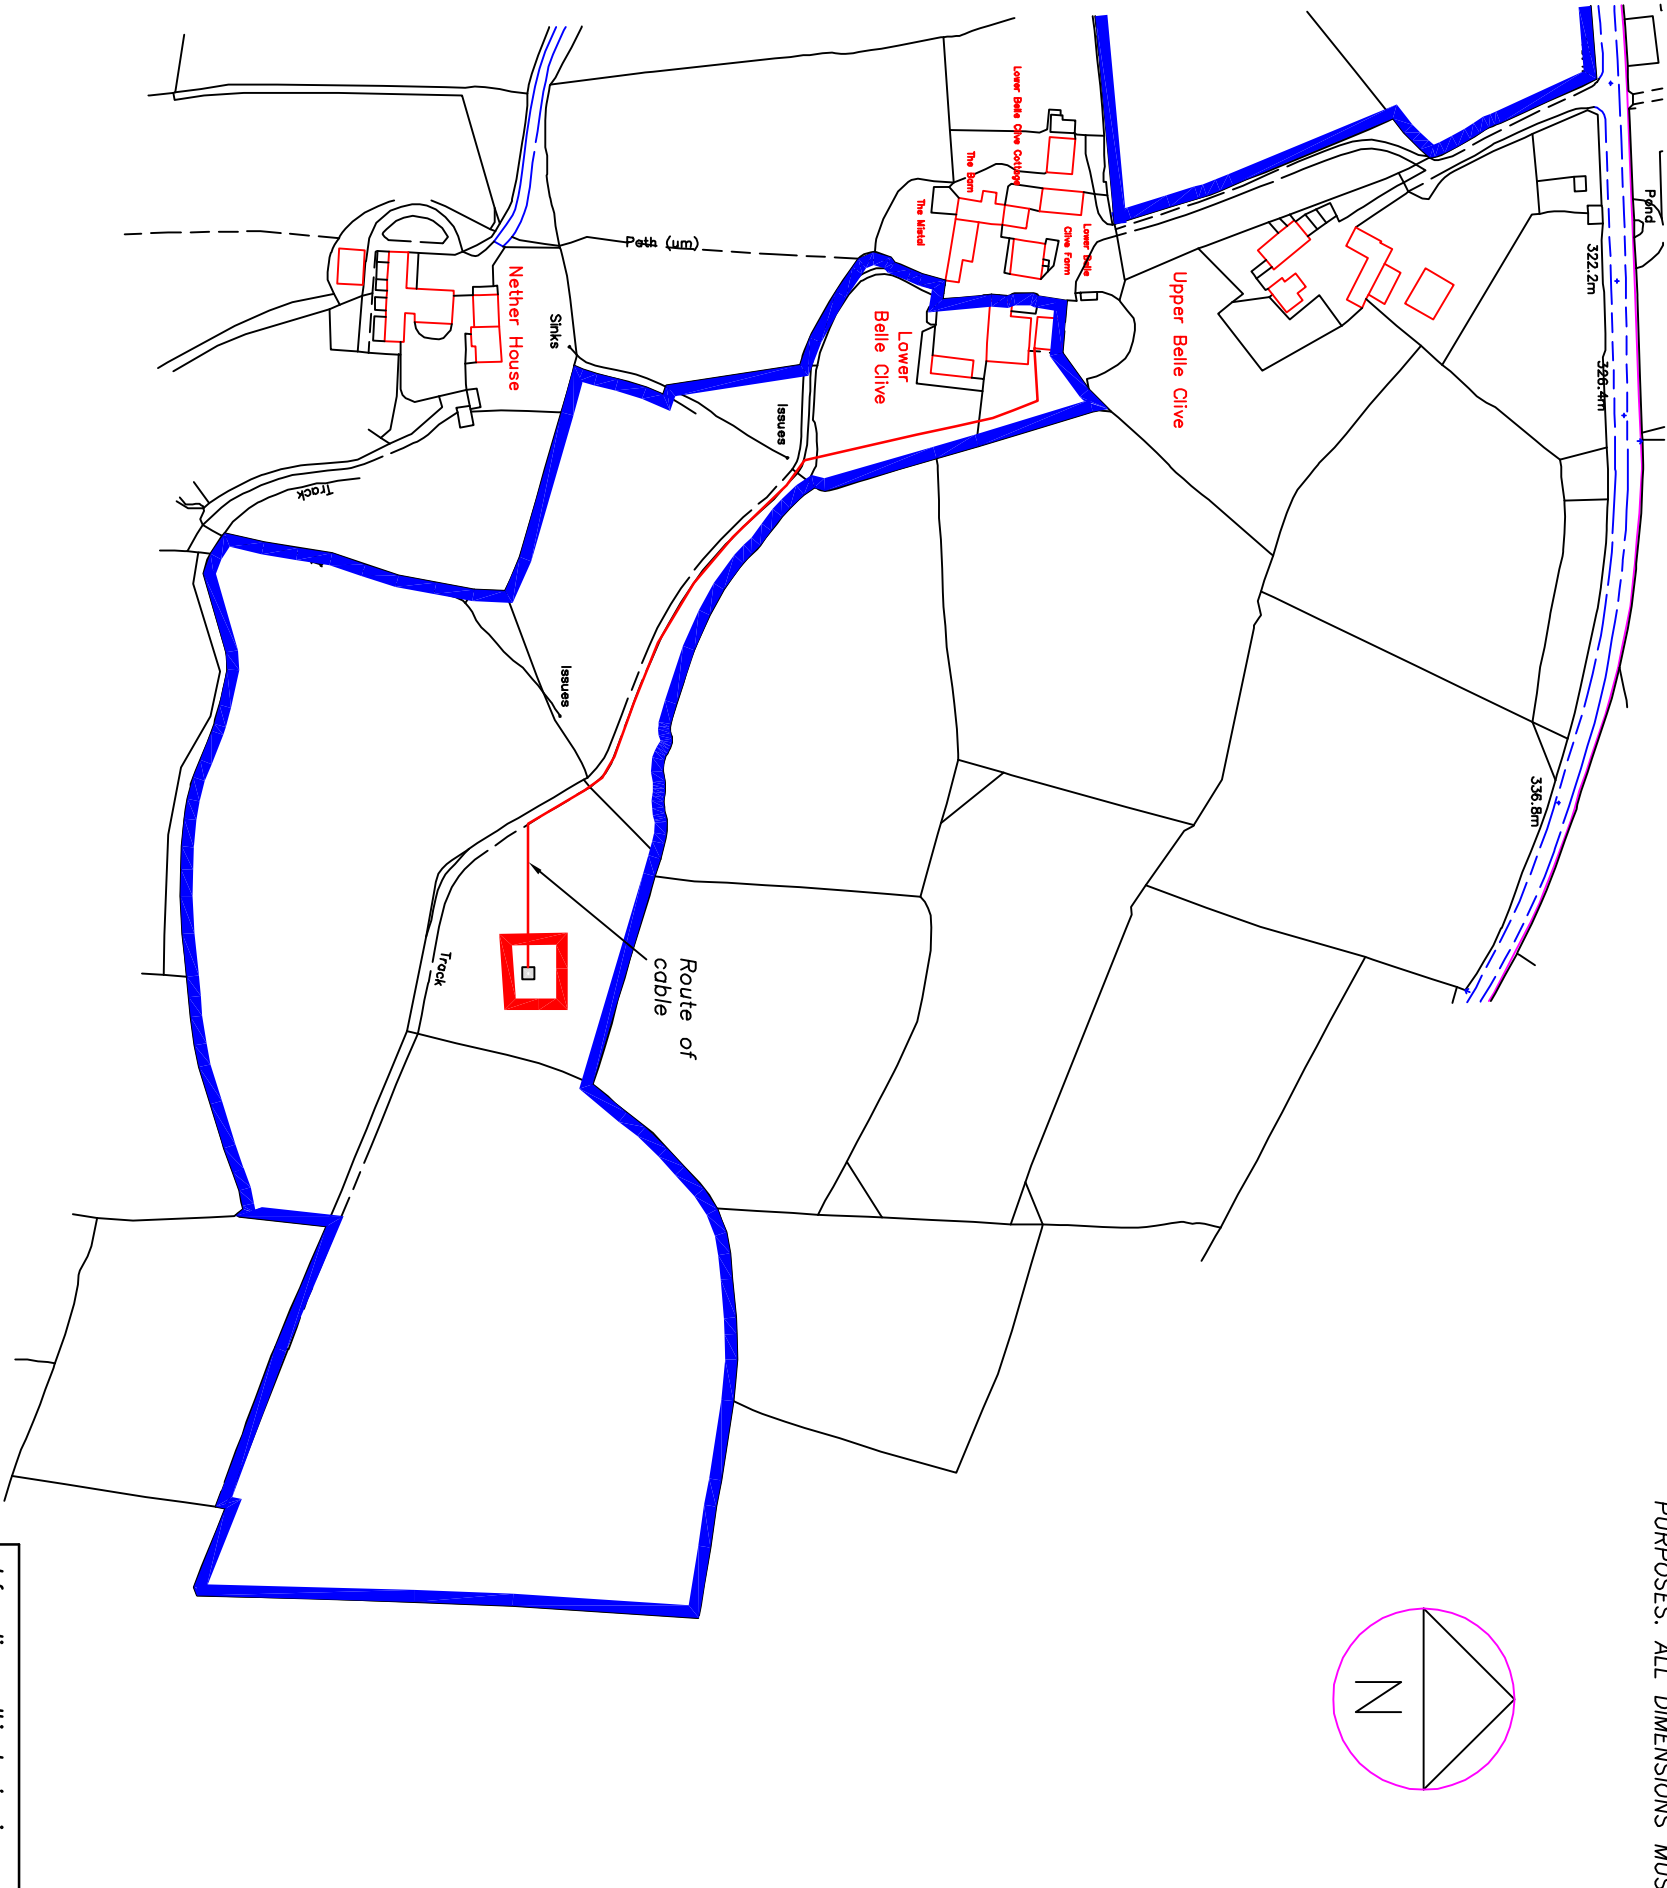

Ordnance Survey (c) Crown Copyright 2011. All rights reserved. Licence number 100020449

Information on this drawing is copyright. All rights reserved. No part of this work may be reproduced or transmitted in any form by any means, either electronically, mechanically, by photocopying, recording or otherwise stored in any retrieval system of any nature, without the express consent of Philip S Ryley & Co.

Project: PROPOSED WIND TURBINE
LOWER BELLACLIVE FARM
PENISTONE

PHILIP S.

RYLEY

& CO. LLP

CHARTERED BUILDING SURVEYORS

Scales: Drawing No. Date:
1:2500 9544/11/01F NOV11