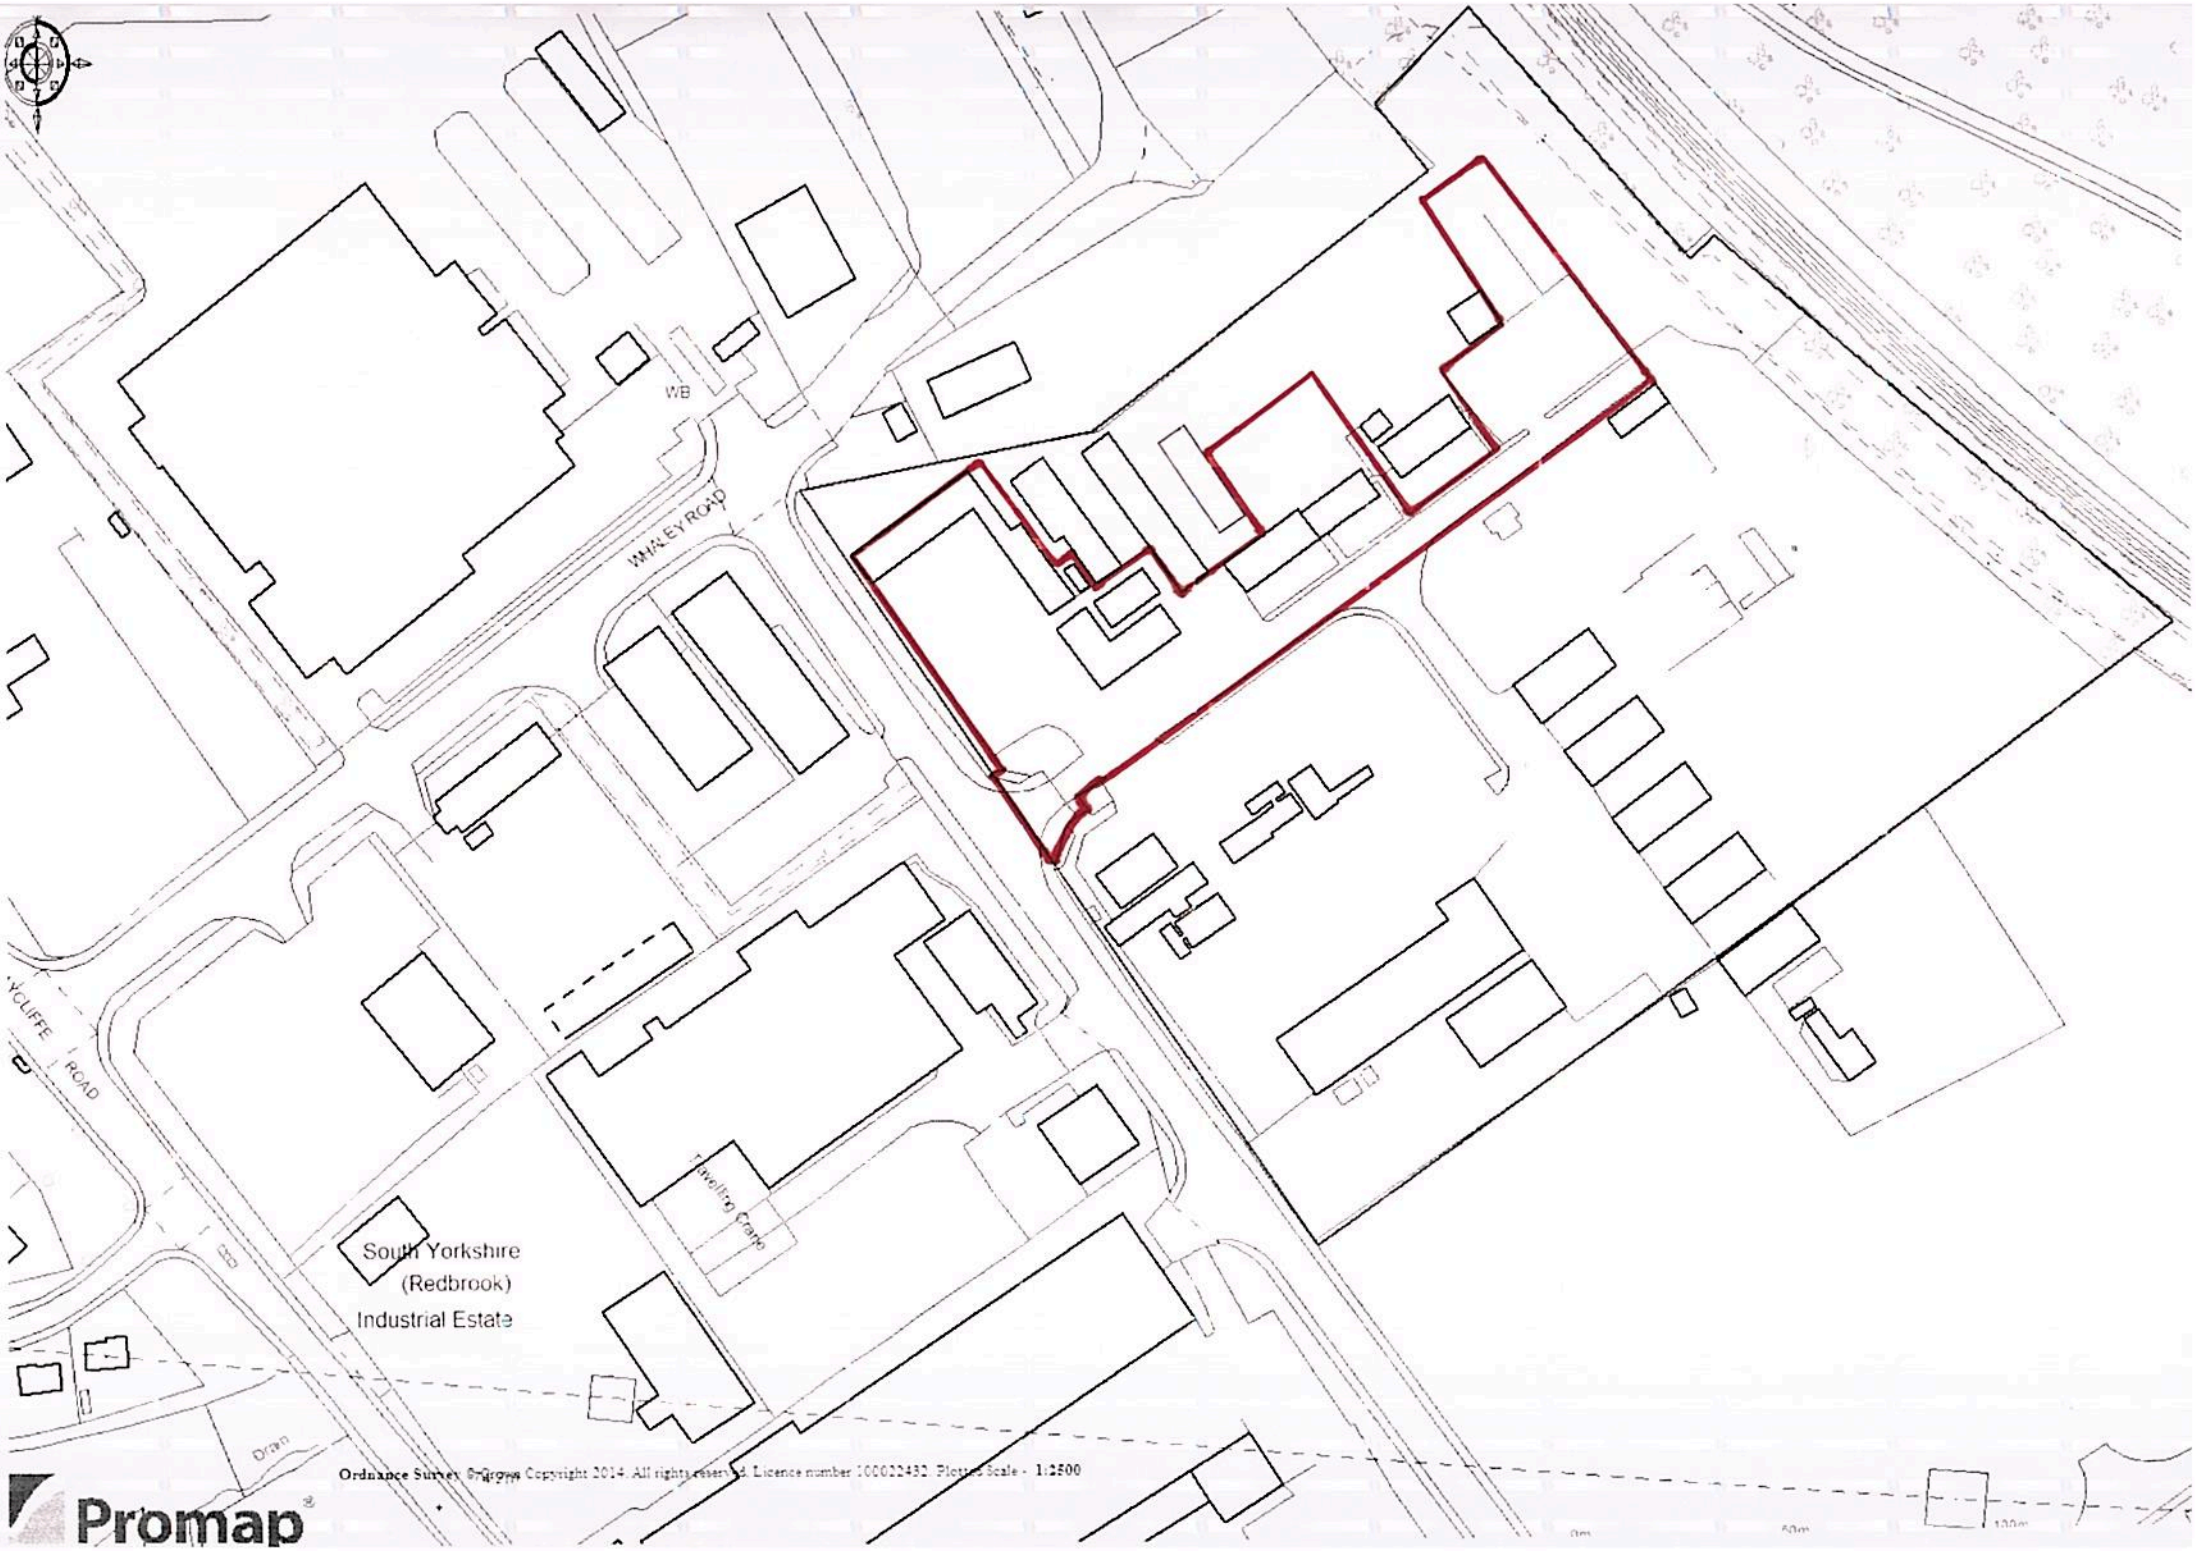

WB
WHALEY ROAD
South Yorkshire
(Redbrook)
Industrial Estate
Tipwaiting Cramp
Drain
Ordnance Survey © Crown Copyright 2014. All rights reserved. Licence number 100022432. Plotted Scale - 1:2500
Promap