


Iceland
Laithes Lane
Barnsley
S71 3AA

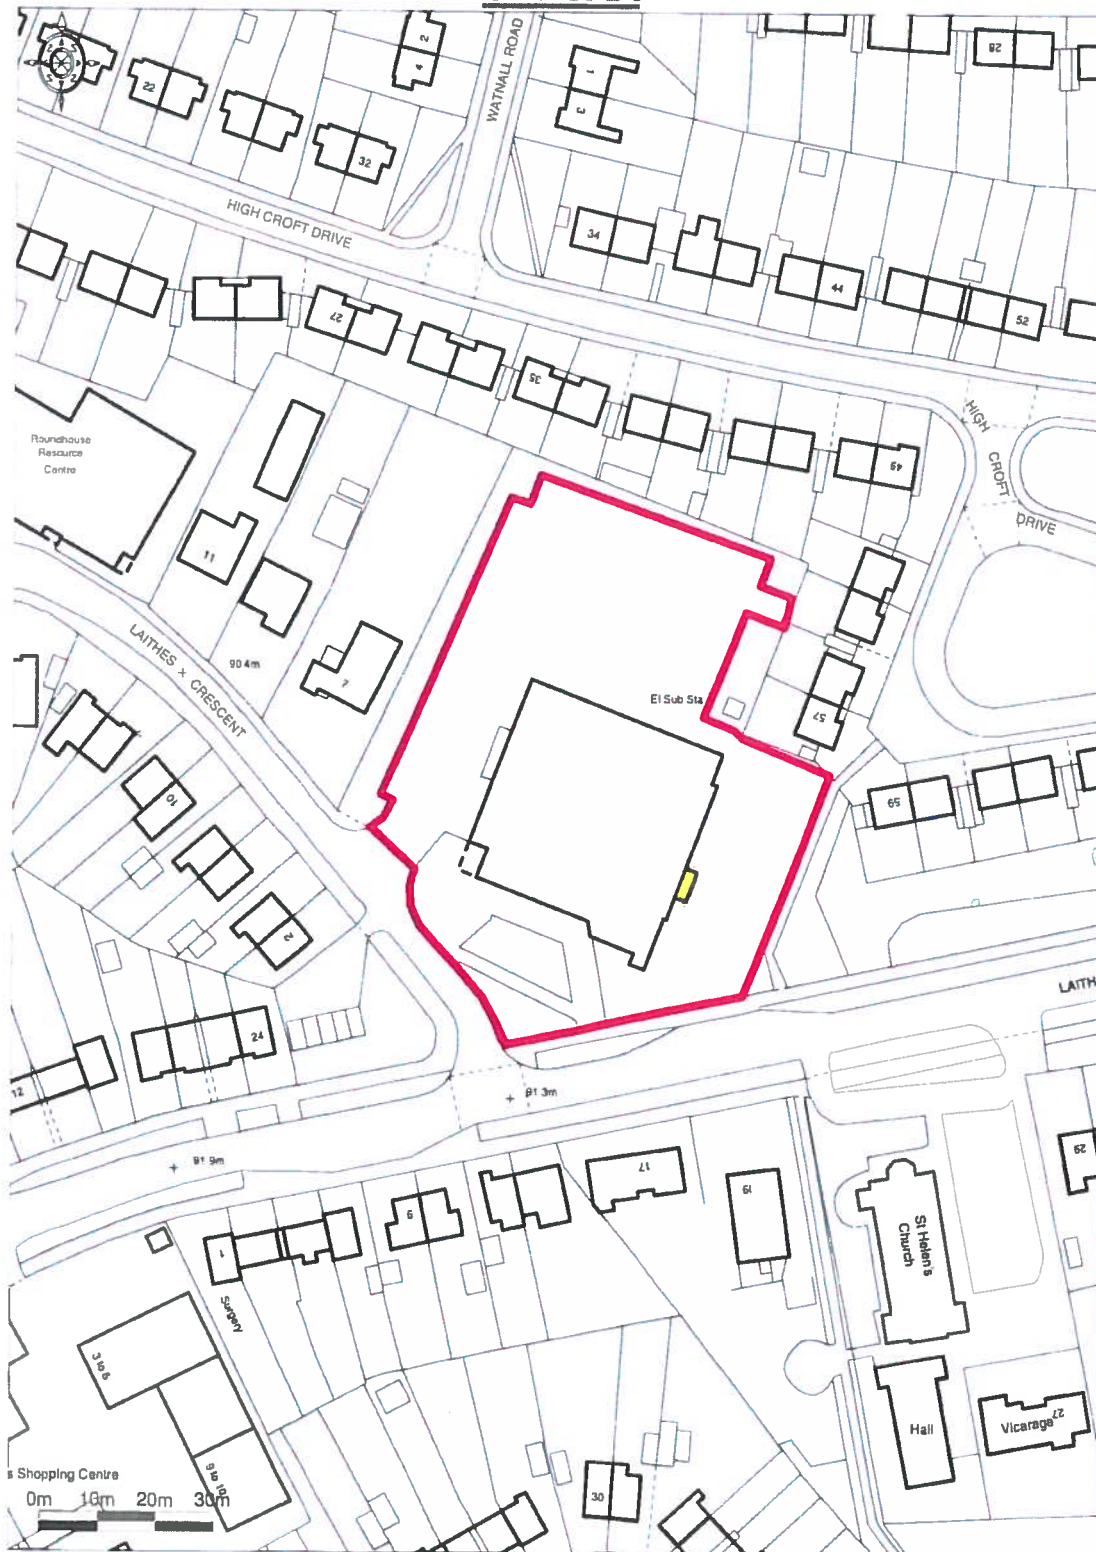

Ordinance Survey © Crown Copyright 2012 All rights reserved
Licence number 100020449 Printed Scale 1:1250

 LOCATION OF PROPOSED COMPOUND.

**Matthews
& Goodman**