
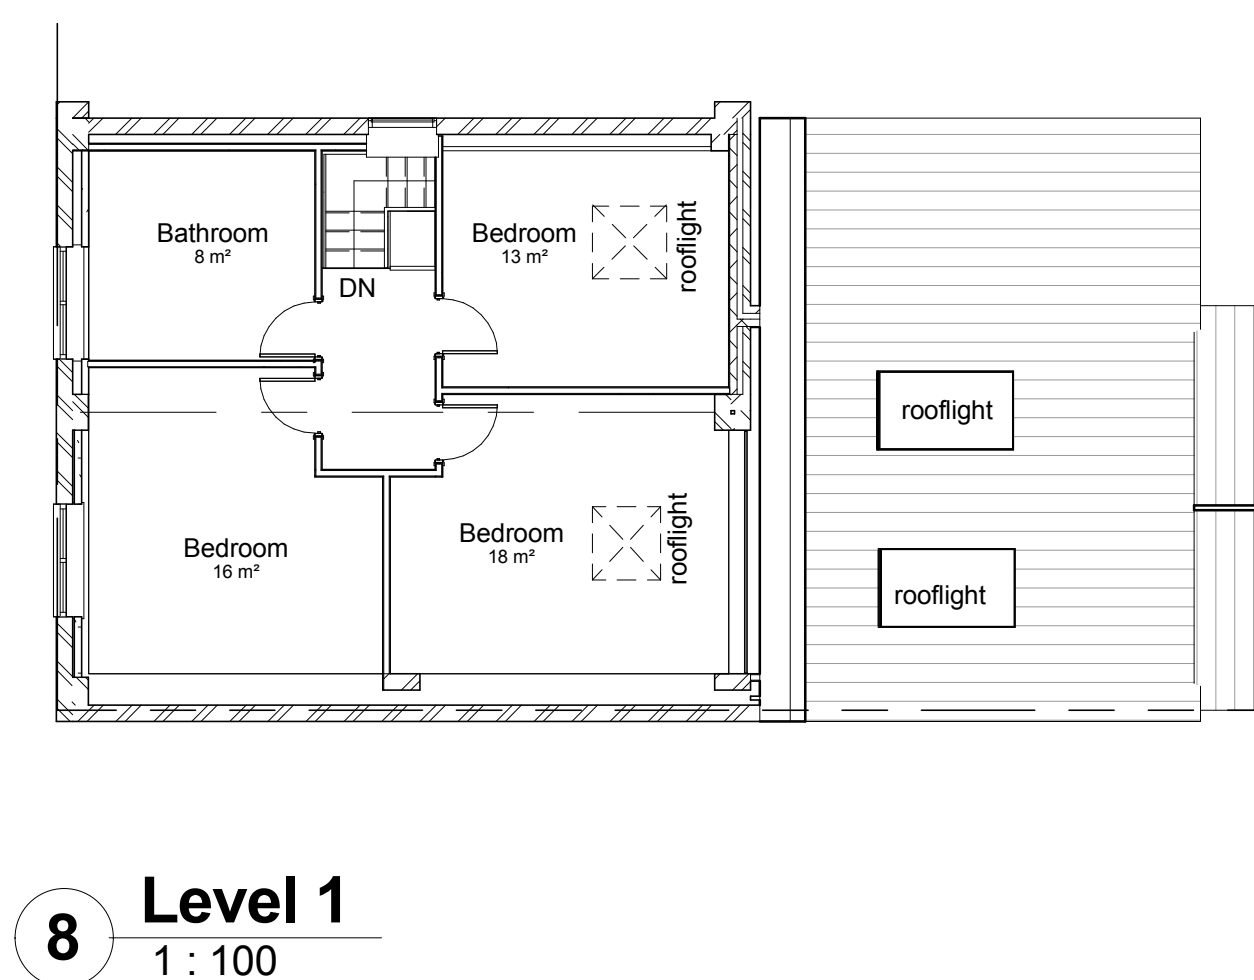
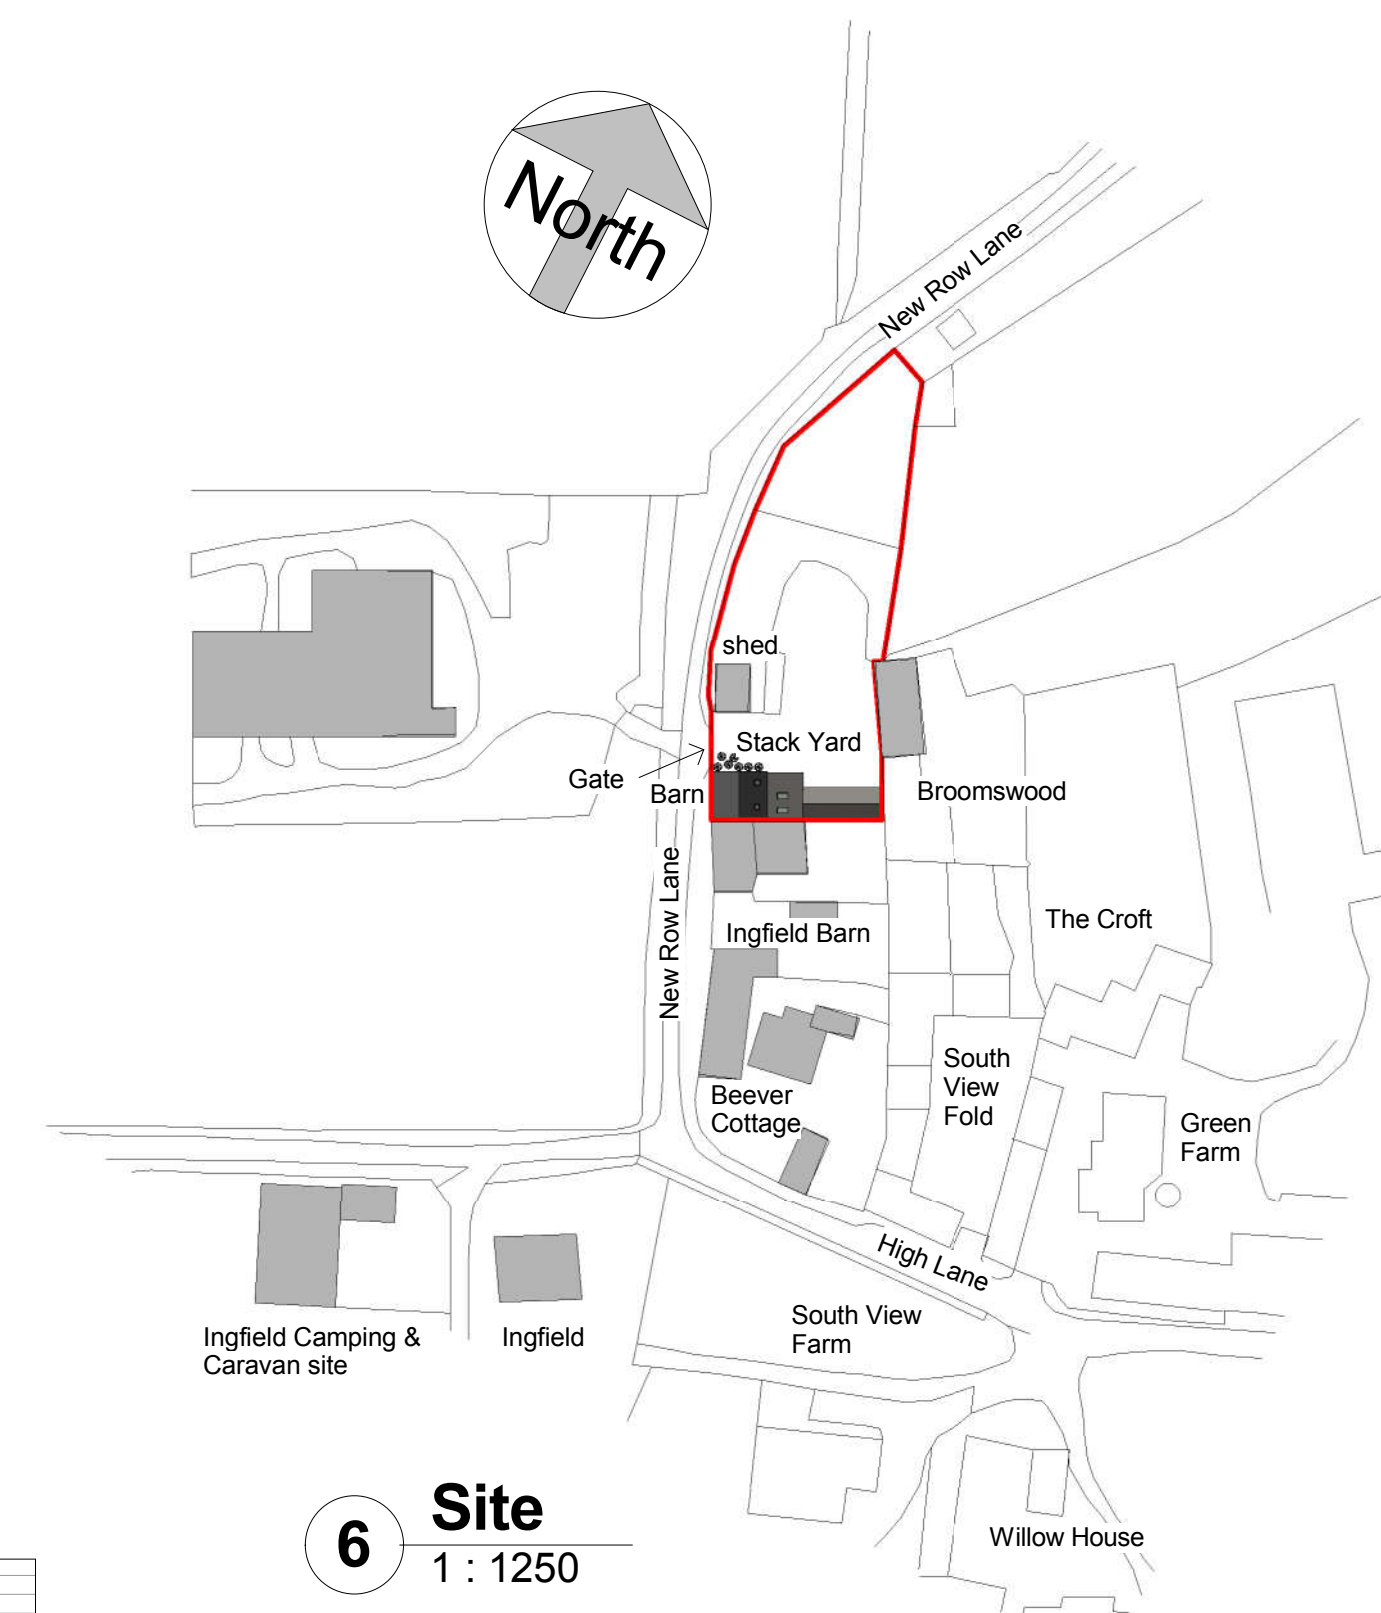
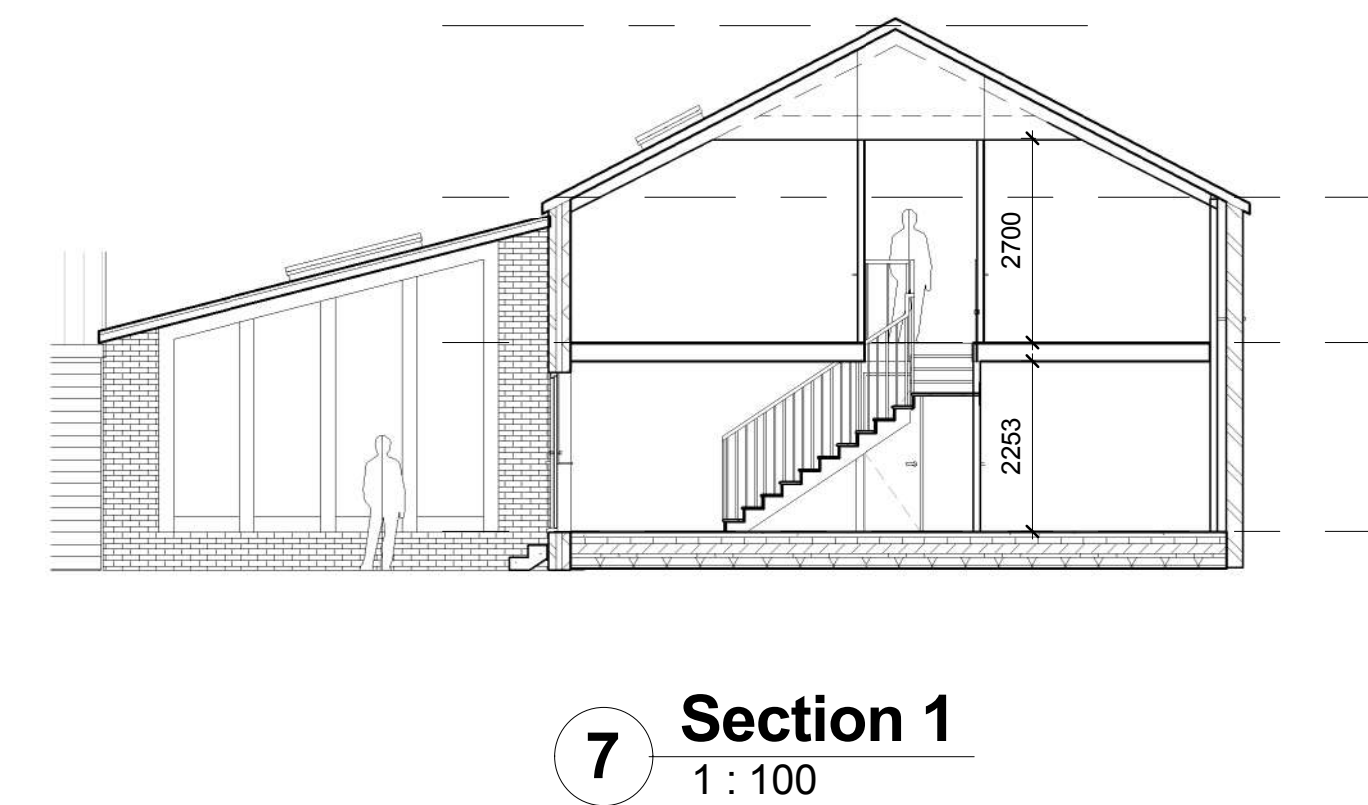
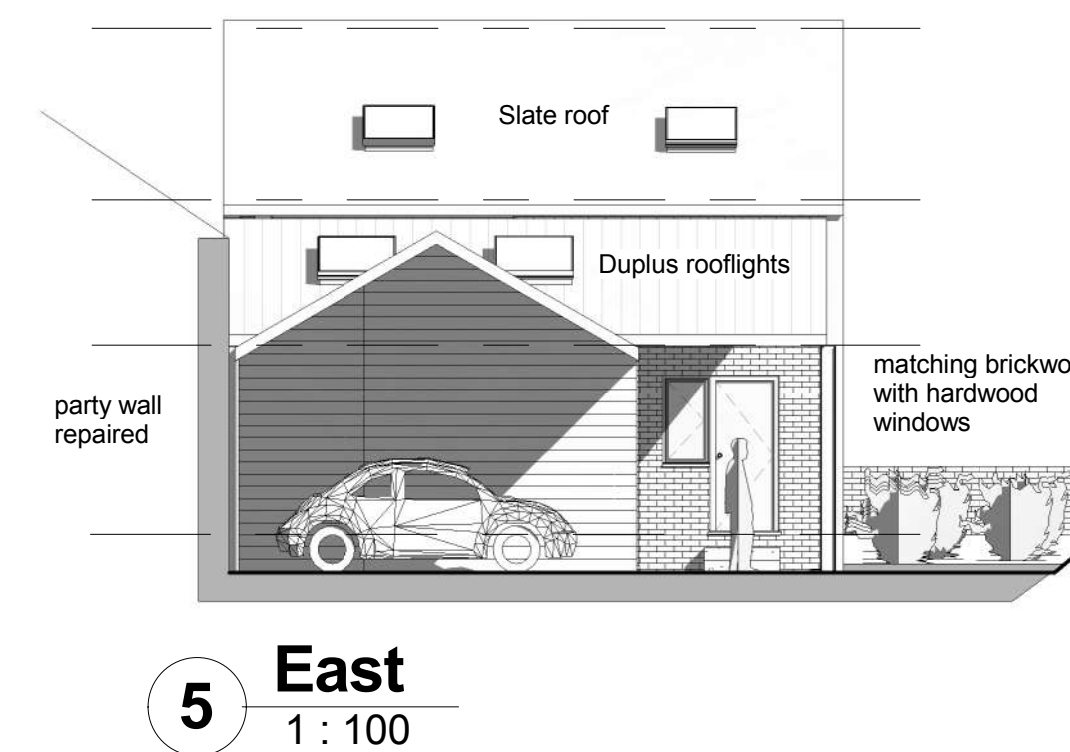
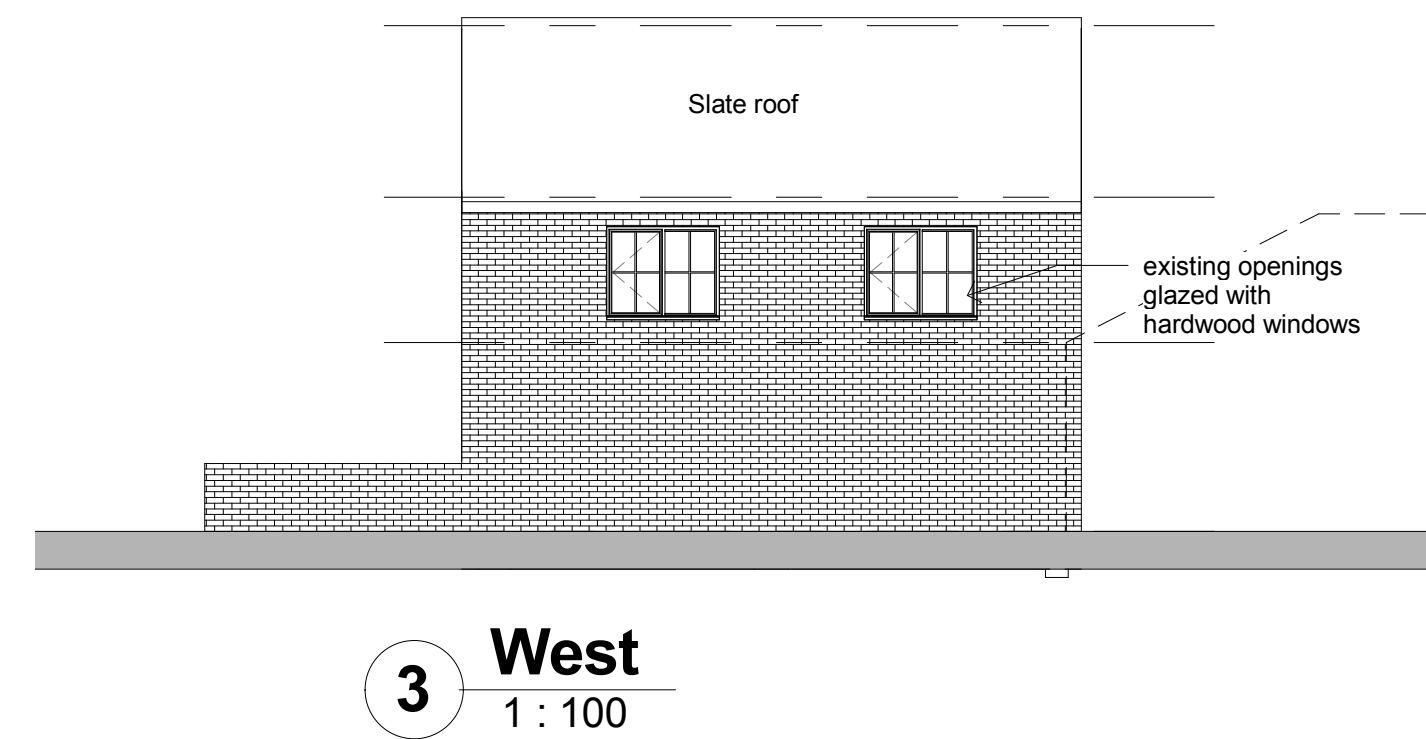
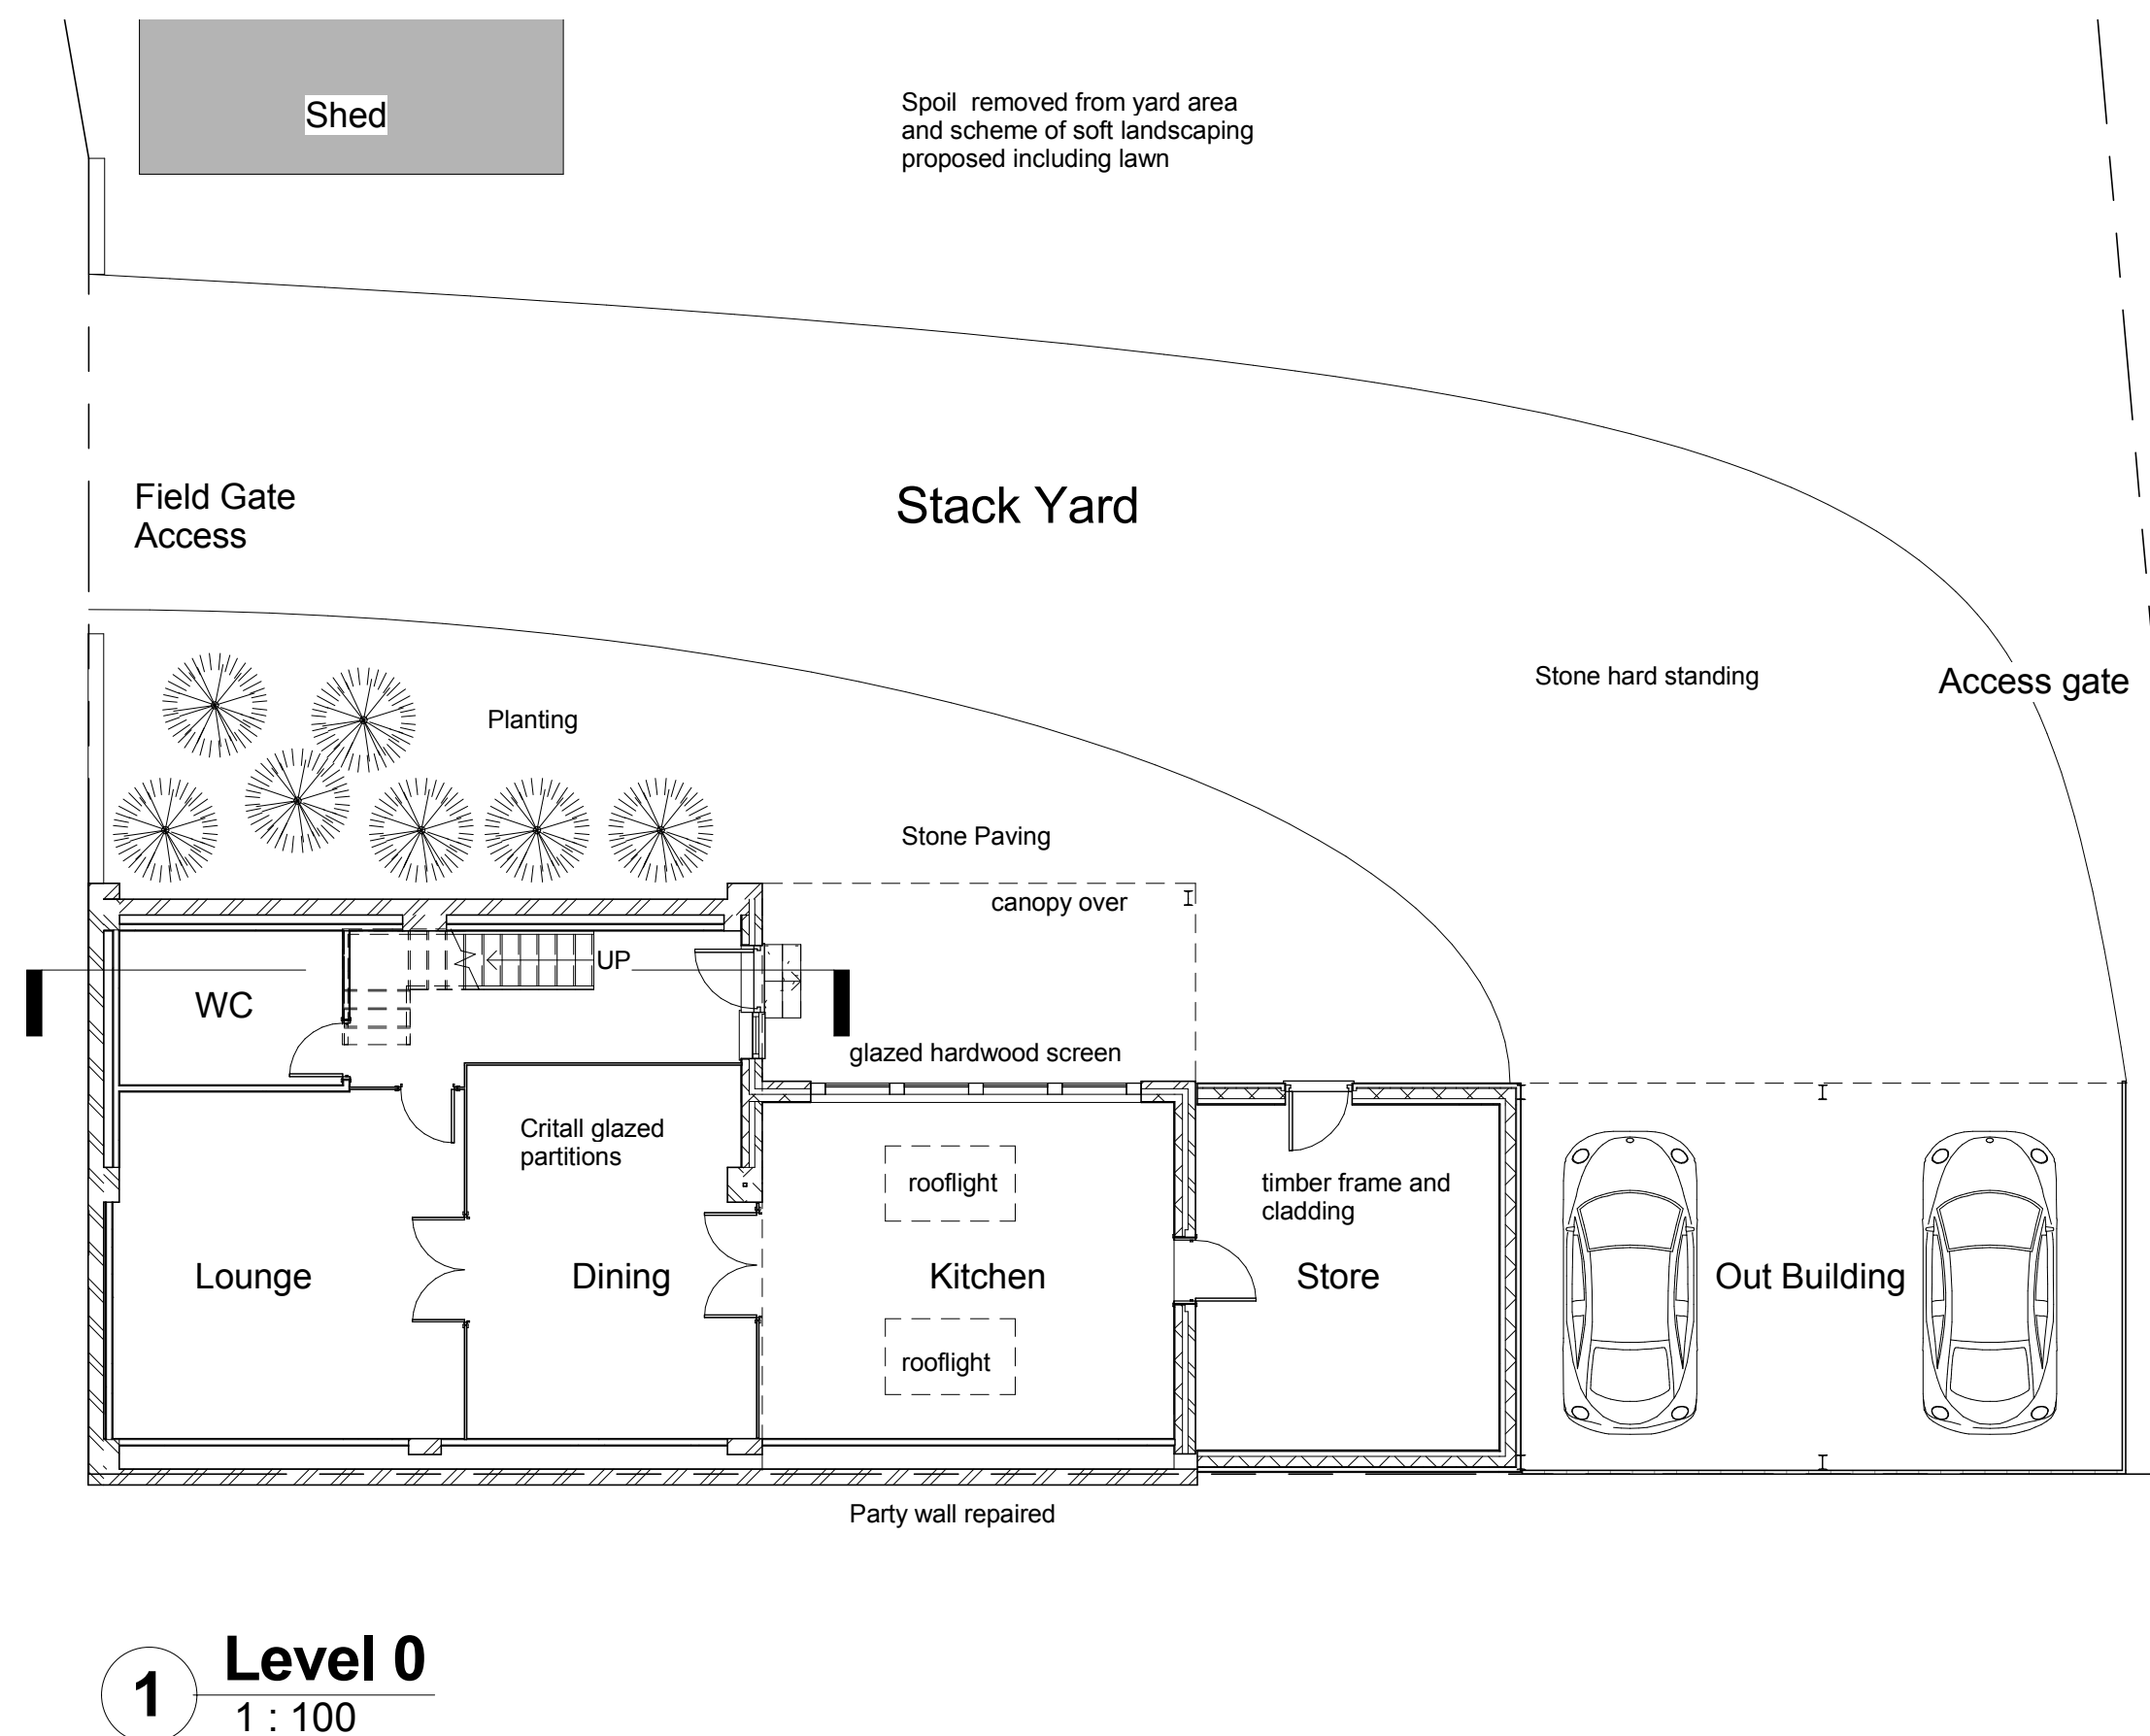
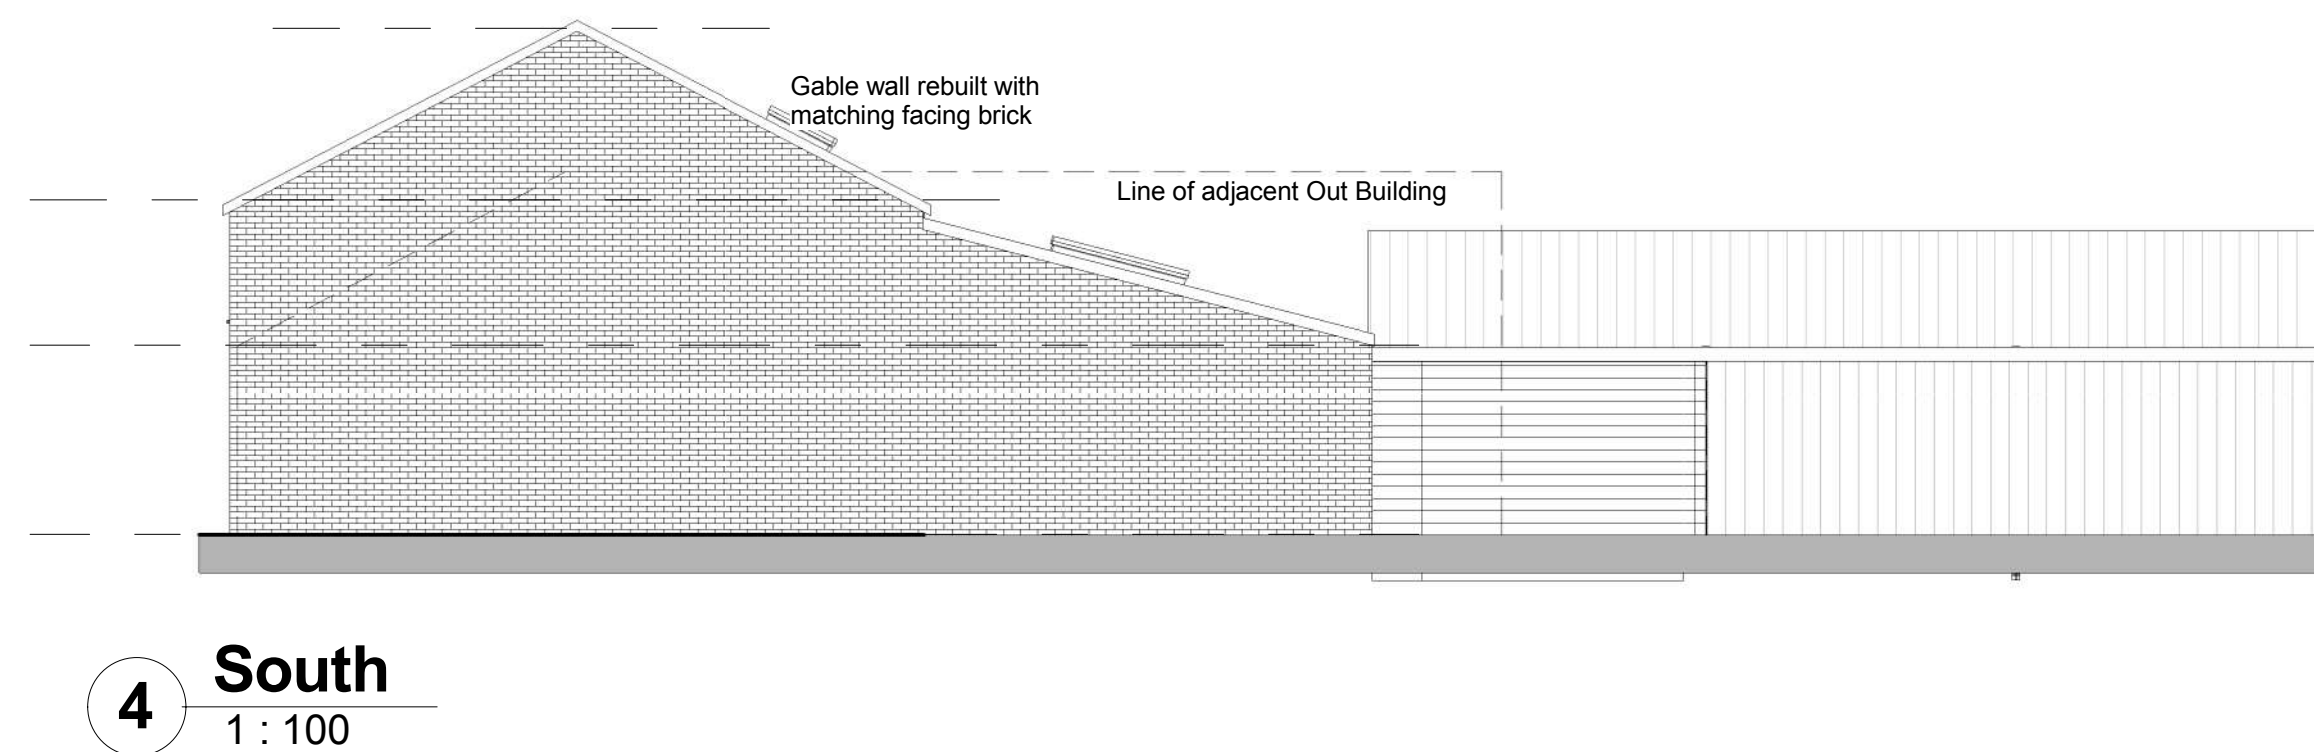


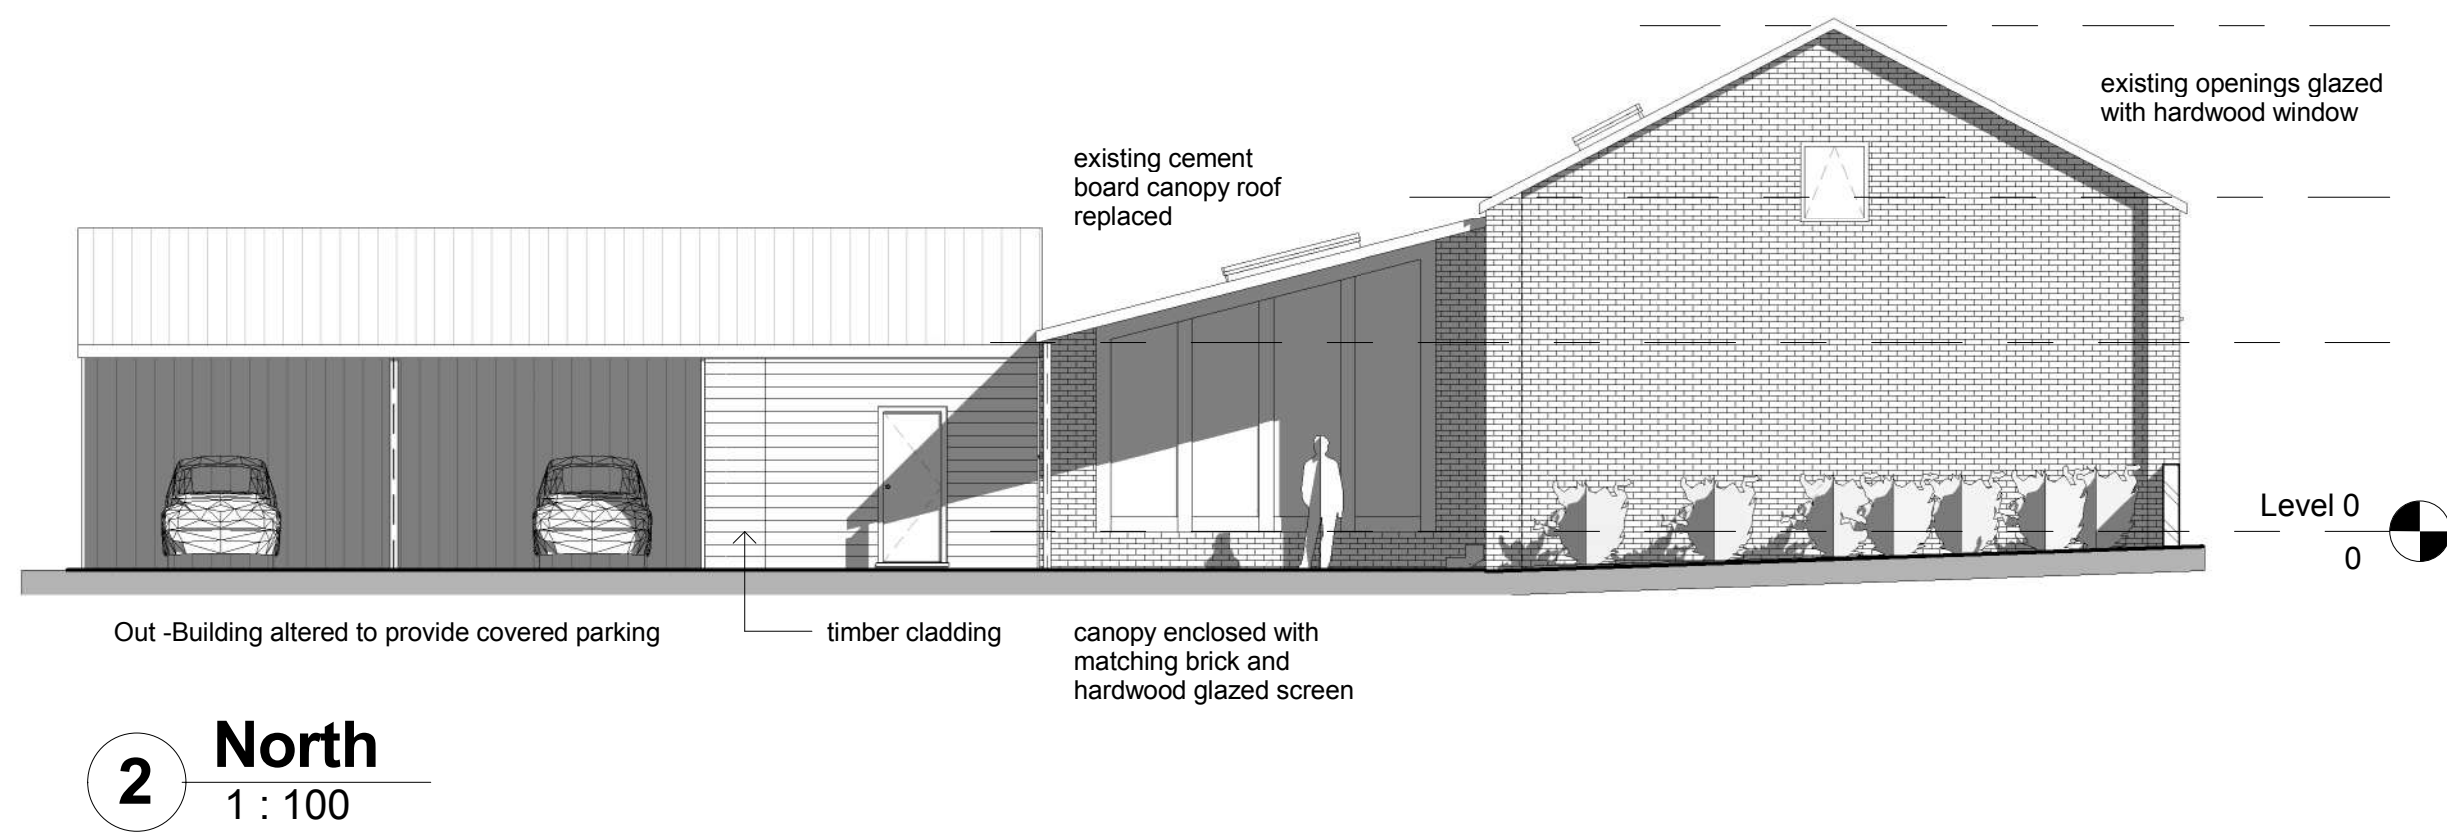

TITLE			
Stack Yard, New Row Lane Barn Conversion - Proposed Layout			
CLIENT			
Mr R Knowles			
DRAWN BY		DATE	
		Aug. 2019	
SCALE (@ A1)		Planning	
As indicated			
DRAWING NUMBER			REV
A102			