STATION CO-ORDINATES

Reference	East	North	Elevation
ST01	425575.855	403191.808	196.26
ST02	425614.181	403189.234	197.44
ST03	425639.686	403171.343	199.41
ST04	425644.305	403118.628	201.56
ST05	425613.047	403123.270	201.51
ST06	425599.544	403106.930	201.52

N




Notes

Do not scale from drawing, use figured dimensions only.

All dimensions must be checked and verified on site prior to commencement of work and architect to be notified of any discrepancies.

This drawing is intended to permit overall scheme proposals only and cannot be used for construction purposes without further information.

N

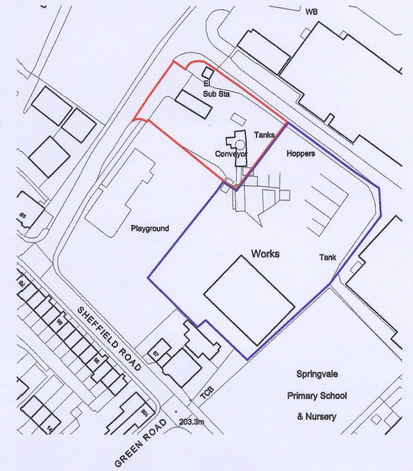

Location Plan 1:1250

Rev		Drawn	Date

Client
Myers Group

Job title
Proposed Replacement Cement Silos
Sheffield Road,
Spring Vale,
Penistone

Drawing
Site & Location Plan As Existing

Drawing no:	Rev	Scale
2598(LP)01		1:200/ 1:1250
Date	Drawn	Chkd
Oct 2013	NMW	


ONE 17
CHARTERED ARCHITECTS

THE DYEHOUSE, ARMITAGE BRIDGE
HUDDERSFIELD, WEST YORKS HD4 7PD


TEL 01484 668 000 FAX 01484 668 001
E SOLUTIONS@ONE17DESIGN.COM

WWW.ONE17DESIGN.COM

Notes

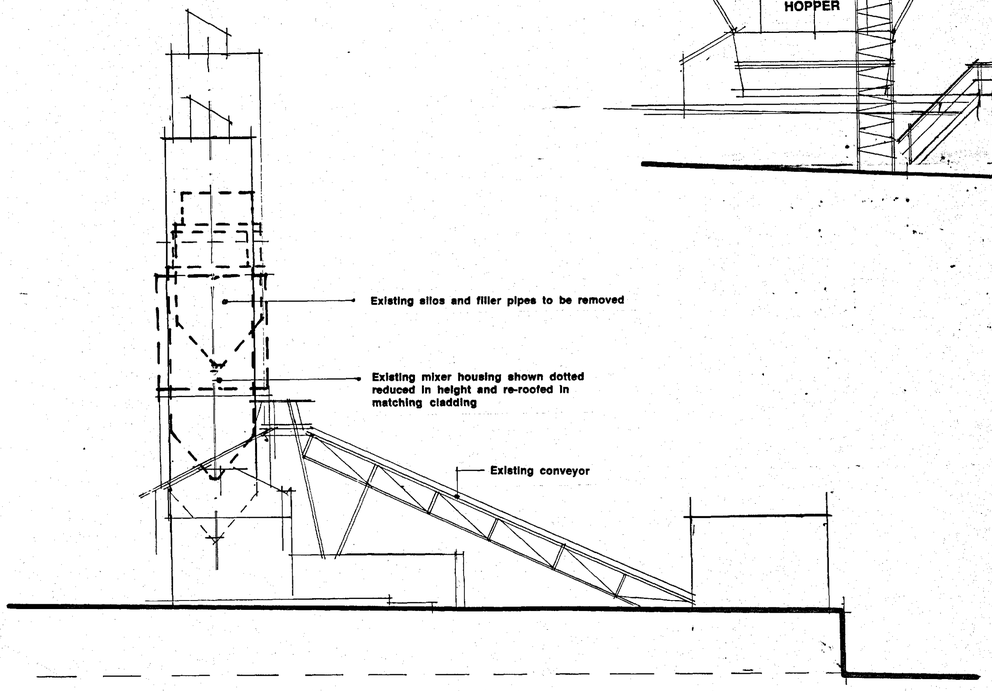

SOUTH ELEVATION

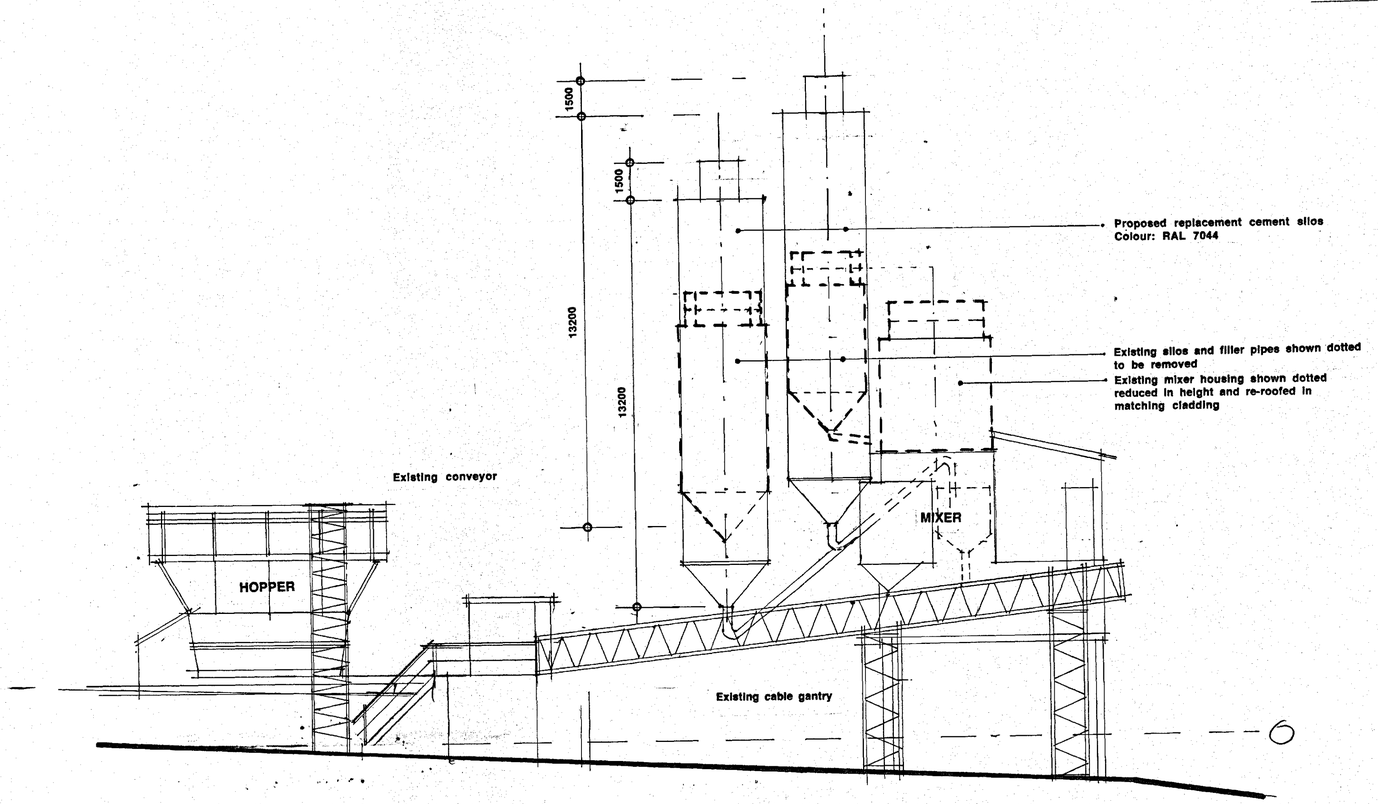

EAST ELEVATION

Rev		Drawn	Date

Client

Myers Group

Job title

Proposed Replacement Cement Silos
PENISTONE DEPOT

Drawing

Proposed Elevations

Drawing no:	Rev	Scale
2598 (0-) 01		1:100

Date	Drawn	Chkd
OCT 2013	SB	


ONE 17
CHARTERED ARCHITECTS

THE DYEHOUSE, ARMITAGE BRIDGE
HUDDERSFIELD, WEST YORKS HD4 7PD


TEL 01484 668 000 FAX 01484 668 001
ESOLUTIONS@ONE17DESIGN.COM

WWW.ONE17DESIGN.COM

Notes

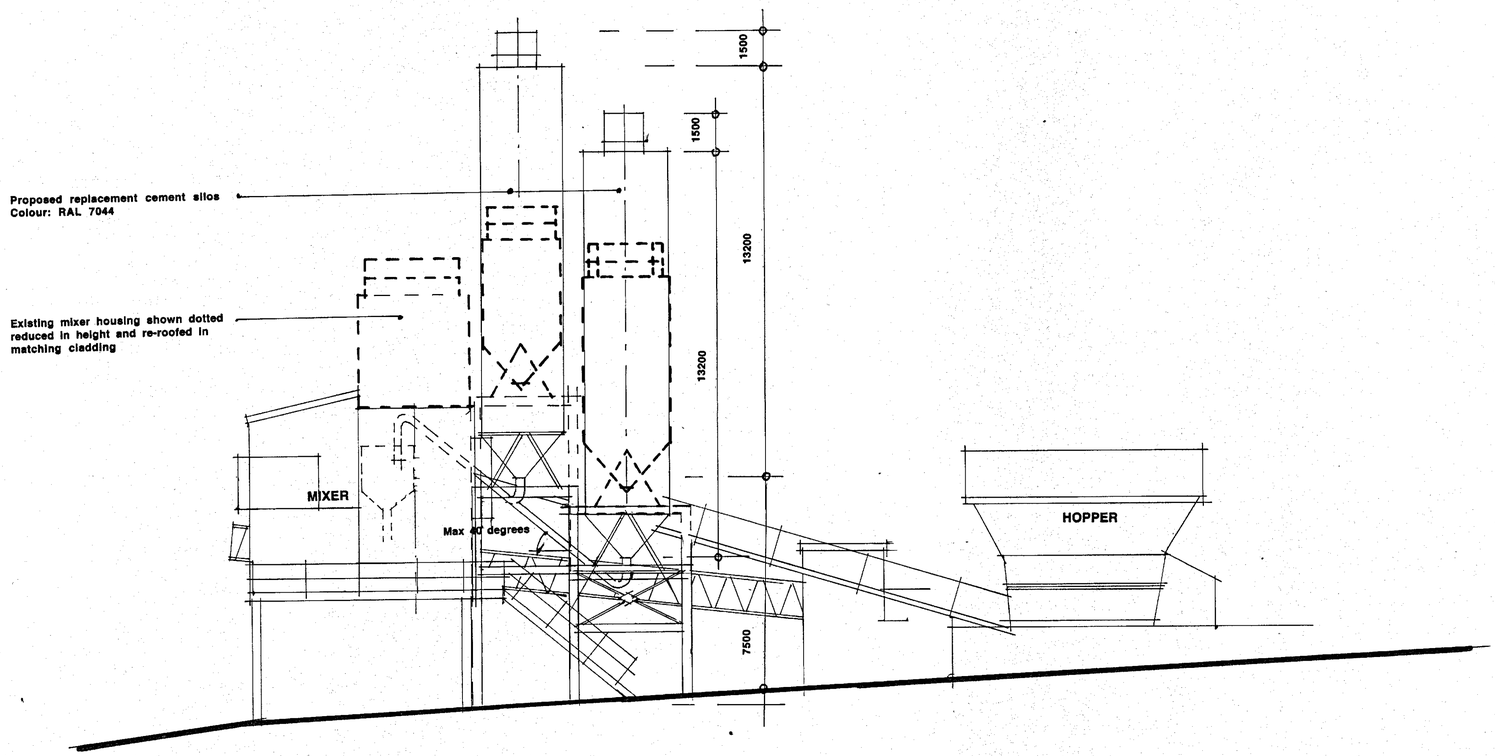

WEST ELEVATION

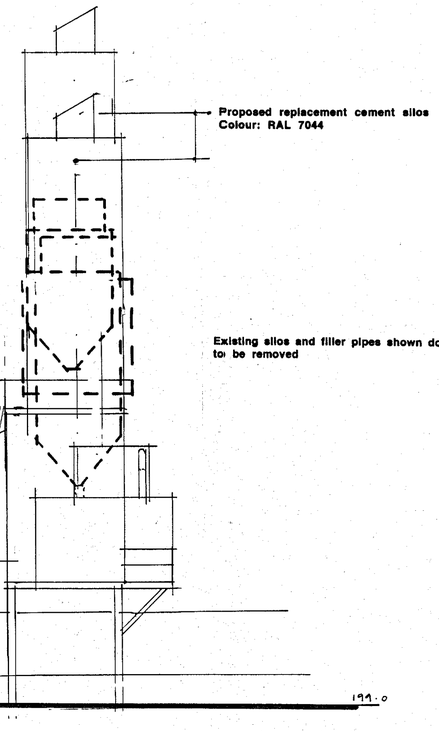

NORTH ELEVATION

Rev		Drawn	Date

Client

Myers Group

Job title

Proposed Replacement Cement Silos
PENISTONE DEPOT

Drawing

Proposed Elevations

Drawing no:	Rev	Scale
2589 (0-) 2		1:100

Date	Drawn	Chkd
OCT 2013	SB	

ONE 17
CHARTERED ARCHITECTS

THE DYEHOUSE, ARMITAGE BRIDGE
HUDDERSFIELD, WEST YORKS HD4 7PD

TEL 01484 668 000 FAX 01484 668 001
E SOLUTIONS@ONE17DESIGN.COM

WWW.ONE17DESIGN.COM