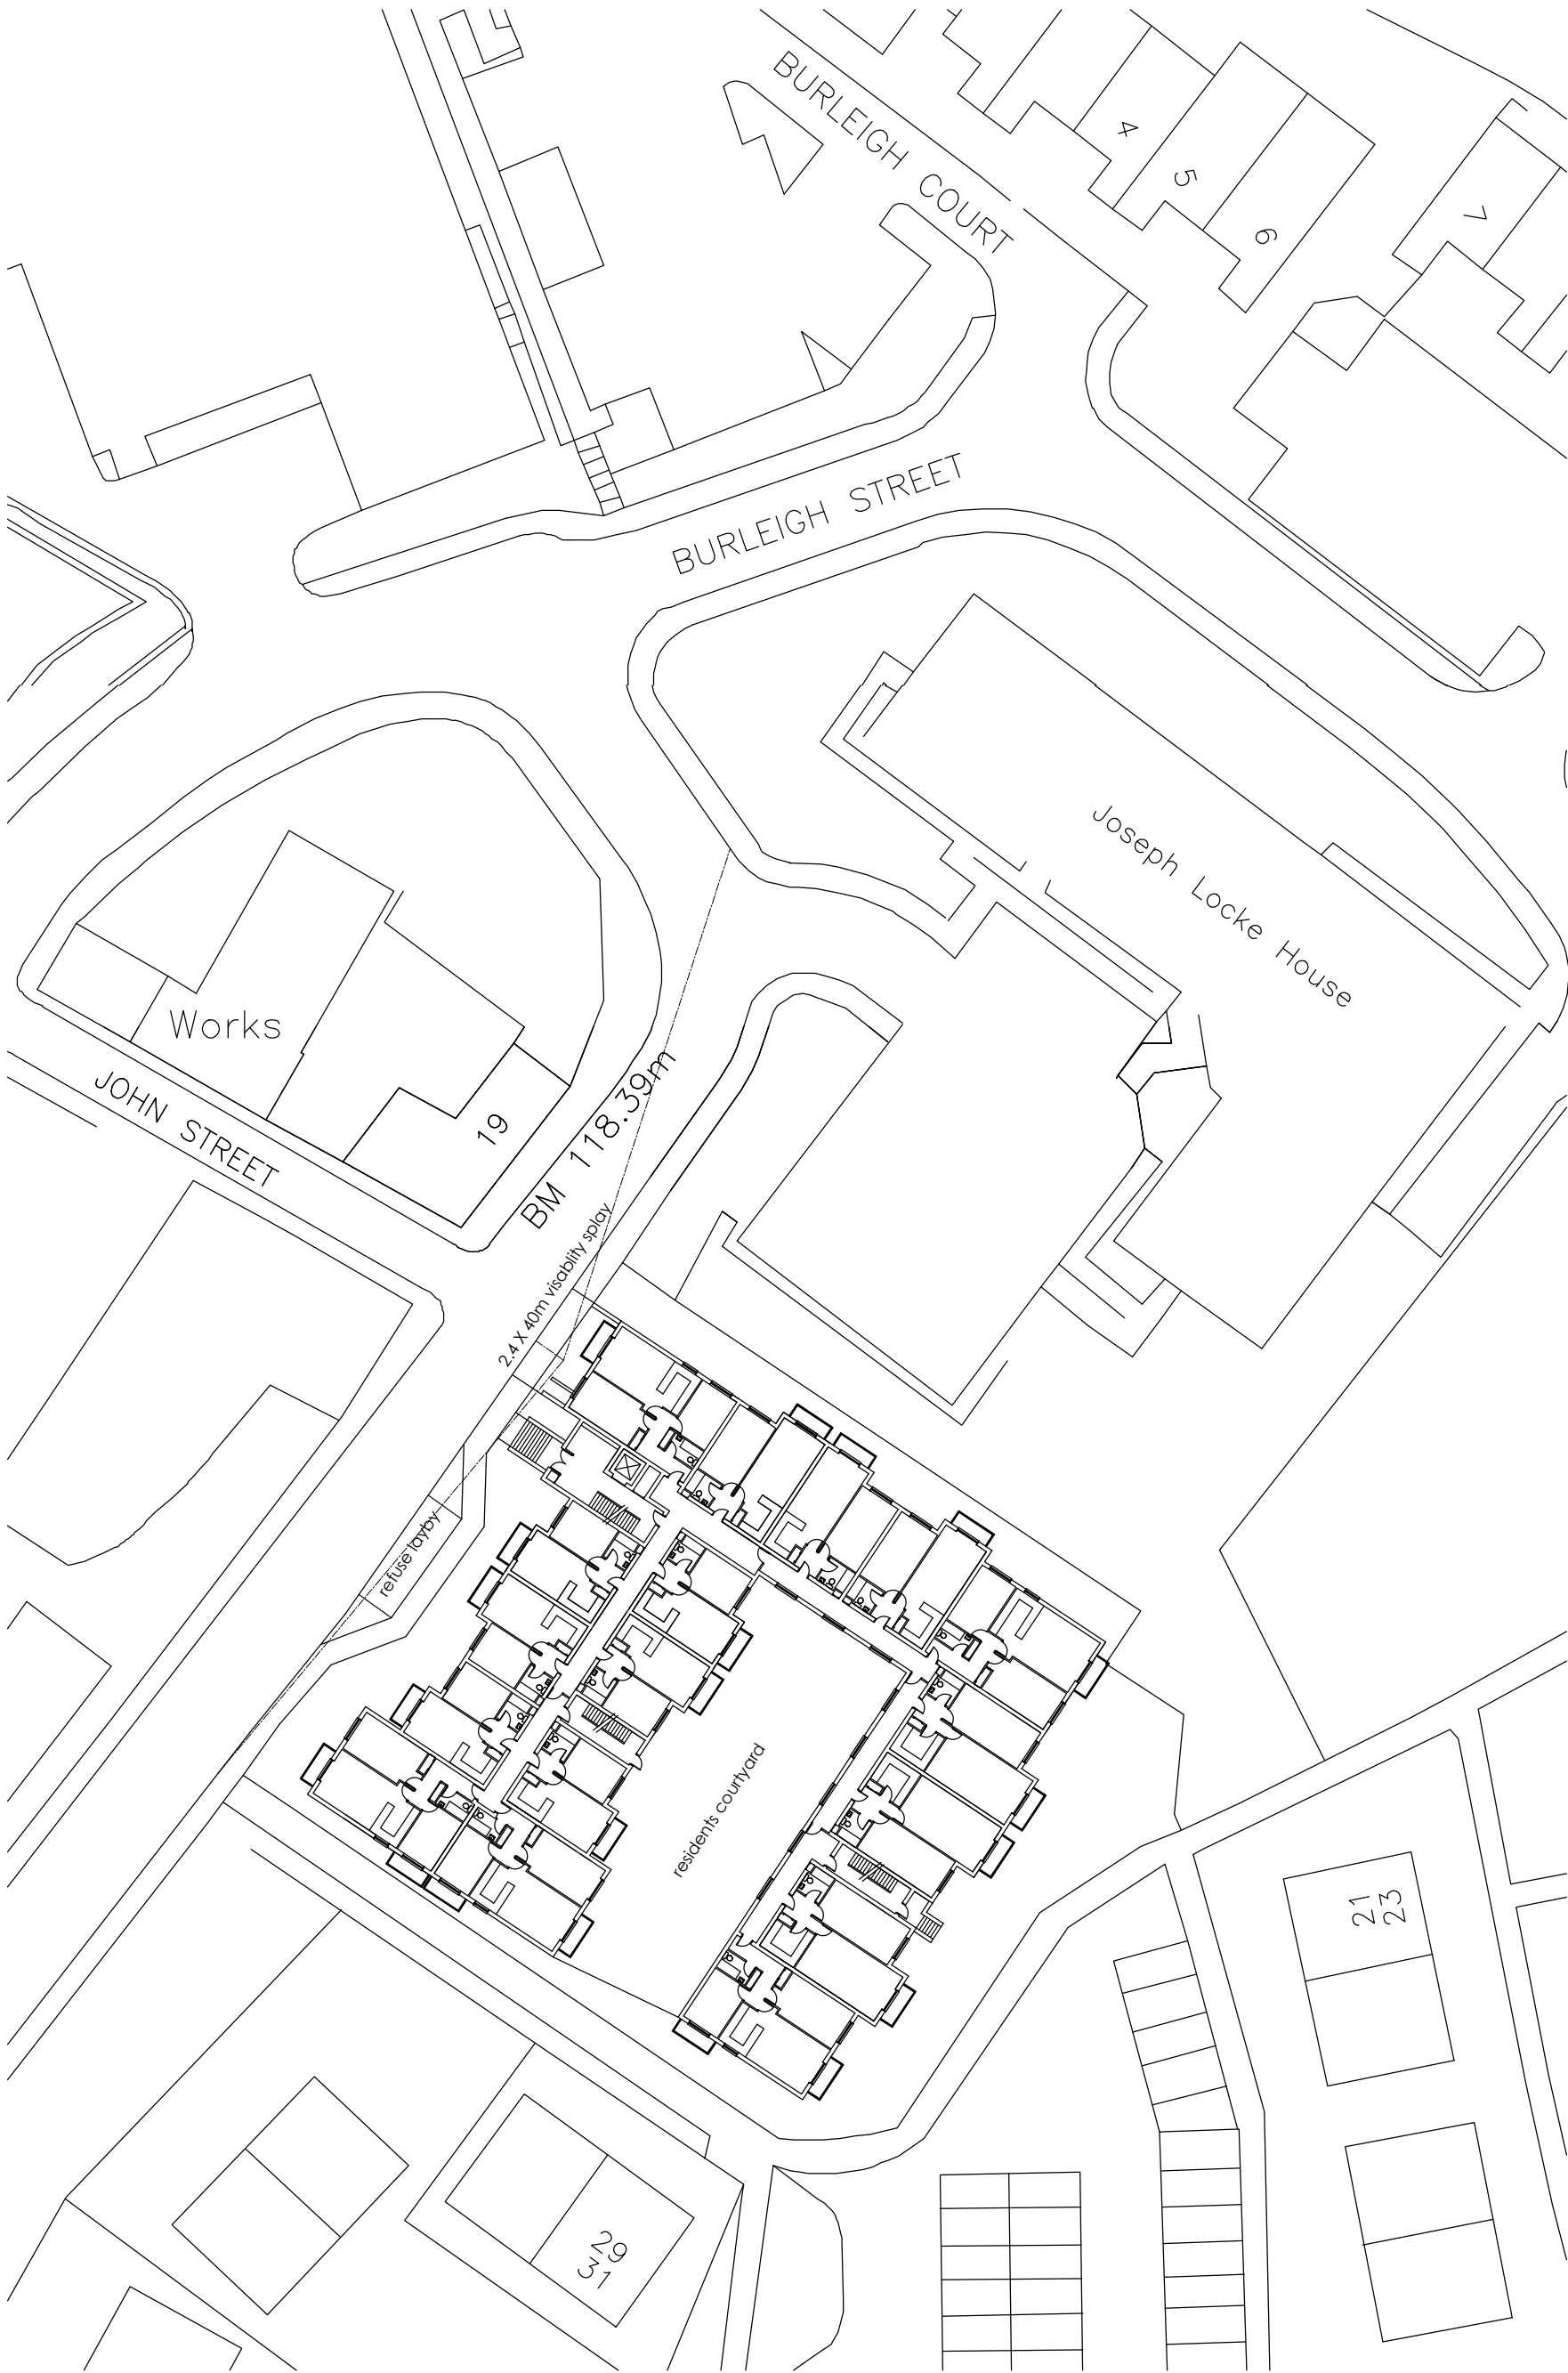


BIRCHLEIGH  
468 SHADWELL LANE  
SHADWELL  
LEEDS  
LS17 8BA

Email: s-eccles1@sky.com

Tel: 0113 808 4157  
eFax: 0113 322 4639  
Mob: 0794 6537770

RESIDENTIAL DEVELOPMENT  
JOSEPH LOCKE HOUSE, HEELIS STREET  
BARNSELY S70 1LG  
for  
EMPIRE PROPERTY CONCEPTS

INDICATIVE SIRE LAYOUT

| Date:       | Drawn By:   | Checked By: | Scale:     |
|-------------|-------------|-------------|------------|
| SEPT 2016   | SDE         |             | 1:500 @ A4 |
| Project No: | Drawing No: | Revision:   |            |
| 1082        | 010         |             |            |