

2131 LTD
Tel: 07968 663 709 / Email: richard@2131.co.uk

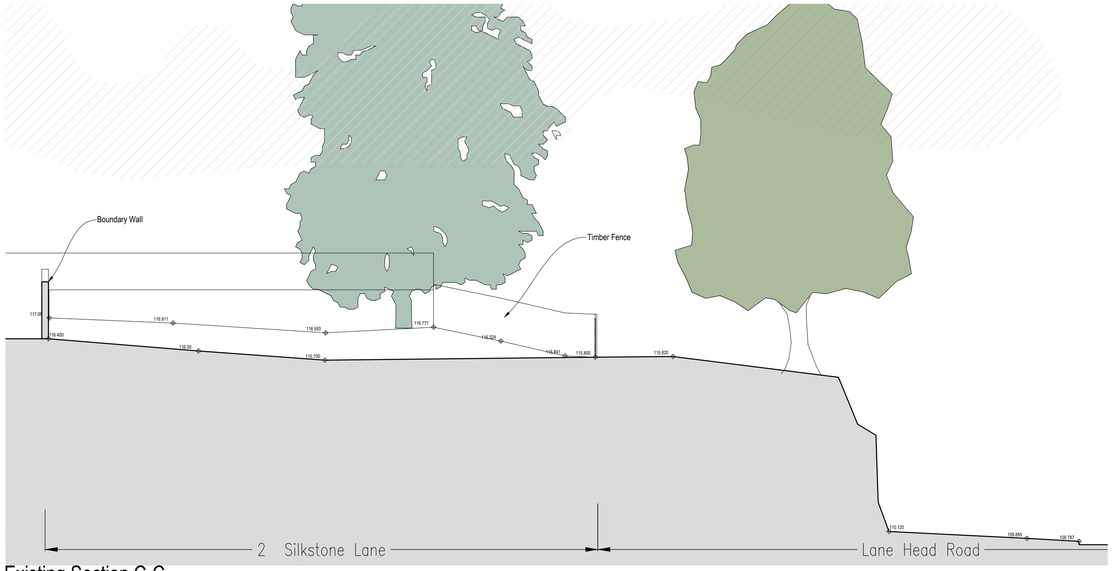

Existing Section C-C



Existing Site Key Plan @ 1:500

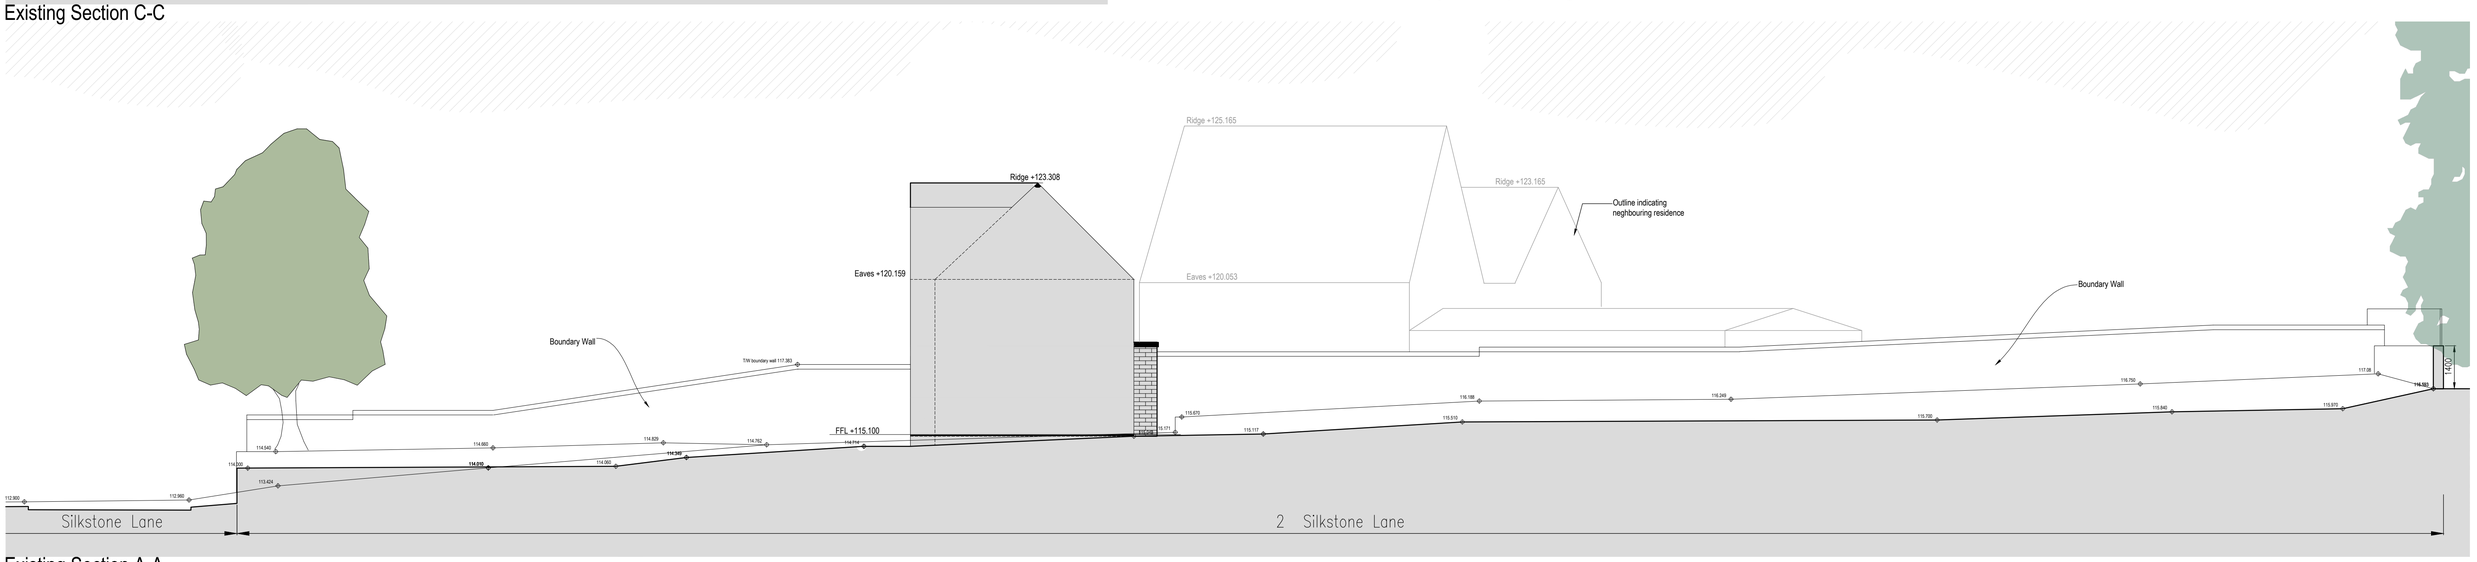

Existing Section A-A



Existing Section B-B

2131 Ltd
53 Bradfield Way
Waverley
Rotherham
S60 8WE
Tel : 07968 663 709
Email : richard@2131.co.uk

Dwg Status
Planning Application

Main Contractor
N/A

Client
Mr & Mrs Gill

Project
2 Silkstone Lane,
Cawthorne, Barnsley,
S75 4DX

Title
Existing Site Sections

Date.	Plot Date.
June 2018	
Drawn.	Checked
GC	RF
Scale.	CAD File Name
1:100 @ A1	
DWG No.	REV.
038-103	/

C This drawing must not be reproduced in whole or part without written consent.
Do not scale from this drawing. Written dimensions to be checked on site.