


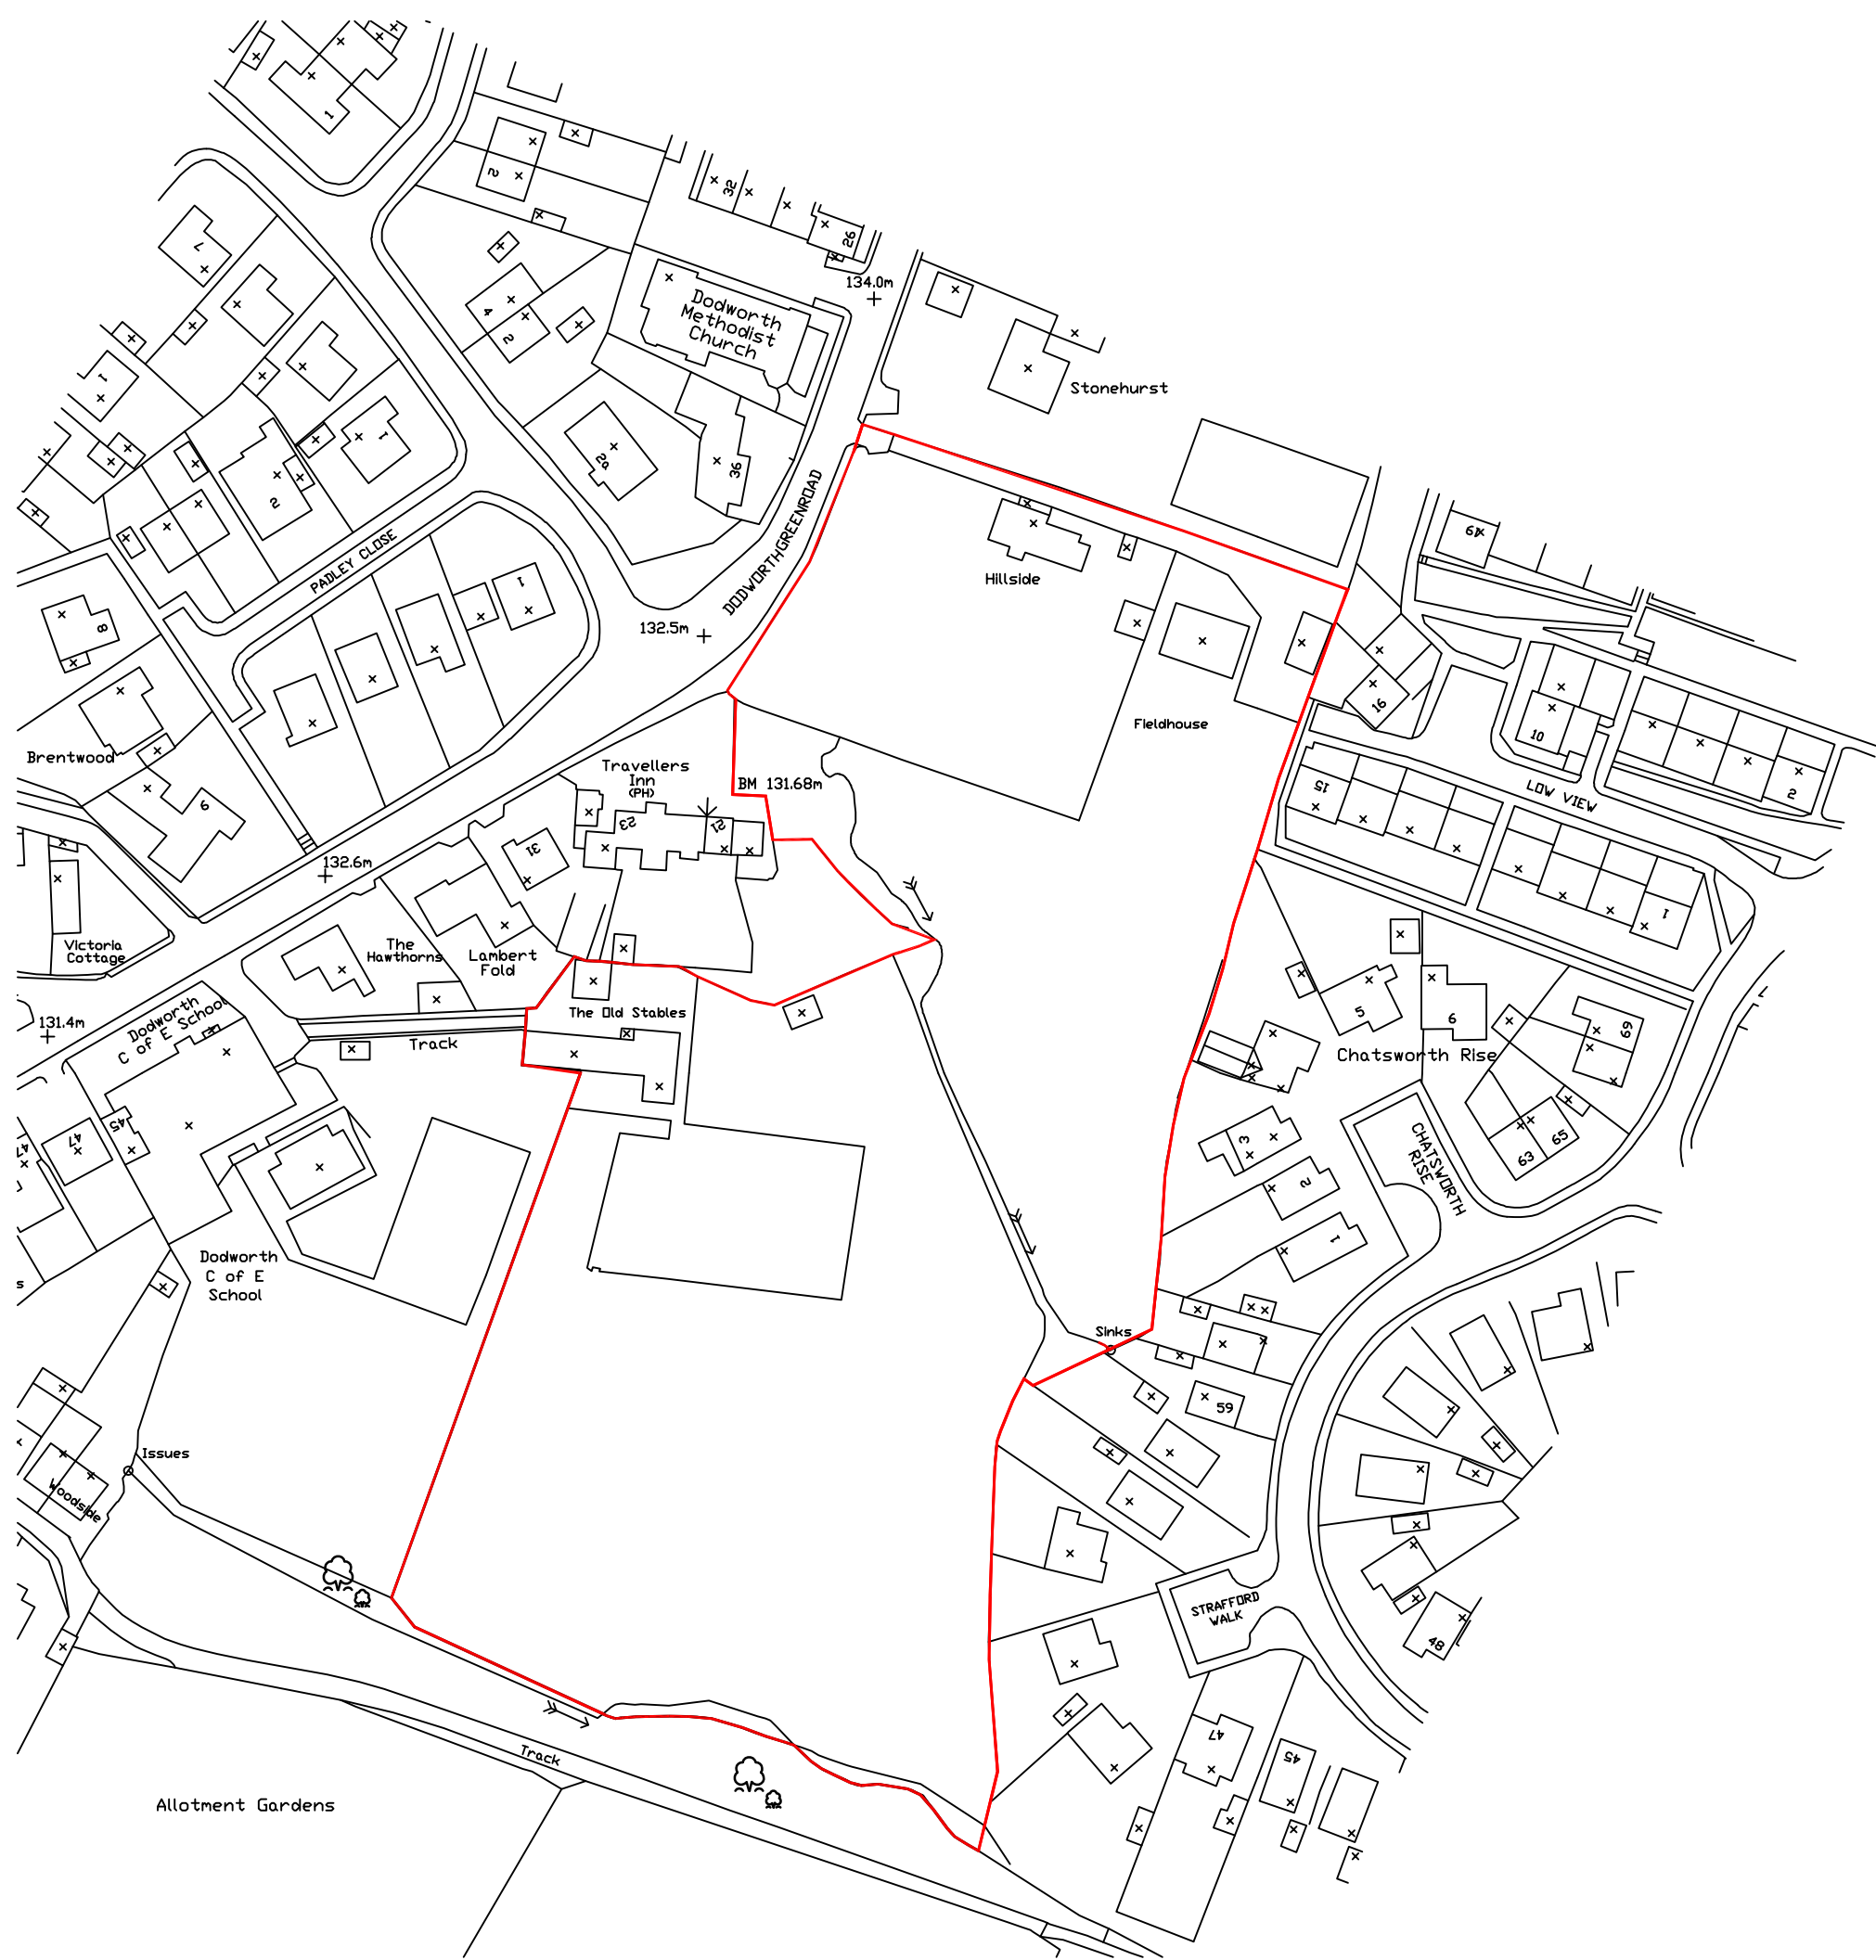

CLIENT  
GREEN ROAD DEVELOPMENTS

PROJECT  
GREEN LANE, DODWORTH

DRAWING OF  
LOCATION PLAN

MARKETING NAME

drawing no  
**P05:3544:03**

scale @ A3  
1:1250

rev  
**B**

drawn  
SSH

check

date

date  
OCT 08

architectural design

town planning

landscape architecture

**John R Paley Associates**

1 Red Hall Crescent  
Paragon Business Village  
Wakefield WF1 2DF

t-01924 383322  
f-01924 384382  
e-info@jrpassoc.co.uk

