



GENN LANE ELEVATION


GAZEBO

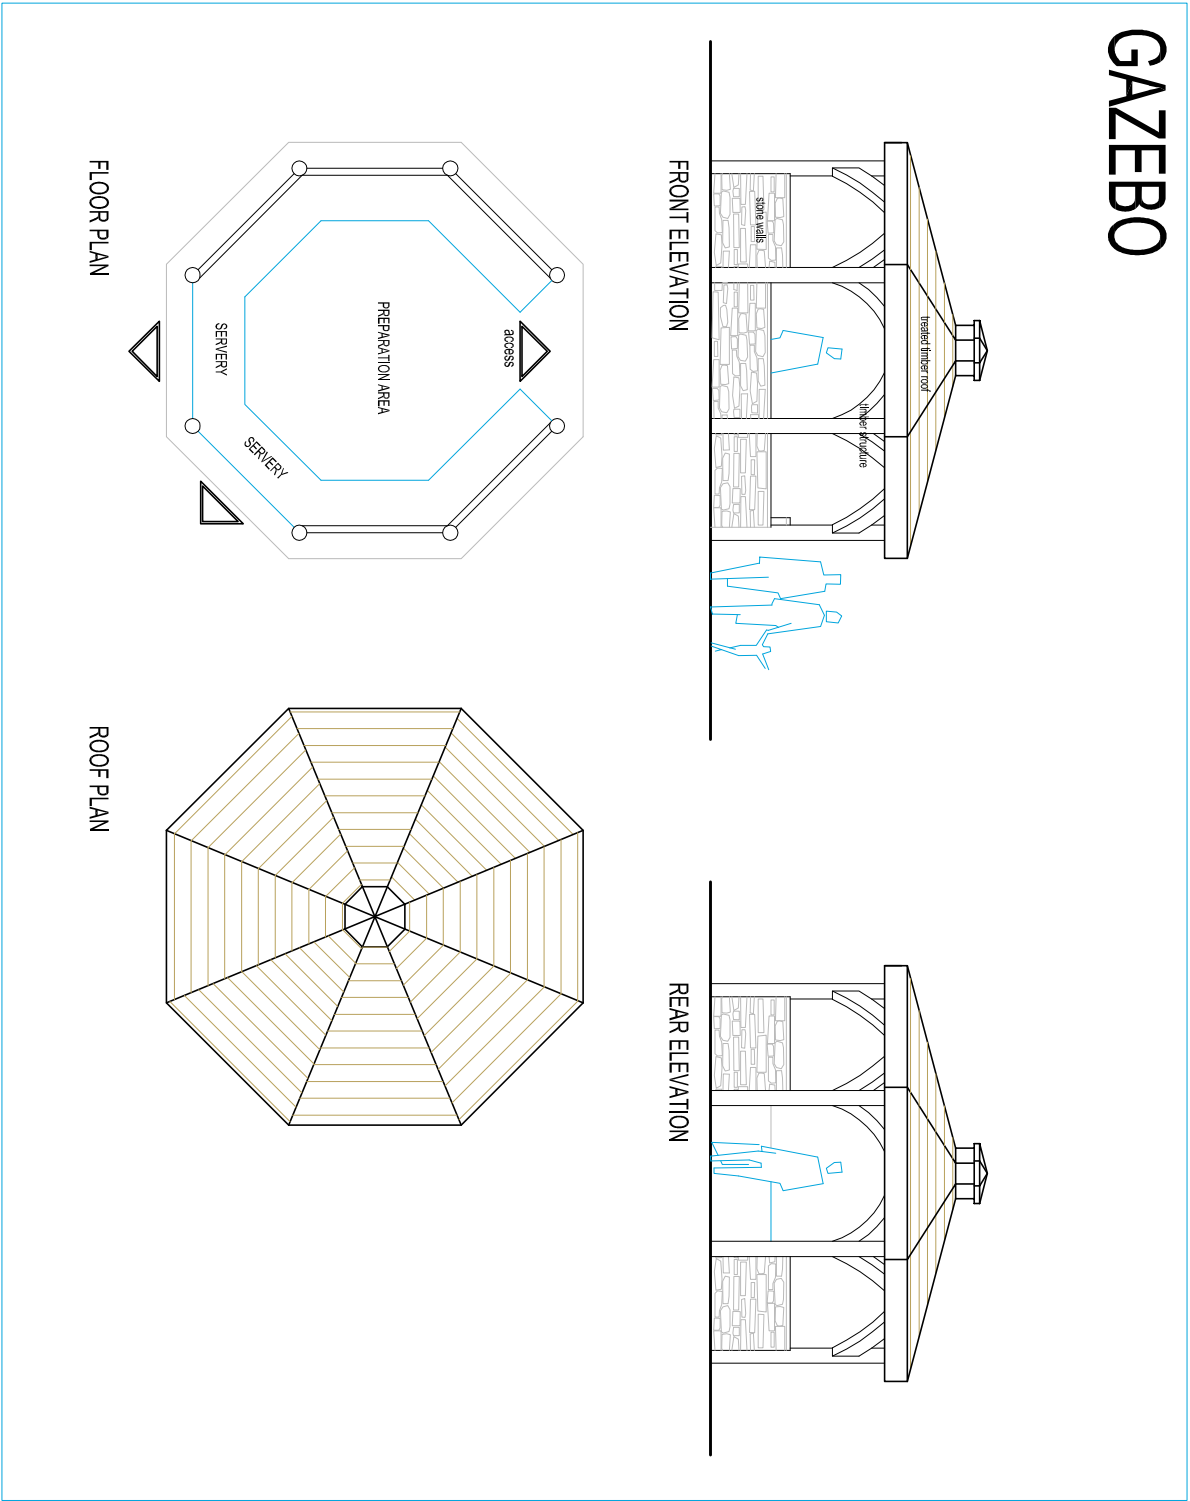



WC BLOCK

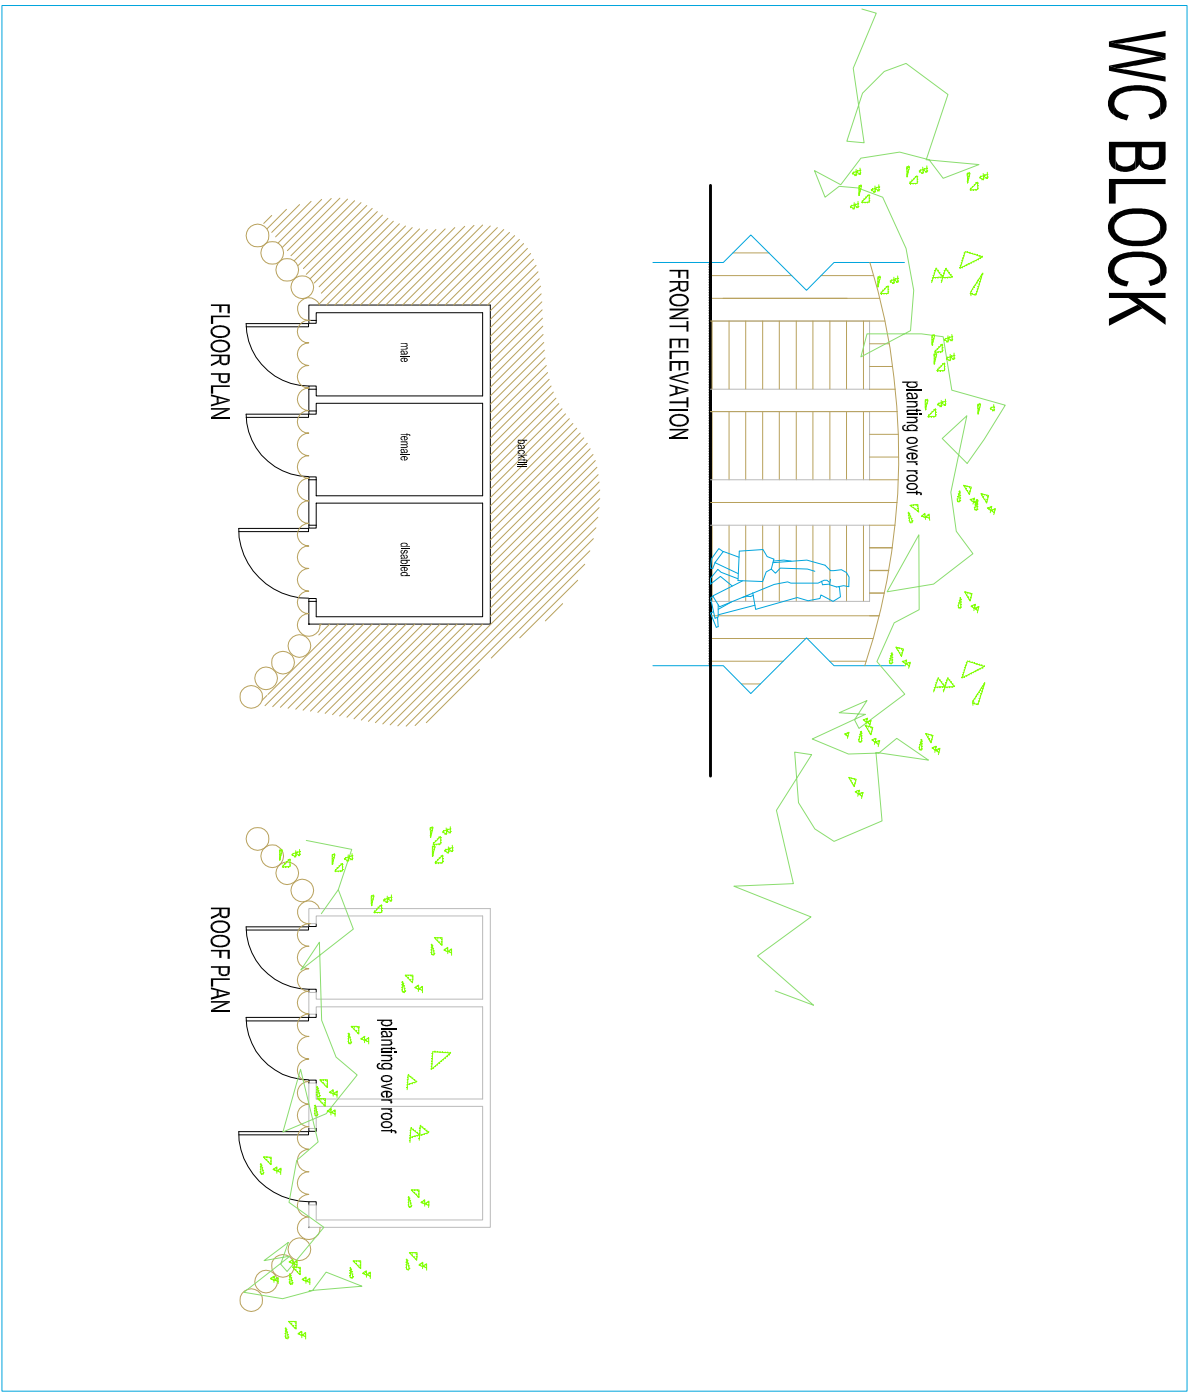

STORE

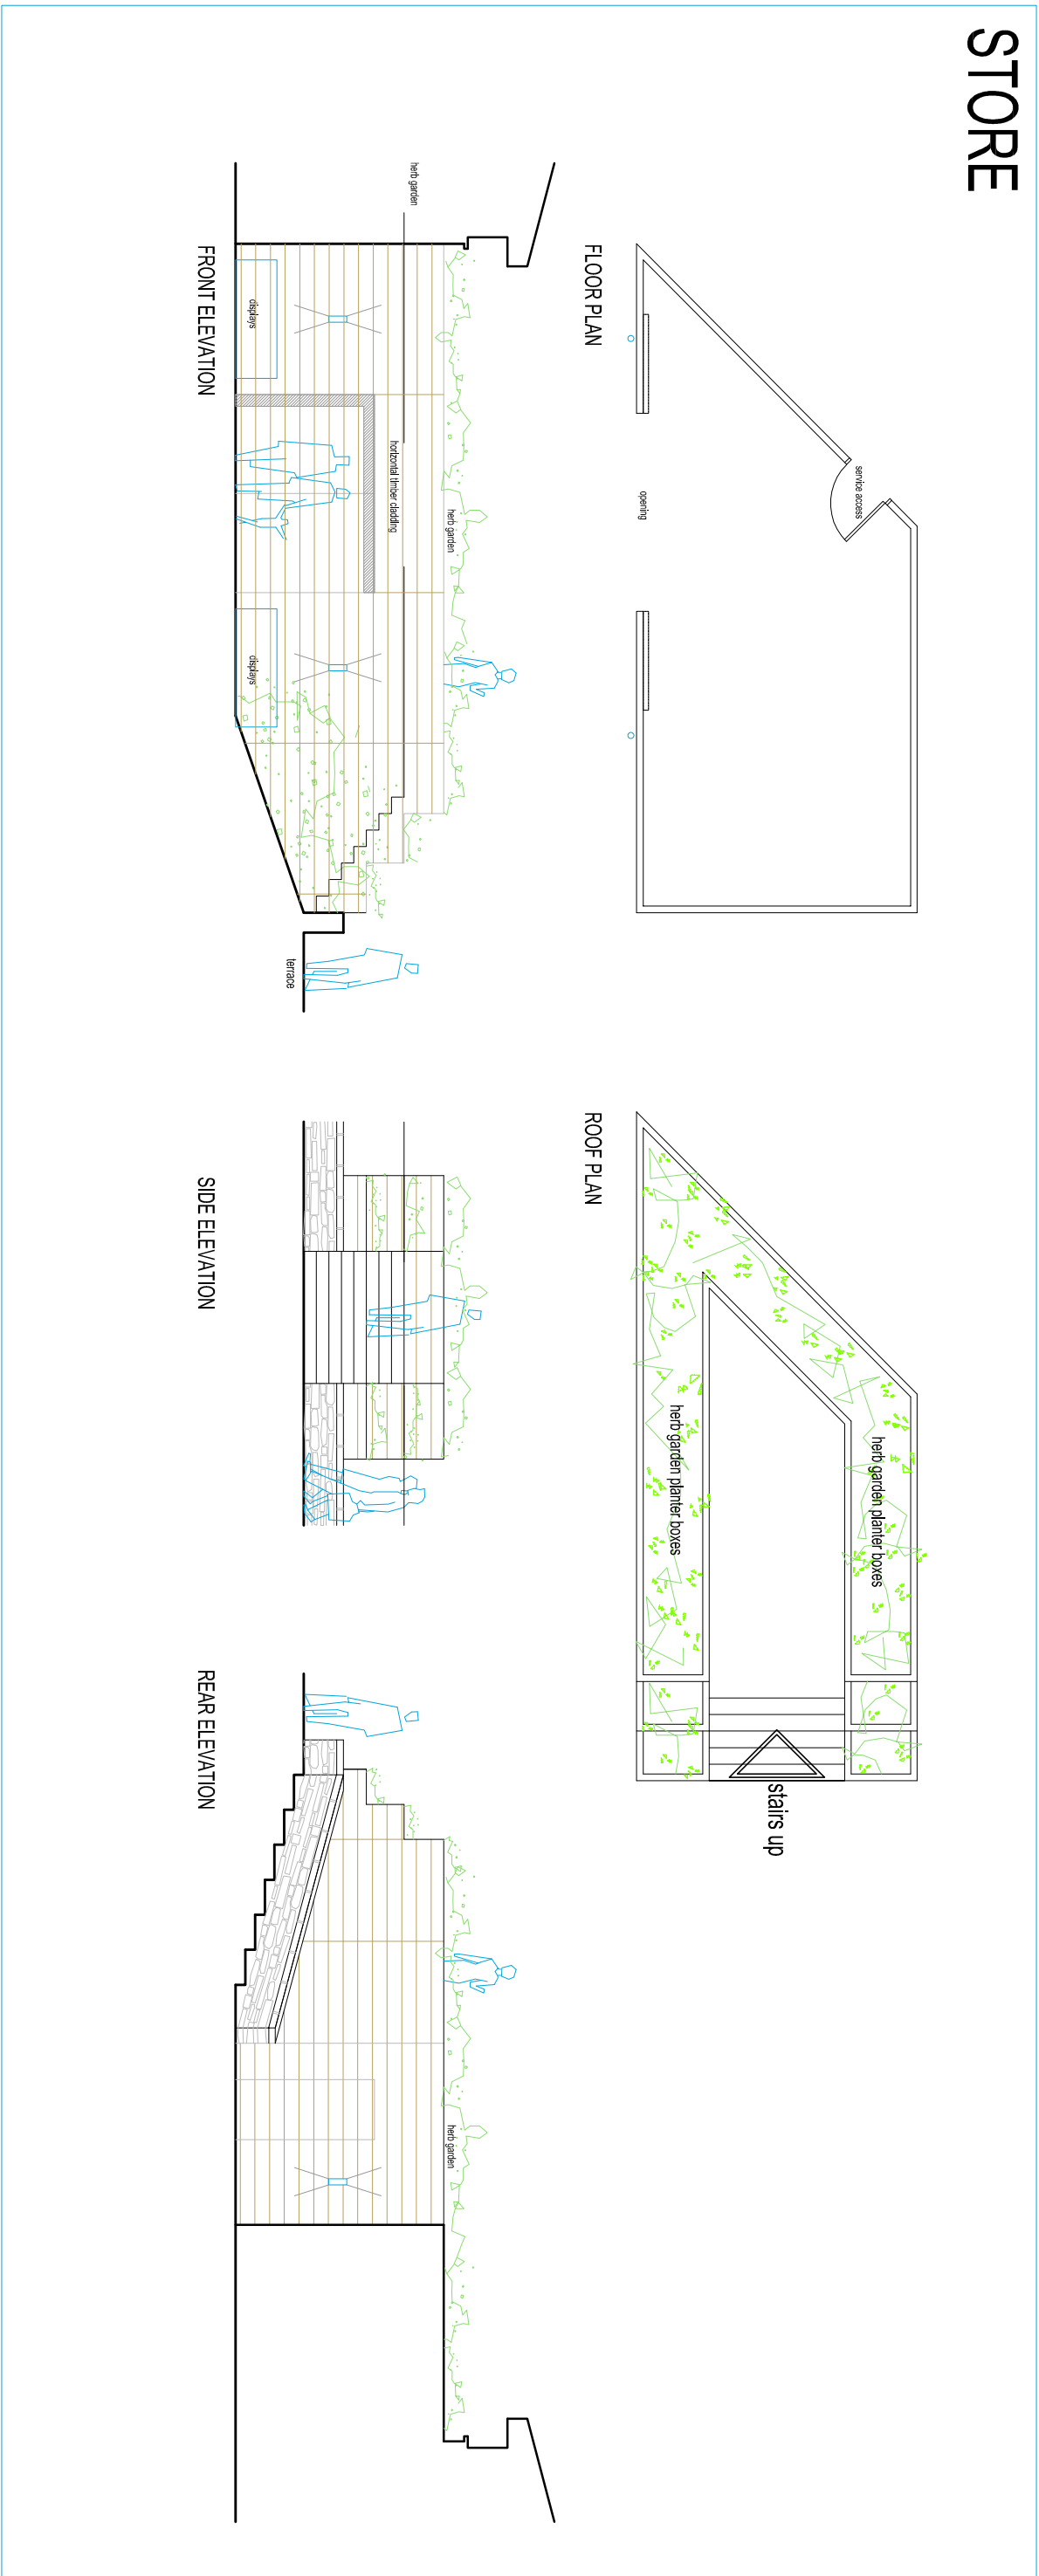

SITE SECTION

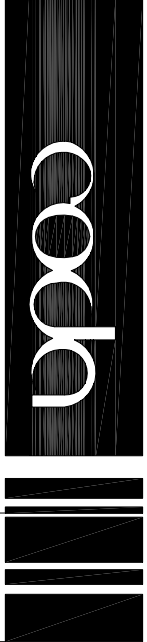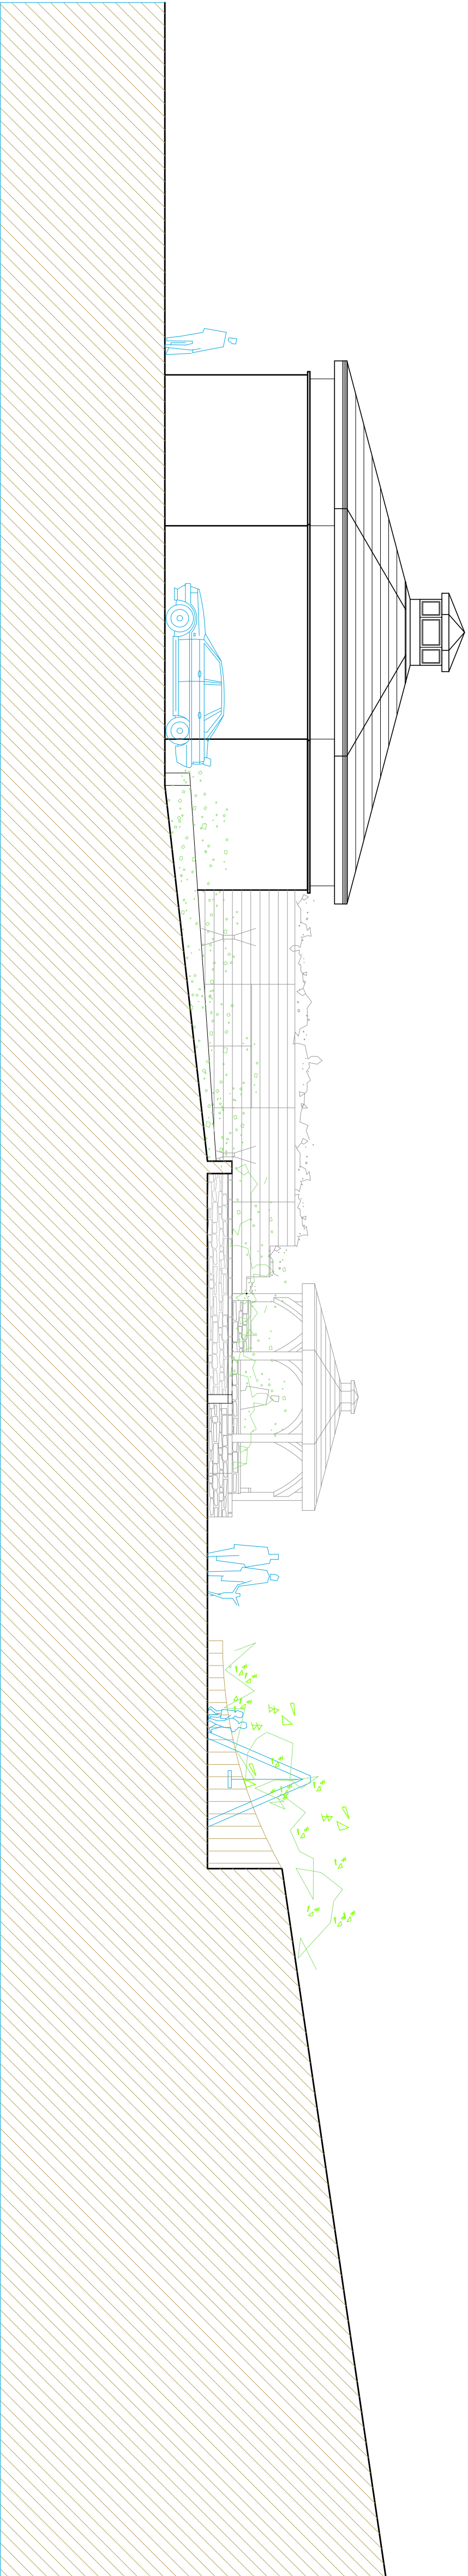

Code Studios Ltd
Hope Works, 25 Mowbray Street,
Stevenage, SG1 8EL
t: 0114 279 6003 f: 0114 279 6004
e: information@codestudios.co.uk

Rob White Client

External Works Improvements to Job

Rob Royd Farm Shop and Cafe

PROPOSED ELEVATIONS Title

AND SECTIONS

DRAWN	CHECKED	DATE	SCALE	AI ISSUE
-	-	-	-	1:100

REVISION
- PLANNING 1954-003

© COPYRIGHT EXISTS ON THE DESIGNS AND INCREASINGLY SHOWN ON THE DRAWINGS
THE CONTRACTOR MUST VERIFY ALL DIMENSIONS ON THE BEFORE MAKING SHOP DRAWINGS
AND CONSTRUCTION DETAILS. ANY DISCREPANCIES IN DIMENSIONS IMMEDIATELY.
Architect to be notified of any discrepancies in dimensions immediately.