

NOTES:

1.All dimensions to be checked before construction.

2.This drawing shows an intention of the proposed works the proposals are subject to detailed design & Local Authority approval

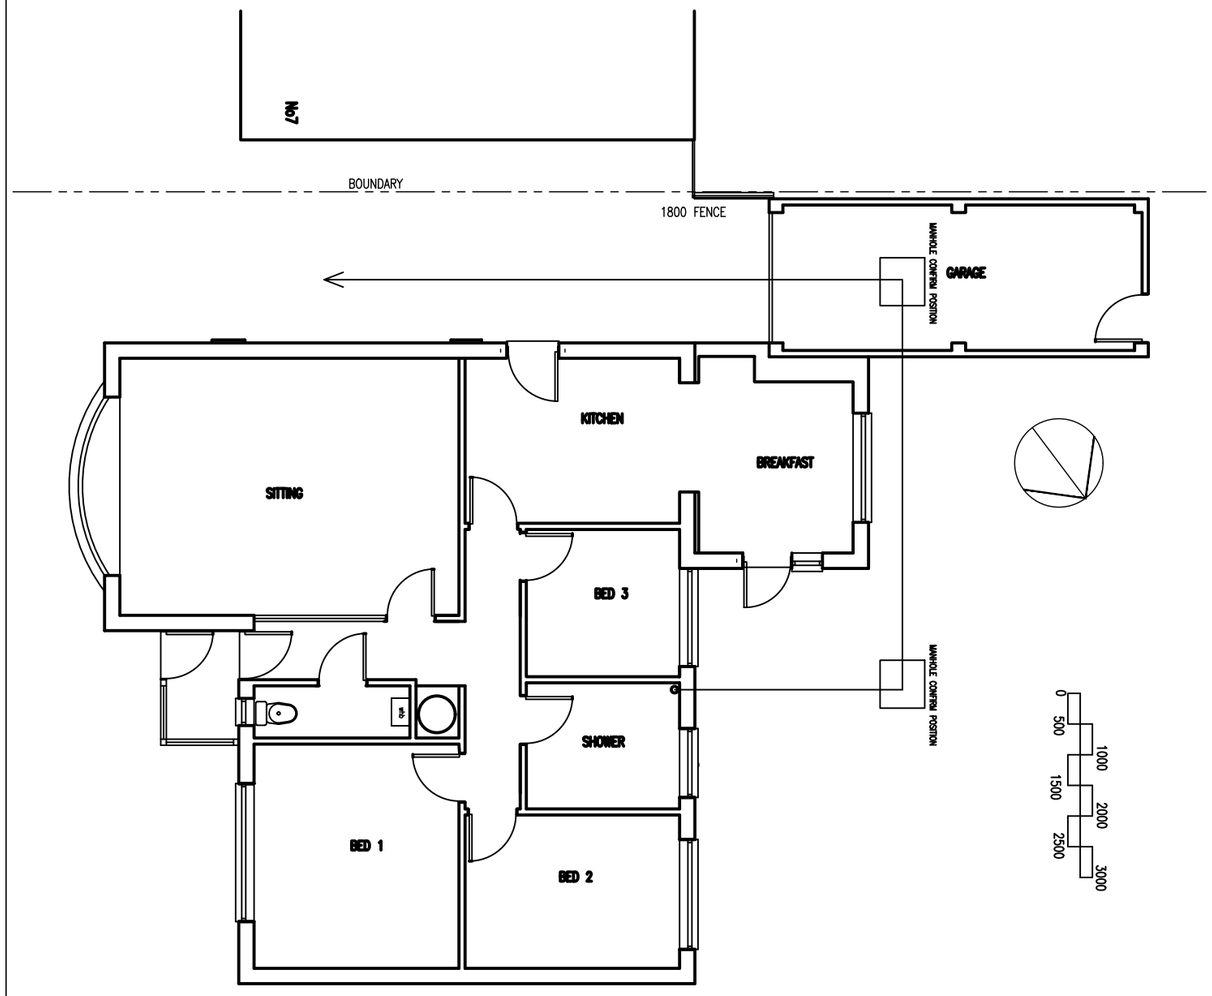

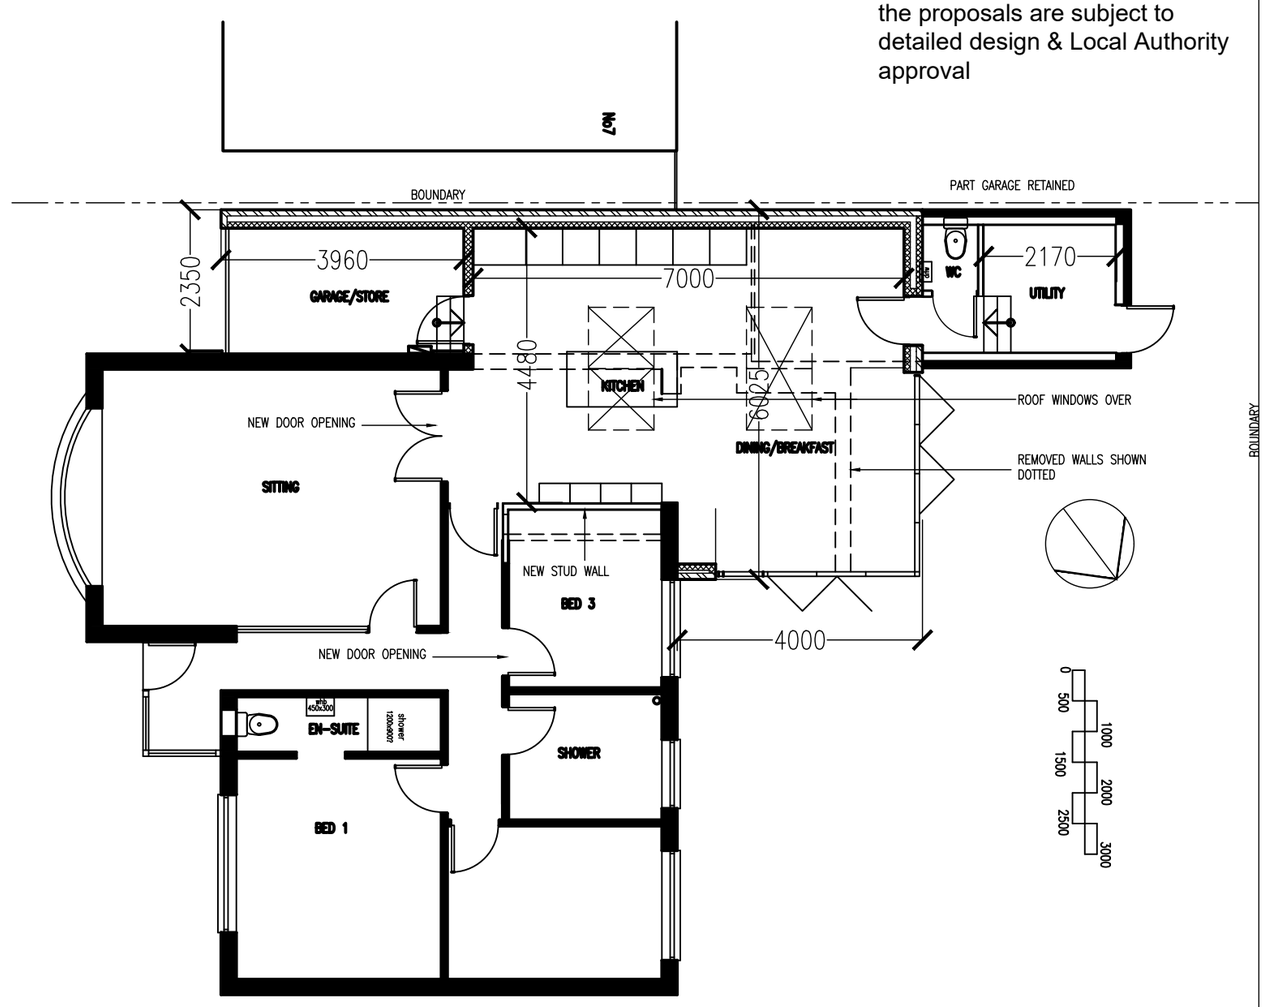

BOUNDARY

BOUNDARY

No11

No11

BUILD PROJECT SERVICES 5 STUART CRESCENT,SHIRLEY CROYDON CR0 8QP TEL 07774-863789 barry@buildprojectservcies.com	Premises: 9 BRADSHAW CLOSE POGMOOR BARNSLEY SOUTH YORKS S75 2JN	Title/Project: Existing & Proposed Plans	Scale: 1:100 A3 Date JUNE 2022 Drawn: BB Drawing No: 192307 Revision: