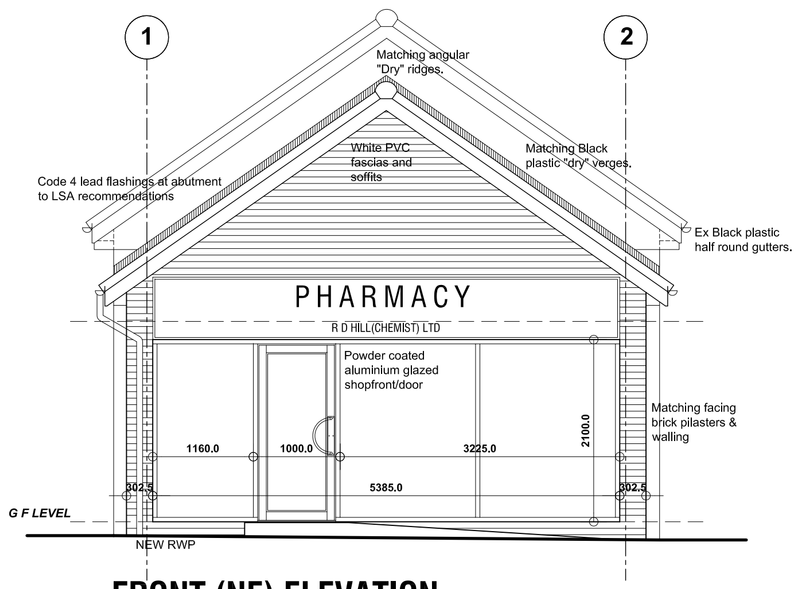

FRONT (NE) ELEVATION

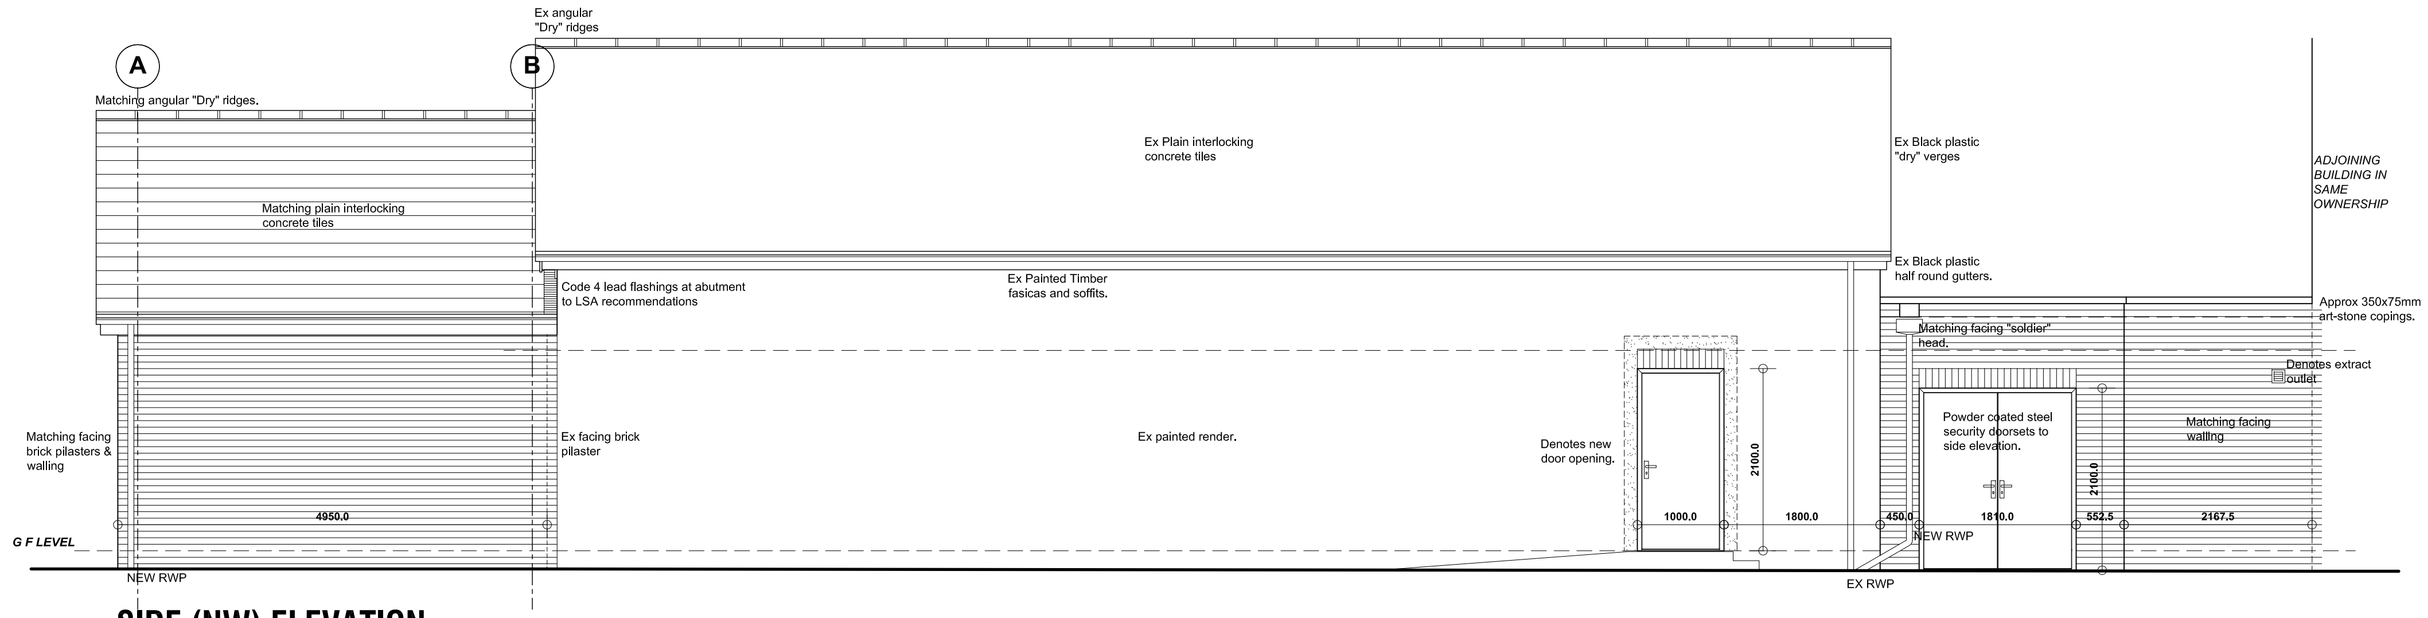

SIDE (NW) ELEVATION

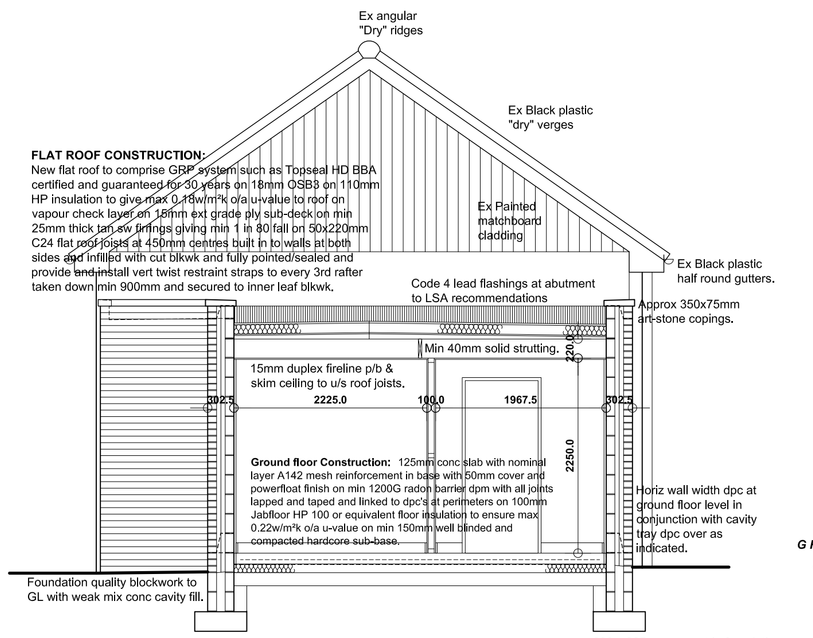

REAR (SW) ELEVATION/SECTION.

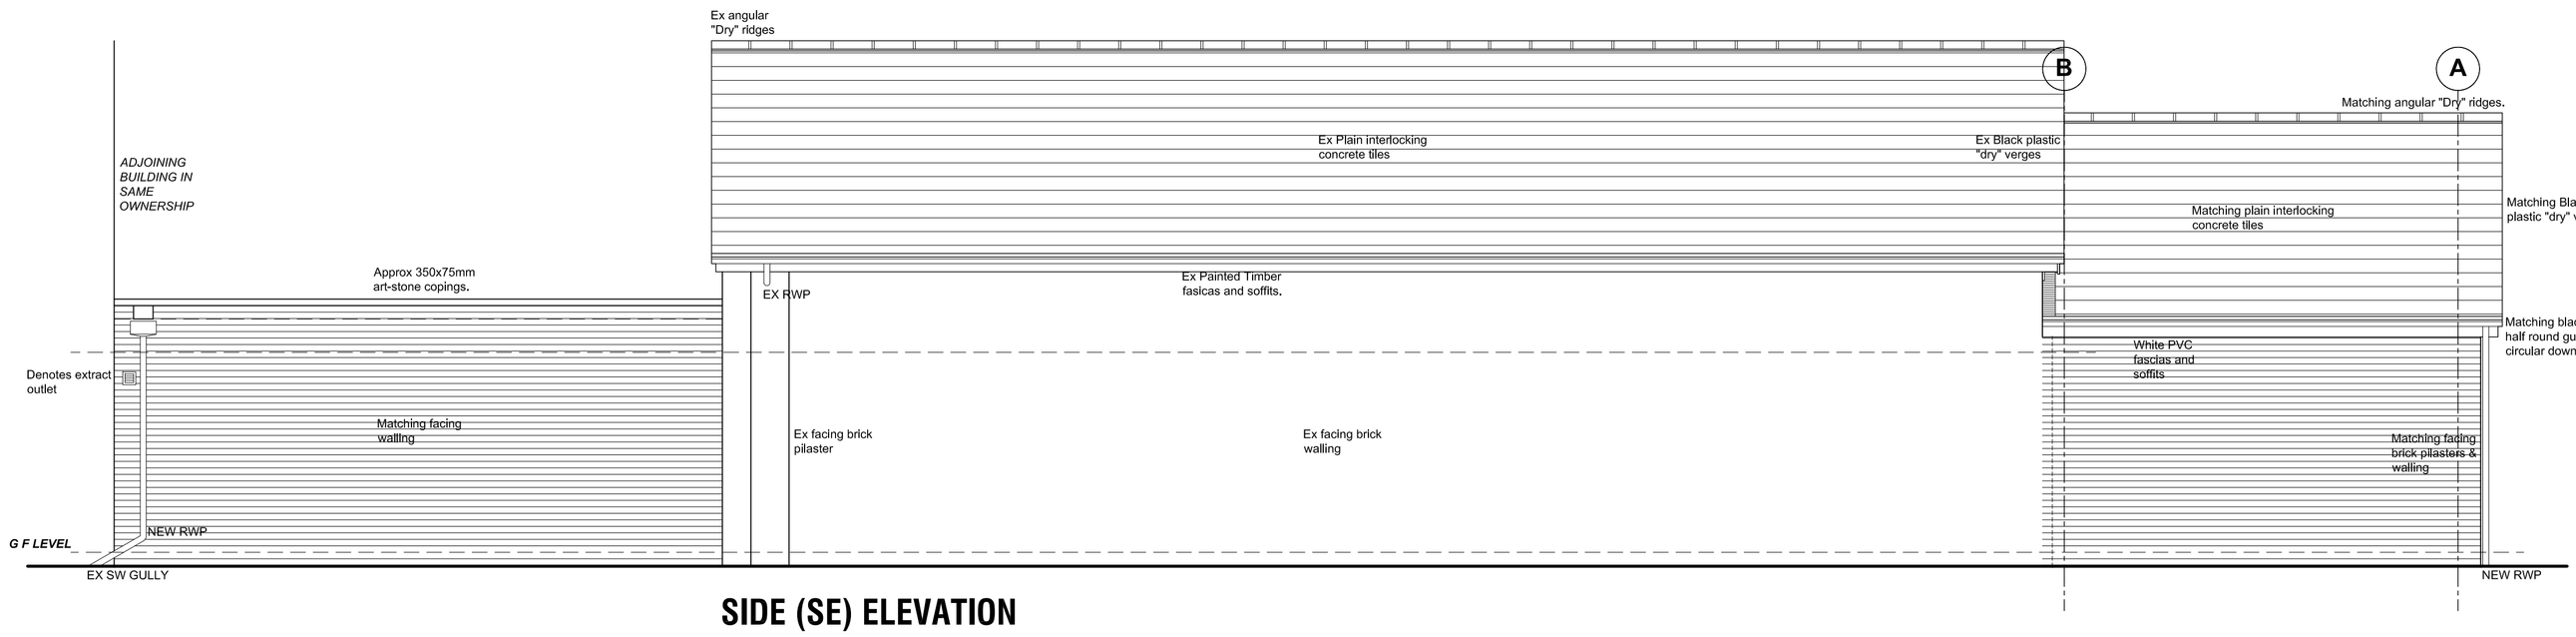

SIDE (SE) ELEVATION

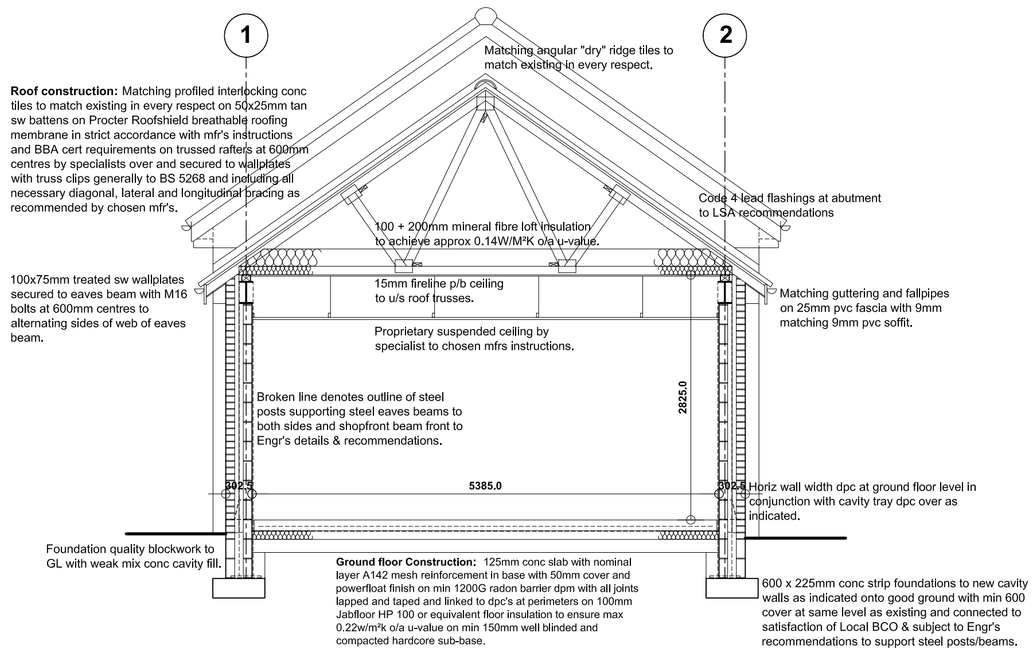

SECTION THRU' FRONT EXT'SN

Revision	Date.	Description.
A	15/09/2020	PREPARED FOR L A APPLICATIONS.

106 ROTHERHAM ROAD, SMITHIES, BARNSLEY, S71 1UT.

DETAILED PROPOSALS 2

ELEVATIONS & SECTIONS

R. D. Hill Chemist Ltd.

Building Design Services

JE Architectural Ltd
23 Windmill Road, Wombwell,
Barnsley, S73 8PW.
Tel: 01226 754507
Email: jeahl@btconnect.com

This drawing and the copyright is the Architectural Company's property and maybe used or reproduced only by agreement. All Dimensions in Millimetres Unless specified otherwise and subject to verification on site.

Scale: 1:50 @ A1	Date: MAY 2020
Ref: 201916	Drwg No: 03

0 cm | 2 cm | 4 cm | 6 cm