
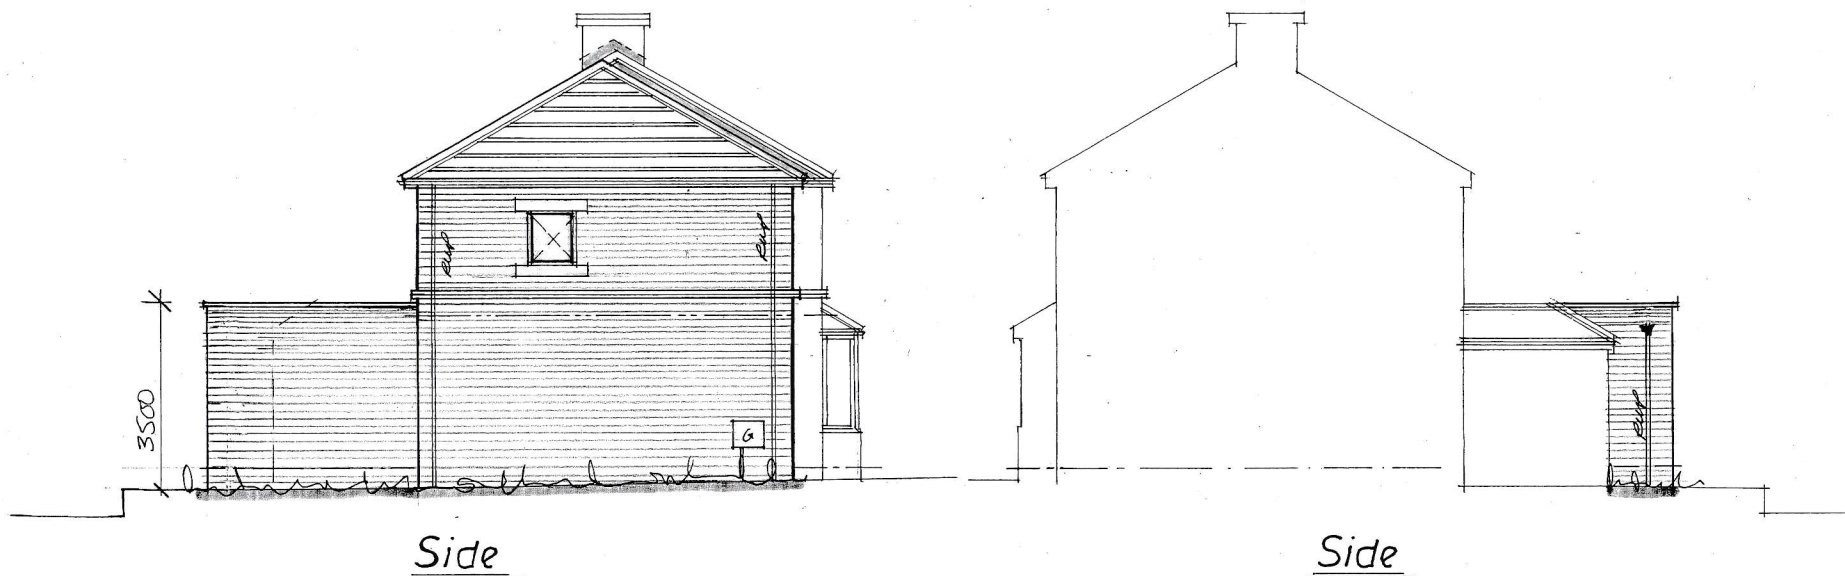


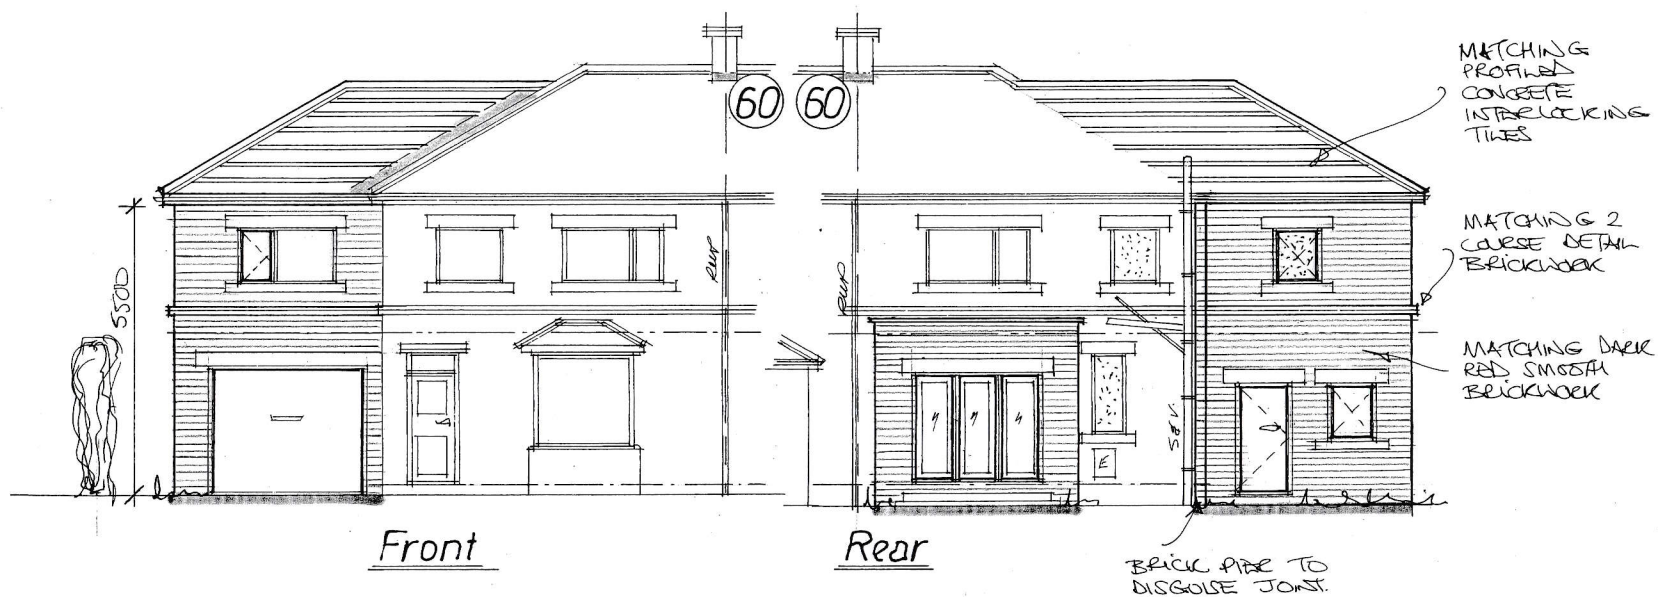

Garry
Greetham
Associates
Residential
Design Consultant
Westwood House
18 Carr Lane
Tankersley
Barnsley S75 3BE
Tel 07786062364

Project	Extensions & Alterations
Client	Mr Simon Thawley
Title	Elevations as Proposed
Address	62 Kirk Balk, Hoyland, Barnsley, S74 9HT
Drawn By	GGG
Scale	1:100 @ A3 Date Oct 26
Drawing No	513-05 Rev

Member of the Chartered Institute
Of Architectural Technologists