


PROPOSED AGRICULTURAL BUILDING - CATTLE & SHEEP HOUSING STONE FARM, WORTLEY S35 7DF


FOR RICHARD LEA ESQ.

SCALES:- 1-100 & 1-200.


Column bases 800x800 x 450 dp
 Steel columns 203x133 U.B + roof members.
 170x104 U.B gable suspenders.
 175x75 tanalised timber purlins
 175x75 and 125x75 timber rails to carry vertical boarding
 Yorkshire boarding set in a traditional spaced system
 all tanalised treated.
 Natural coloured fibre cement profile sheets
 with crown vents throughout.
 20 N° GRP roof light matching profile
 150mm half round deep flow gutters PVC and 100mm PVC down pipe
 Connected to existing land drain system.
 150mm deep concrete floor laid on 150mm hardcore
 All blockwork to be 150mm dense concrete c/s mortar.

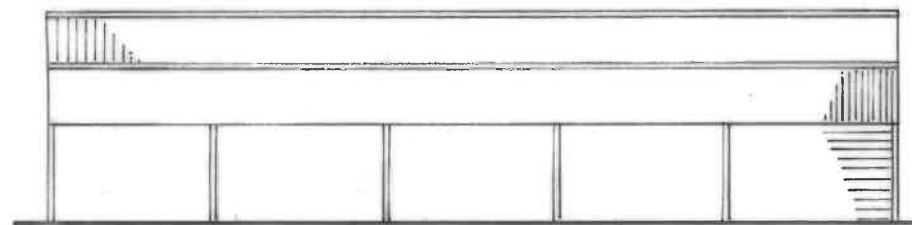

SIDE ELEVATION

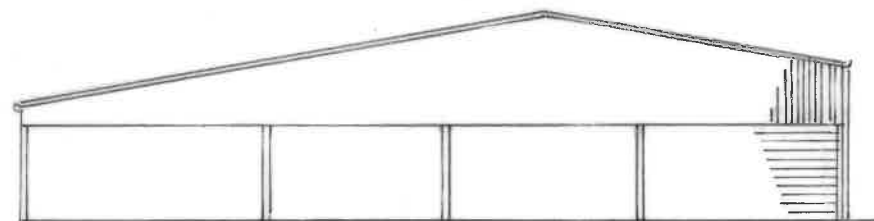


REAR ELEVATION

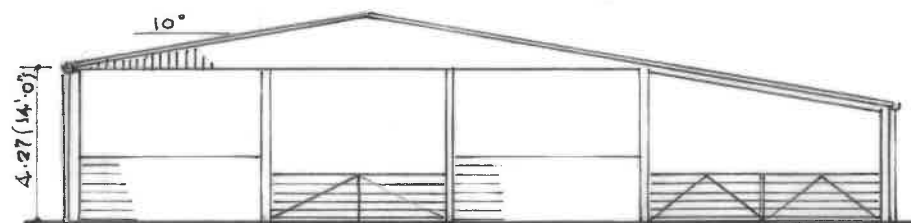

FRONT ELEVATION

15.25 (50'-0")

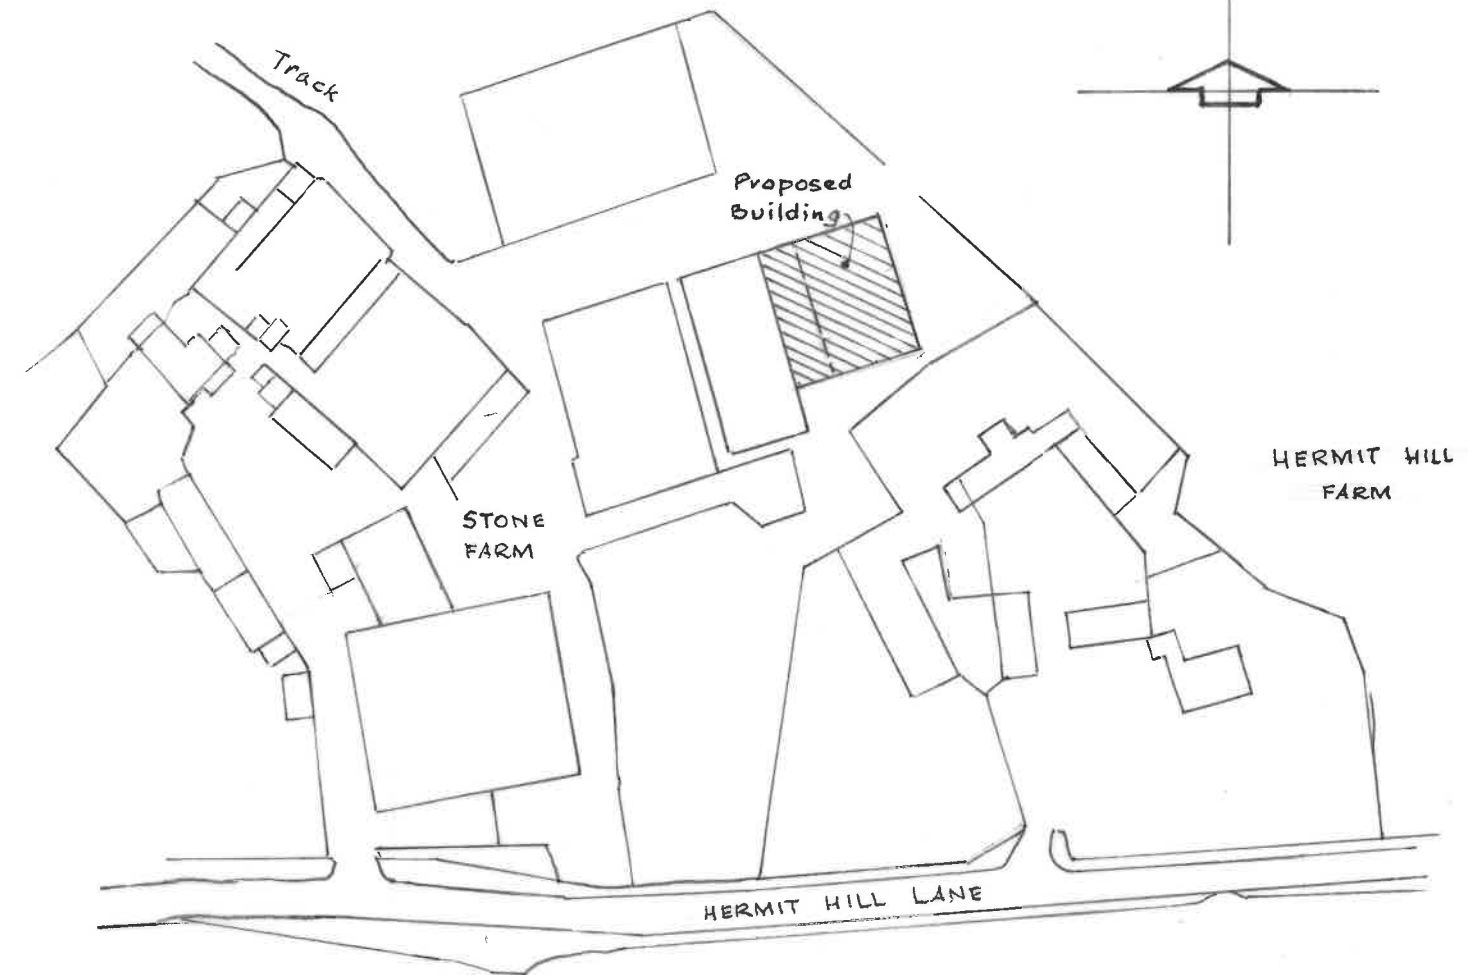

SITE PLAN 1/1250.

6.10 (20'-0")