



EXISTING SITE LAYOUT

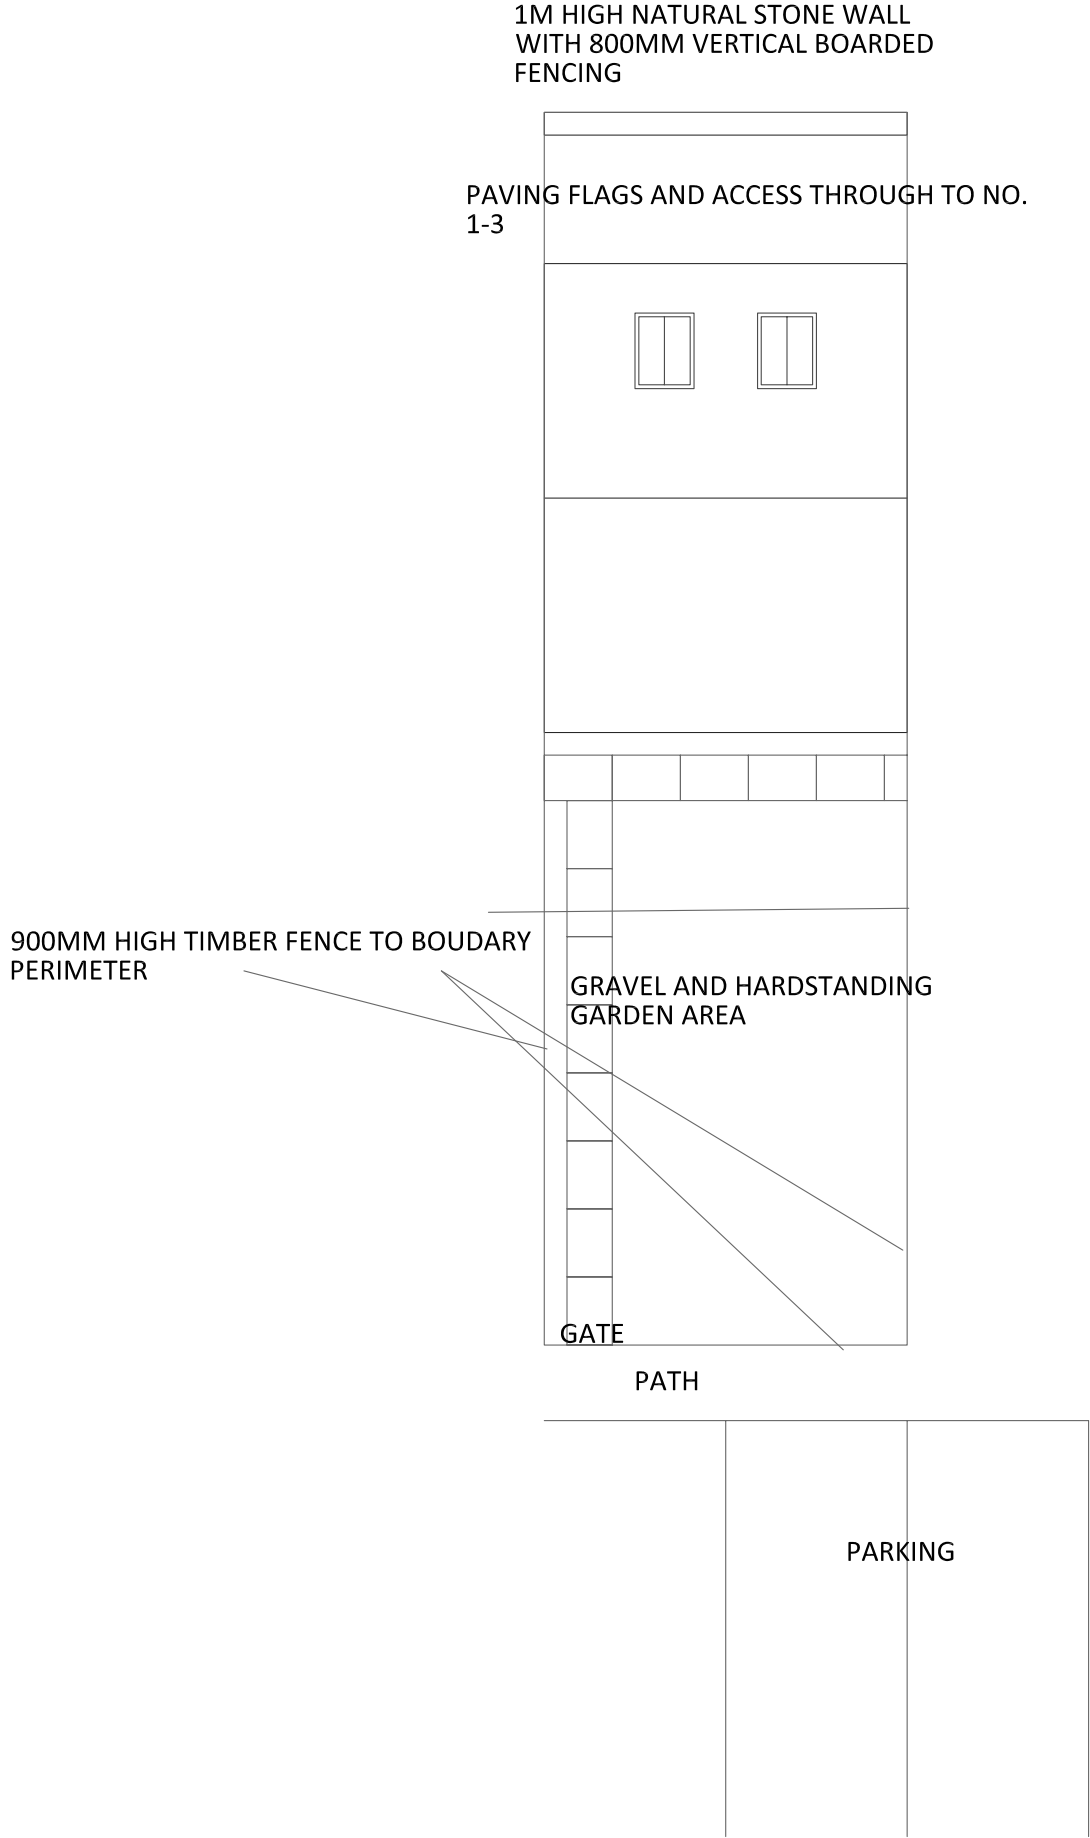

PROPOSED SITE LAYOUT

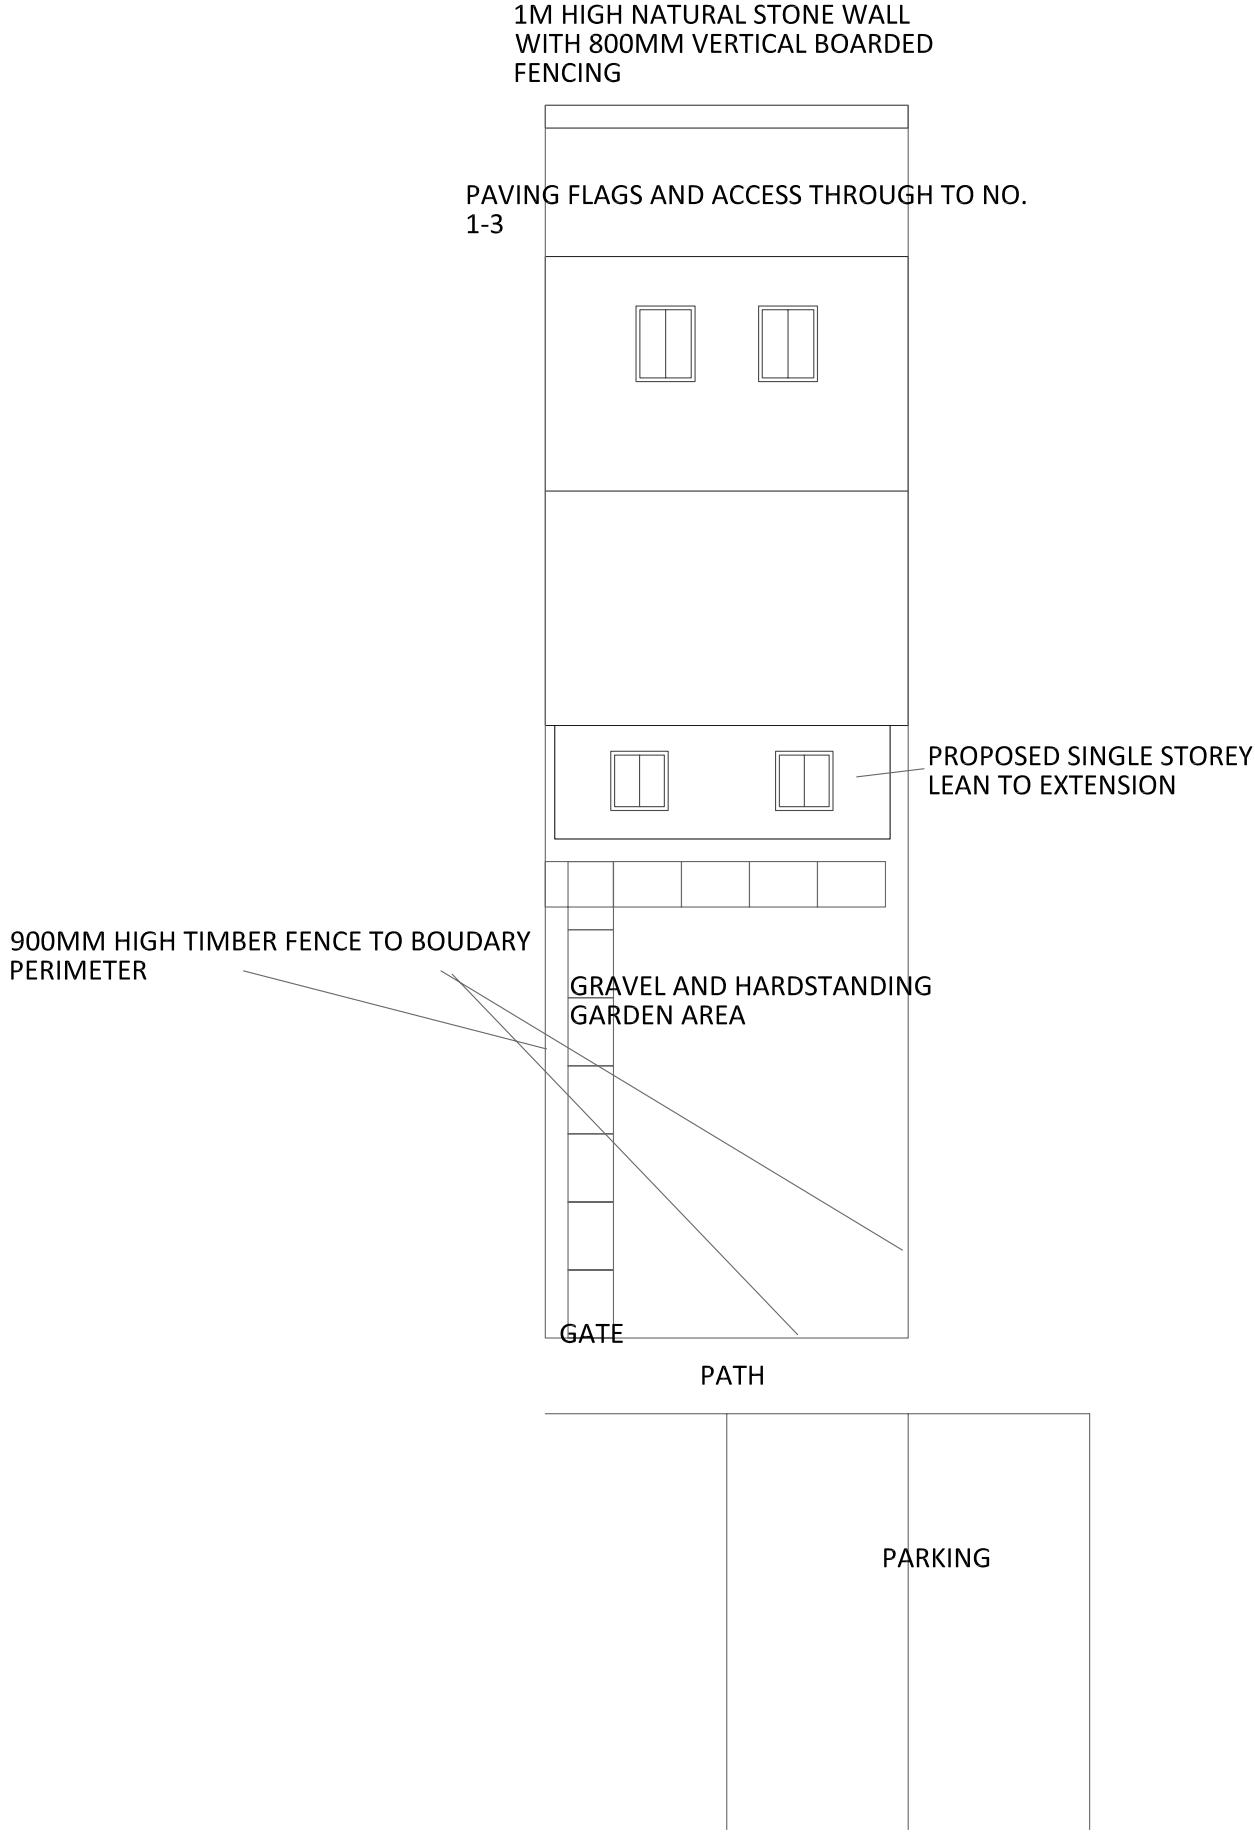

CLIENT
MISS C HELLEWELL

SITE
2 REGENT GARDENS, PENISTONE. S36 6DS

DRAWING TITLE
EXISTING AND PROPOSED SITE LAYOUT

DRAWING NO.
47/01

SCALE
1:100 @A3

DATE
27/12/2021

REVISION
/