

Revision	Date
-	-

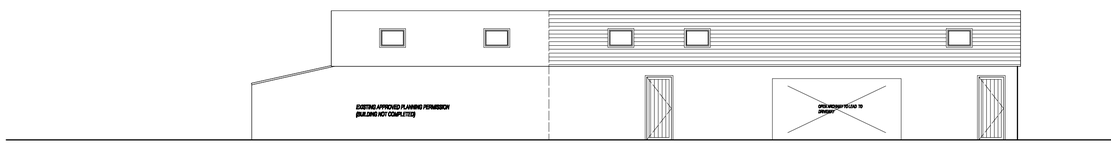


REAR ELEVATION
SCALE 1:100
AT A1

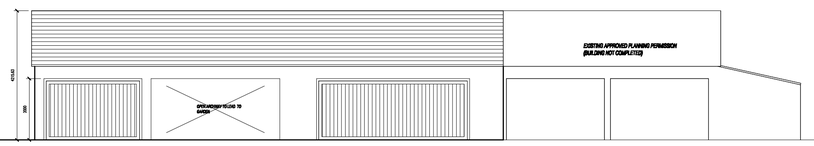

FRONT ELEVATION
SCALE 1:100
AT A1



SIDE ELEVATION
SCALE 1:100
AT A1

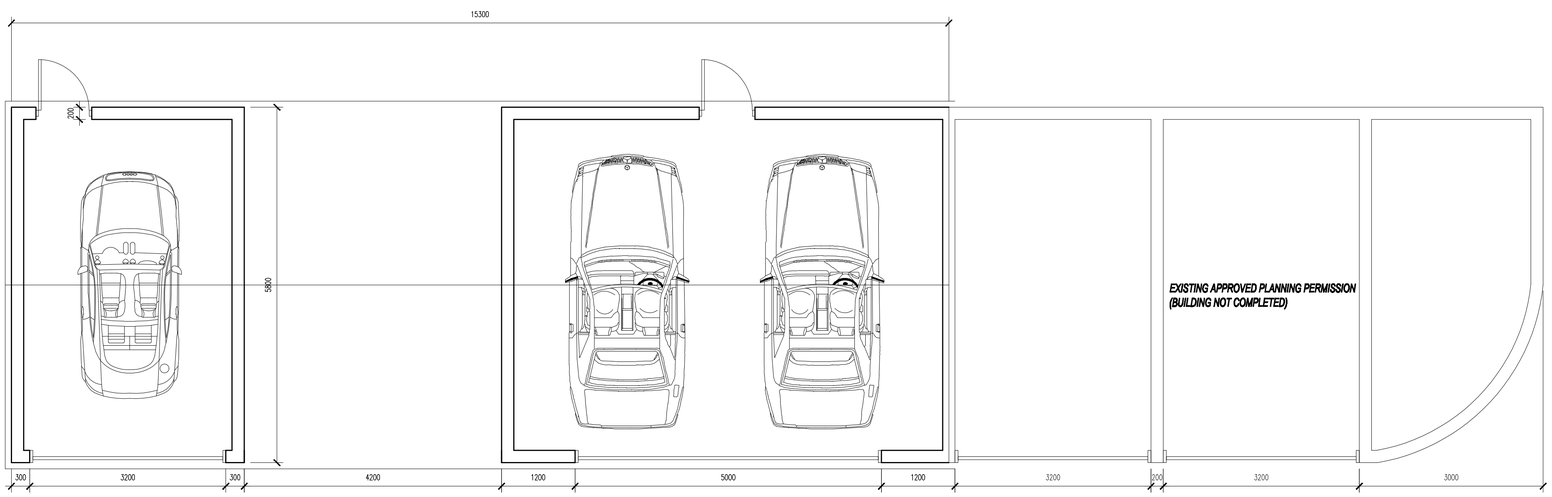

PROPOSED PLAN
SCALE 1:50
AT A1

SGI Sovereign Group (Interiors) LTD
Sovereign House St Georges Rd
Barnsley, S70 1BW
t: 01226 248509 f: 01226 779566
e: james.gilroy@sgint.co.uk

Richard Burton	*Client*
Bence Farm	*Job*
Garage Plans And Elevations	*Title*

DRAWN		DATE	SCALE	
AGH		-	A3 ISSUE:	A1 ISSUE:
			-	-
REVISION	DRAWING STATUS		DRAWING NUMBER	
-	*status*		*001*	

© COPYRIGHT EXISTS ON THE DESIGNS AND INFORMATION SHOWN ON THIS DRAWING