

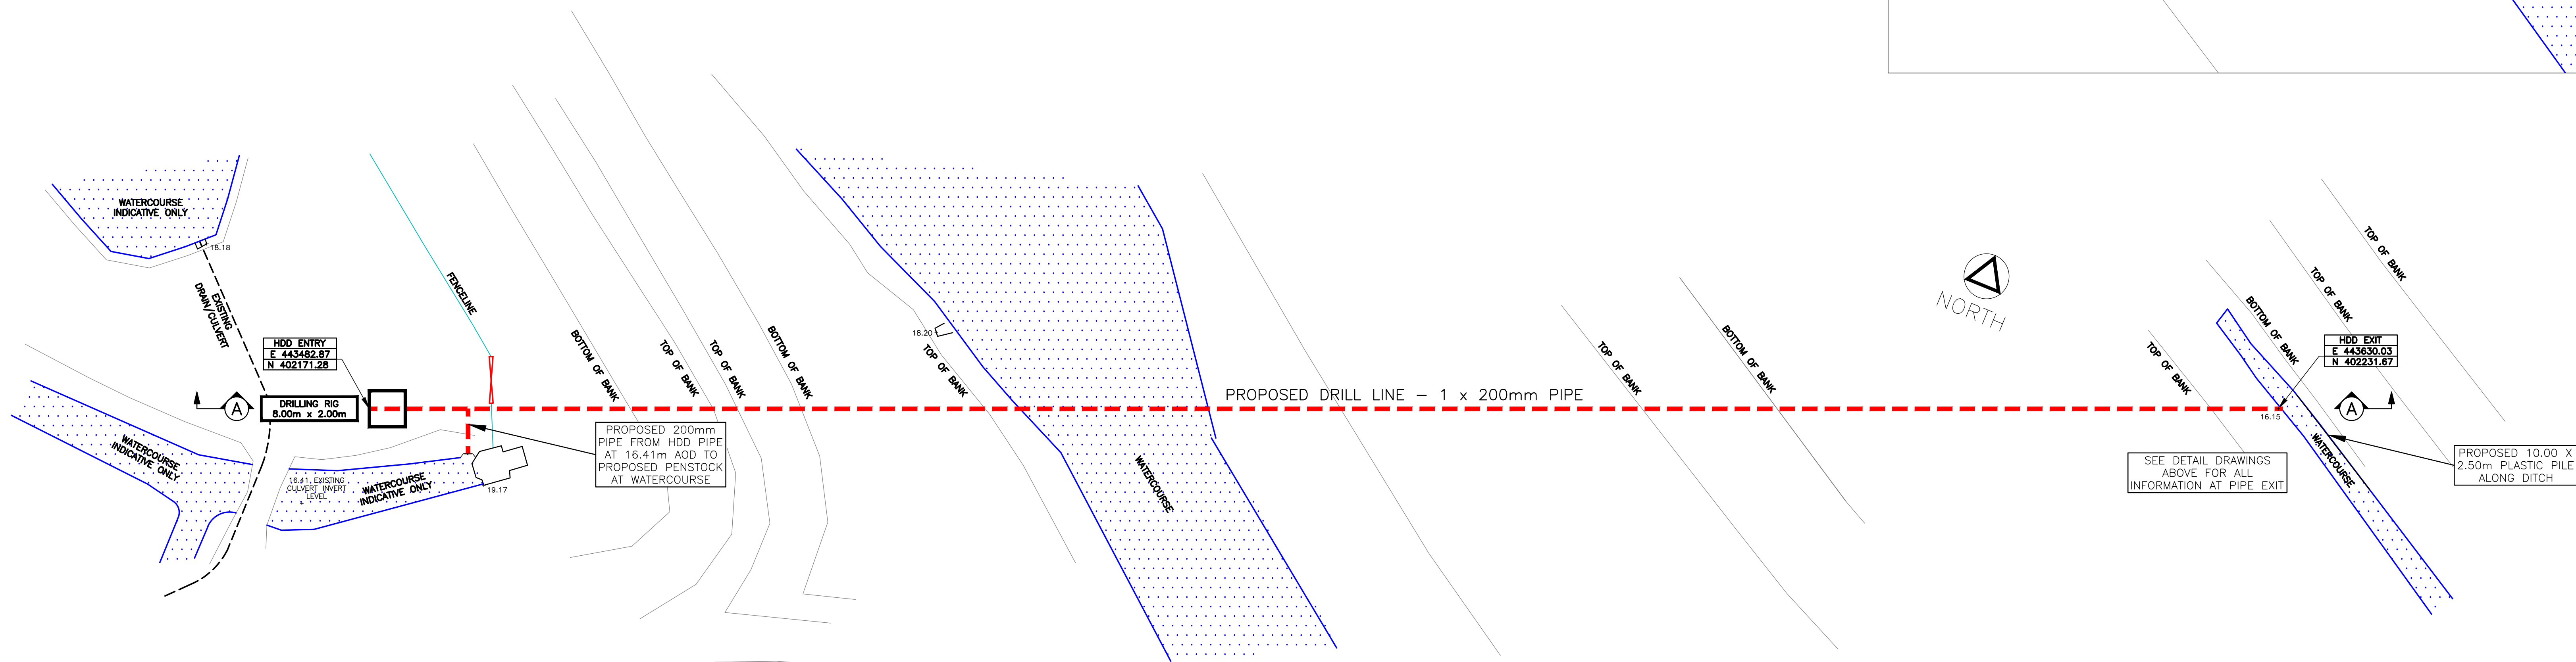
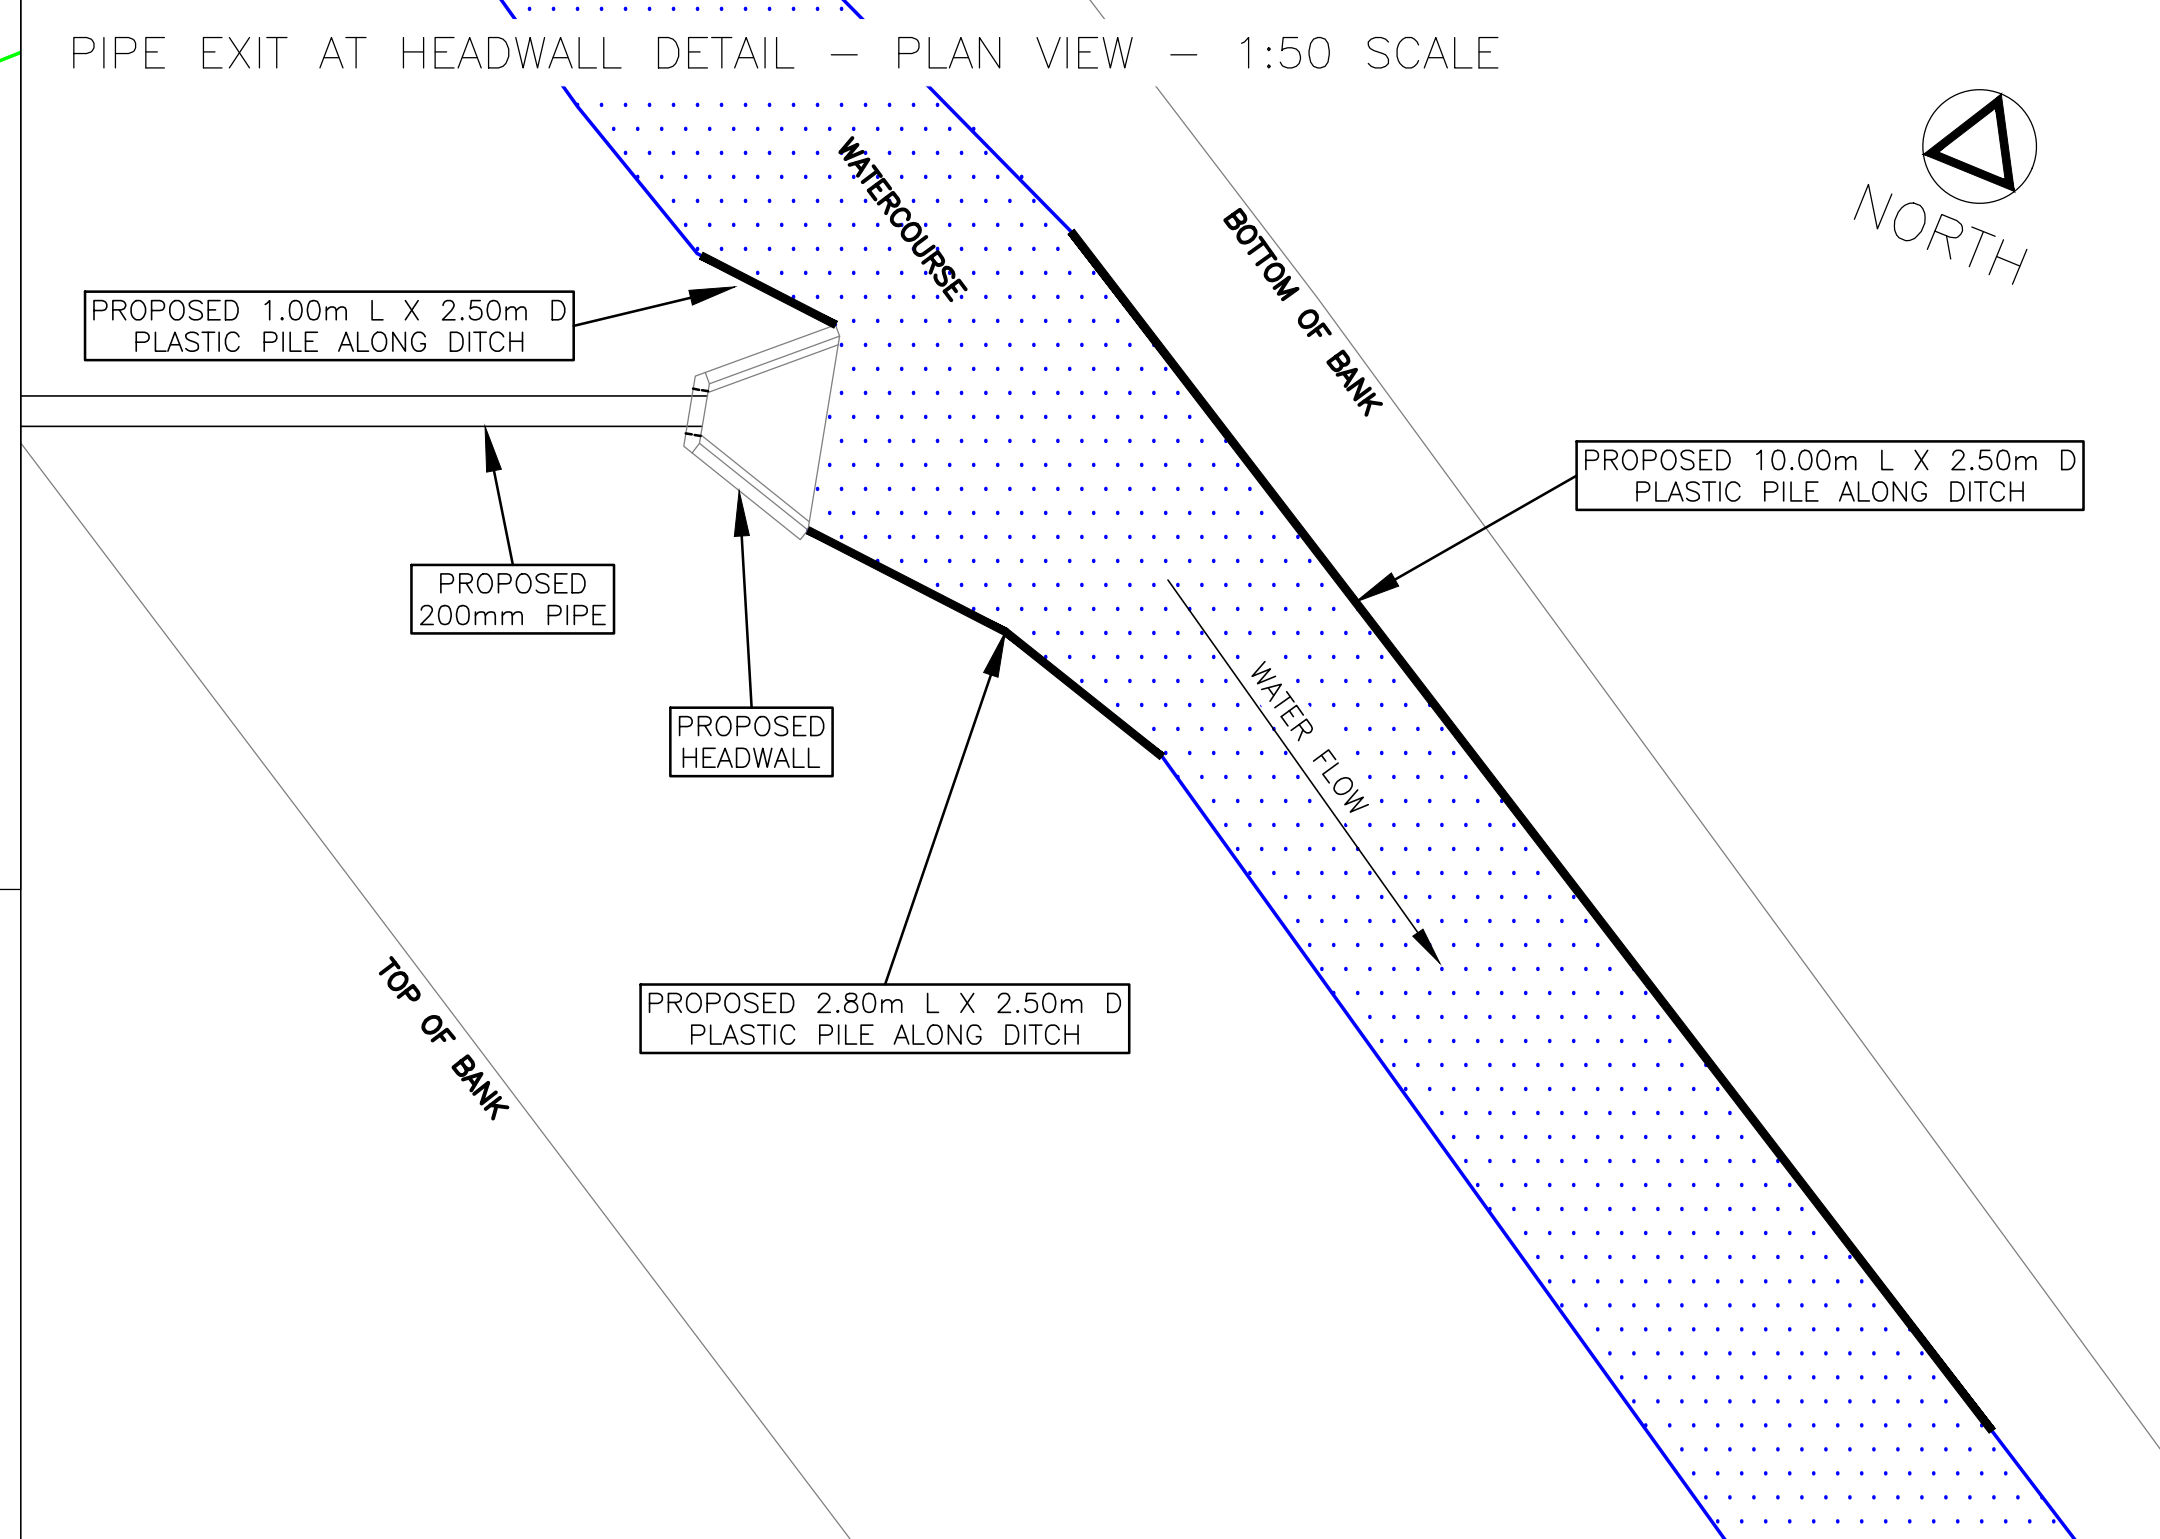


PROPOSED HDD
PLAN VIEW

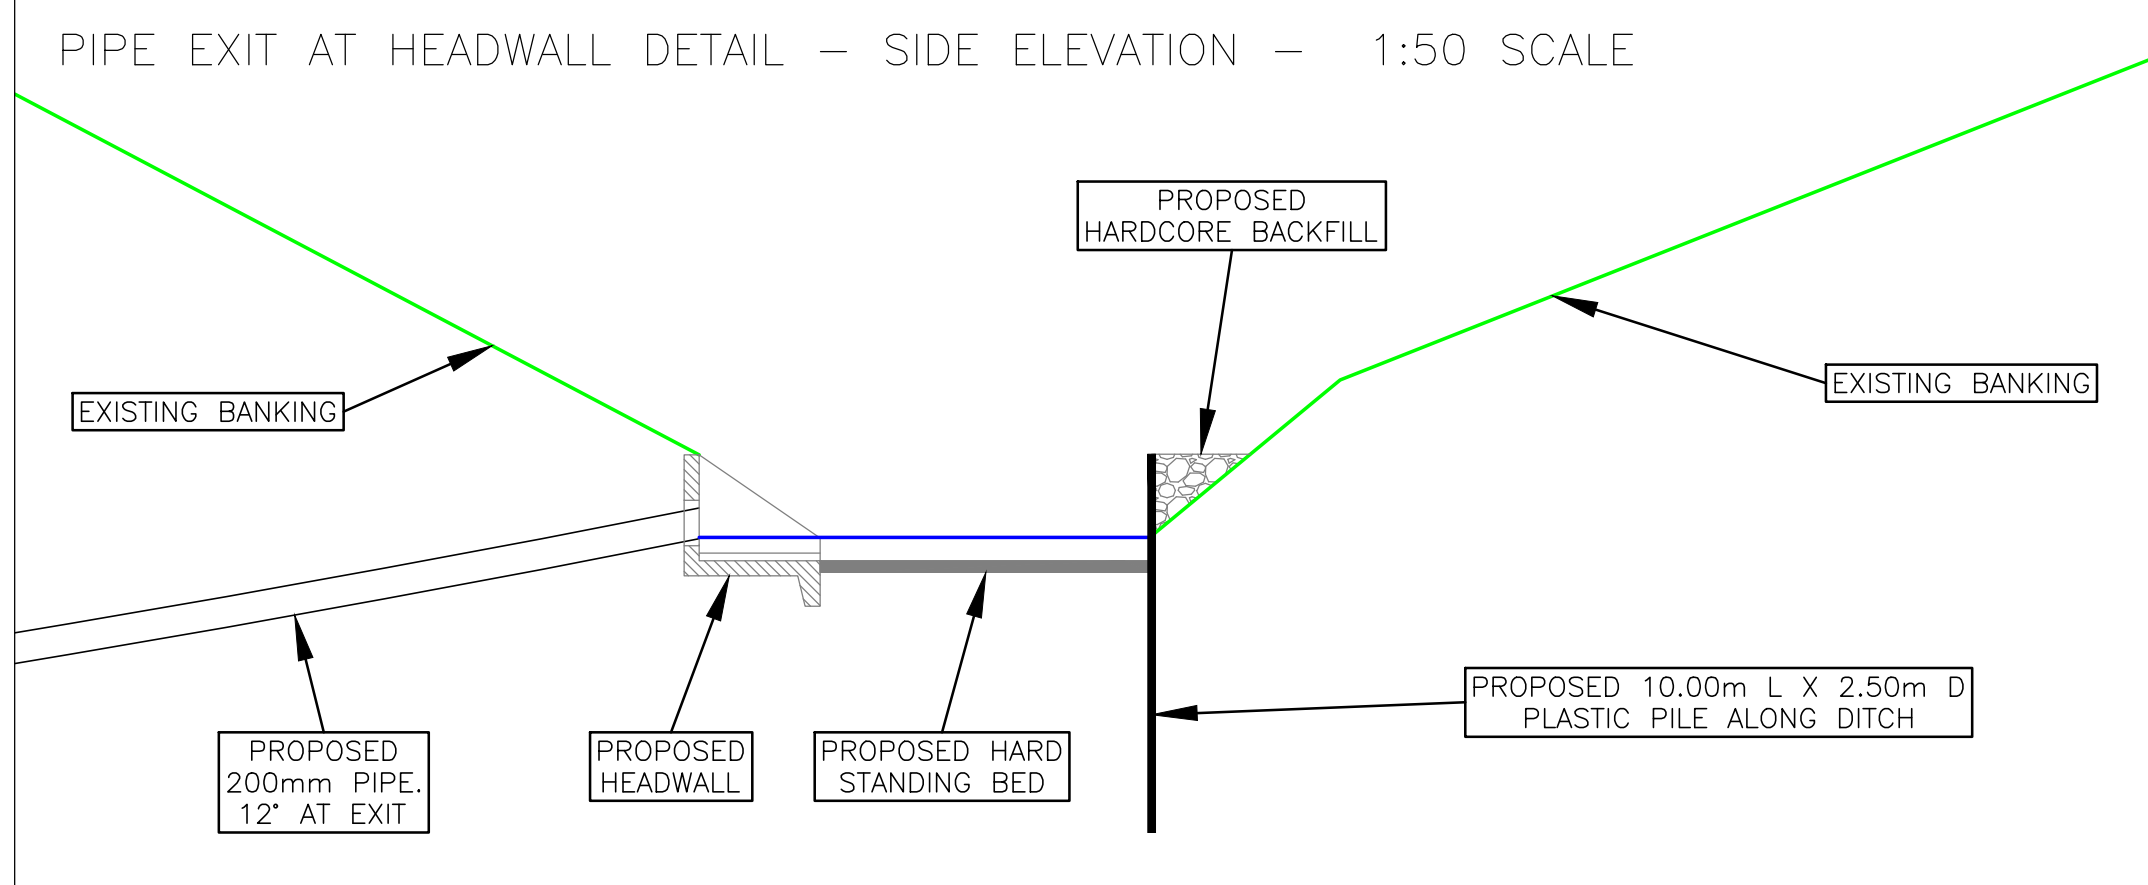


PROPOSED HDD PROFILE
ELEVATION ALONG 1-1

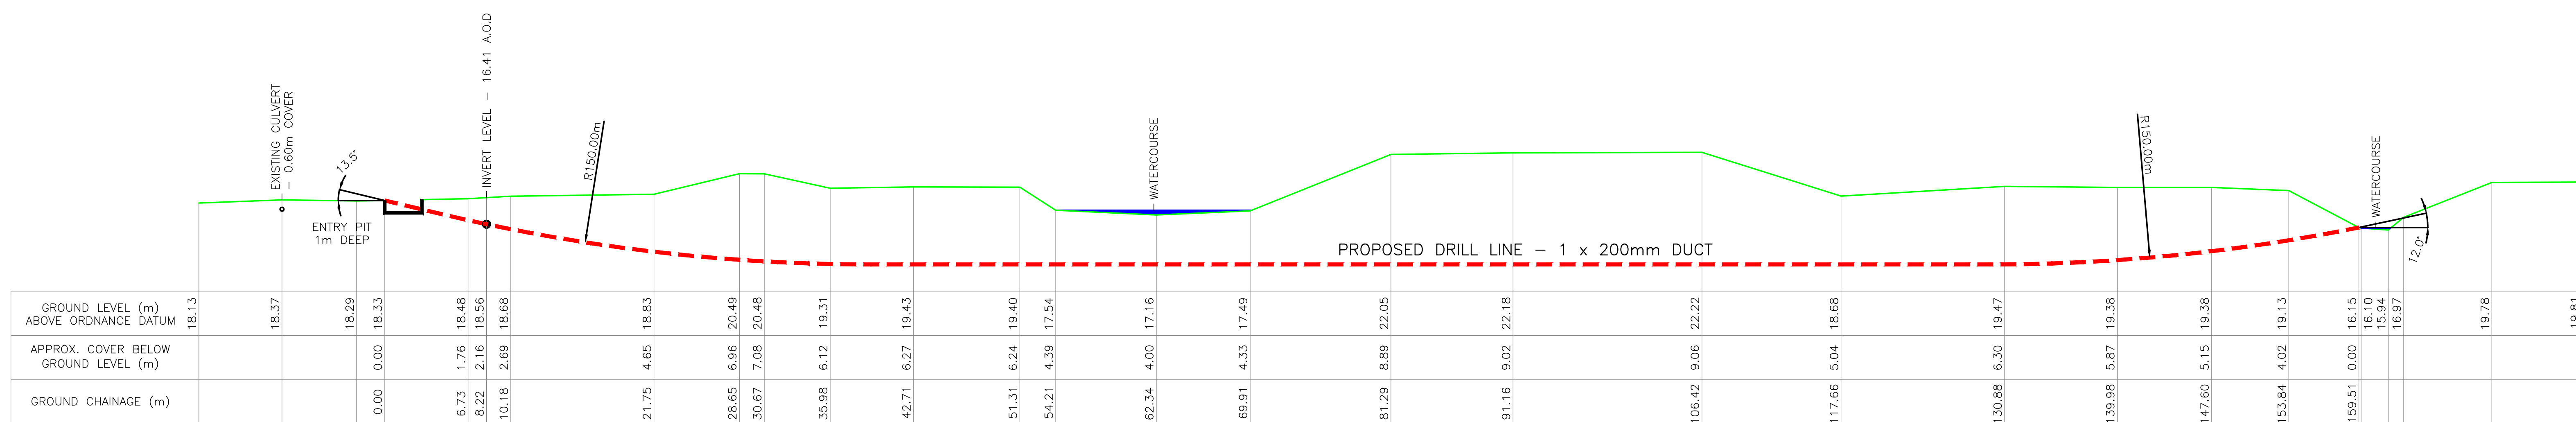

KEY

--- = HDD DUCT INSTALLATION ROUTE

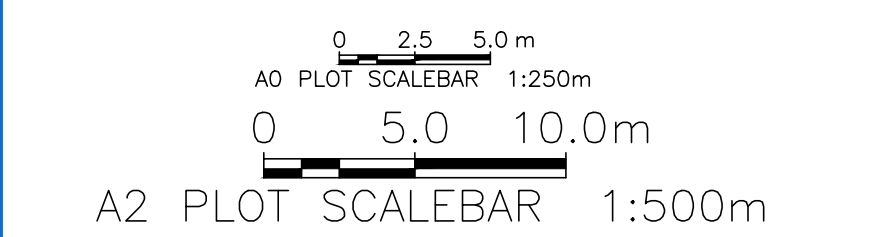

**ISSUED FOR
CONSTRUCTION**

REVISION:	D	ISSUED FOR CONSTRUCTION
DRAWN:	JAH 20.01.2020	
CHECKED:	DW 20.01.2020	
APPROVED:	DW 20.01.2020	
REVISION:	C	PENKSTOCK ADDED AT ENTRY AND HEADWALL WITH DETAIL DRAWINGS ADDED AT EXIT.
DRAWN:	JAH 20.01.2020	
CHECKED:	DW 20.01.2020	
APPROVED:	DW 20.01.2020	
REVISION:	B	GROUND CHAINAGE DIMENSIONS AMENDED. DRILL MOVED TO 4.00M DEEP BELOW WATERCOURSE AND 15.00M BENDING RADIUS IMPLEMENTED ON ENTRY AND EXIT.
DRAWN:	JAH 14.08.2019	
CHECKED:	DW 14.08.2019	
APPROVED:	MW 14.08.2019	
REVISION:	A	FIRST ISSUE
DRAWN:	JAH 08.01.2019	
CHECKED:	BAH 08.01.2019	
APPROVED:	- -	

Customer



Matrix ABC
 Limited
 As Built and Cad
 Tel: 01274 723447

Scheme / Site Name
RSPB, DEARNE VALLEY NATURE RESERVE
OLD MOOR LANE, BARNSELY, S73 0YF
Unique Ref. No.
PROPOSED HDD

Contractor Dwg.No. RSPB-DVNR-001

Customer Dwg.No. —

Approved DW	Checked DW	Designed MN/DW	Drawn JAH	Sheet of	1 1
Scale 1:250 @ A0		Drawing Size A0		Revision D	
Grid Reference AS SHOWN					

Grid Reference AS SHOWN