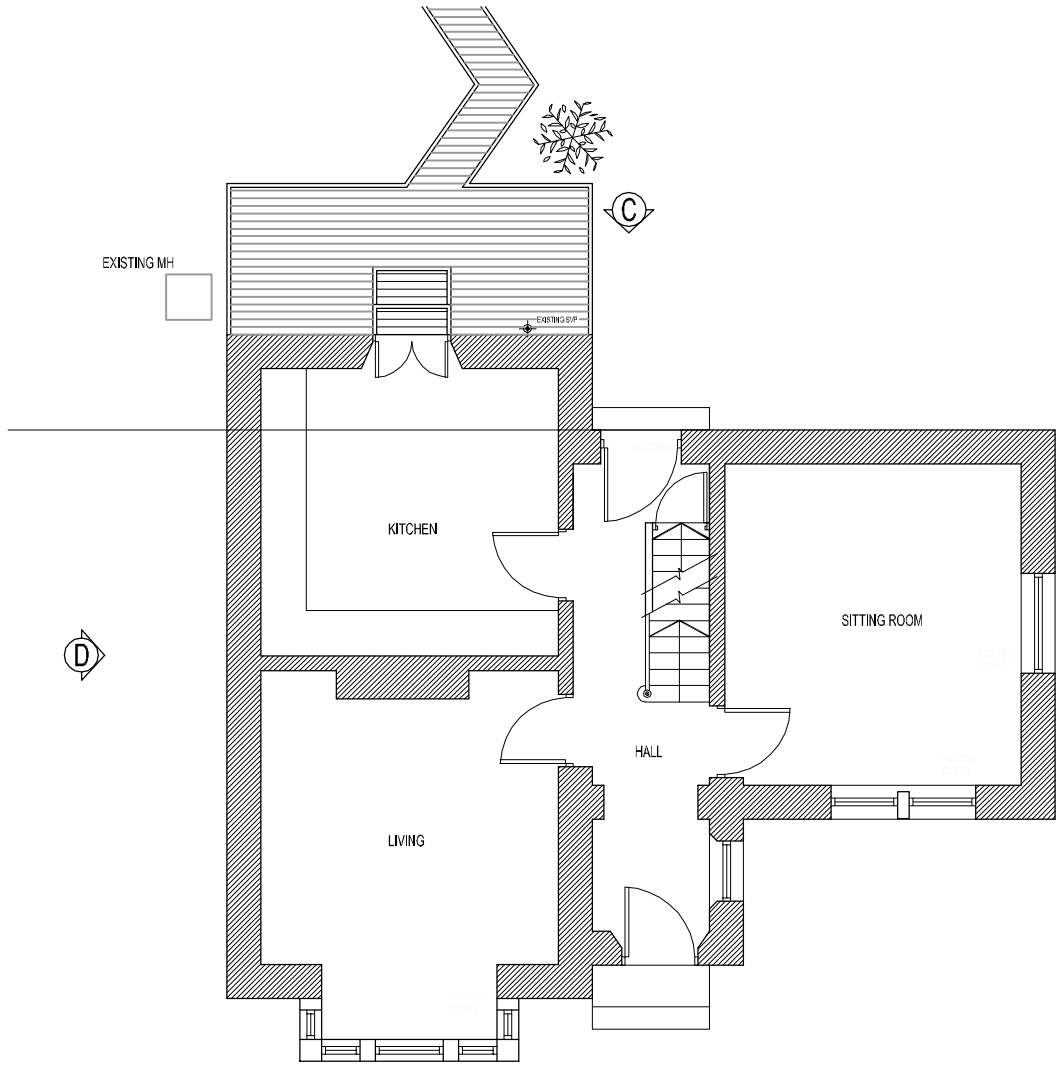

EXISTING GROUND FLOOR PLAN
SCALE 1:100

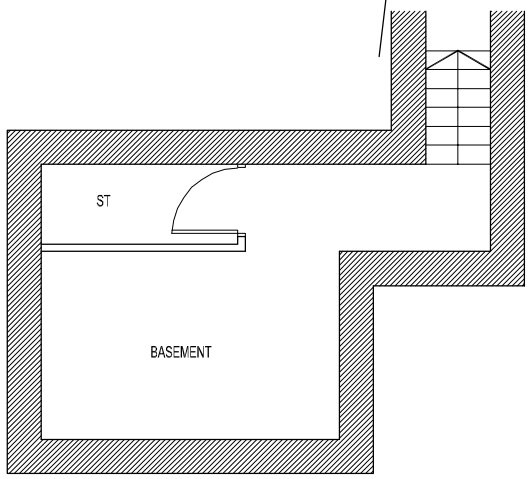

EXISTING BASEMENT FLOOR PLAN
SCALE 1:100

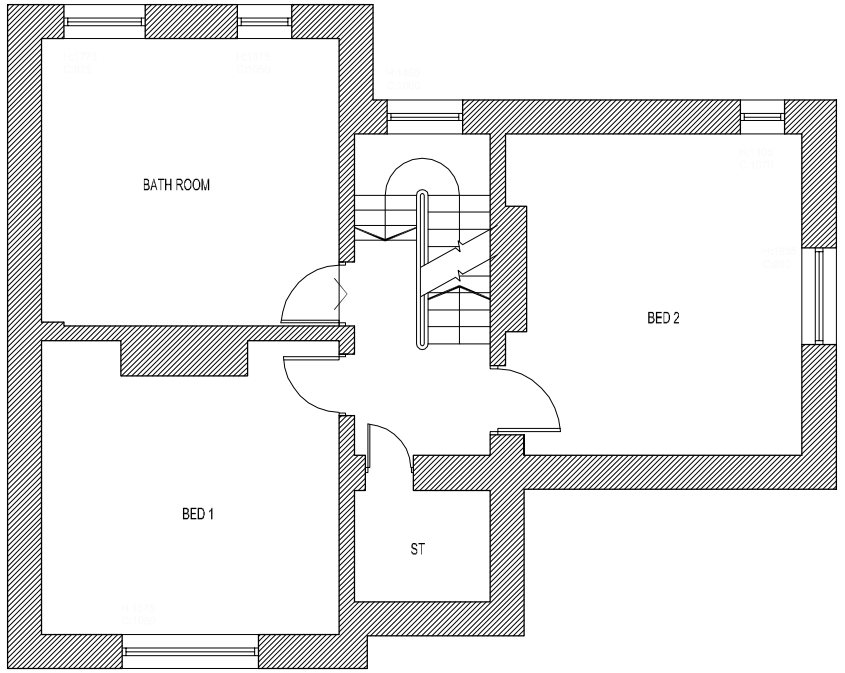

EXISTING FIRST FLOOR PLAN
SCALE 1:100

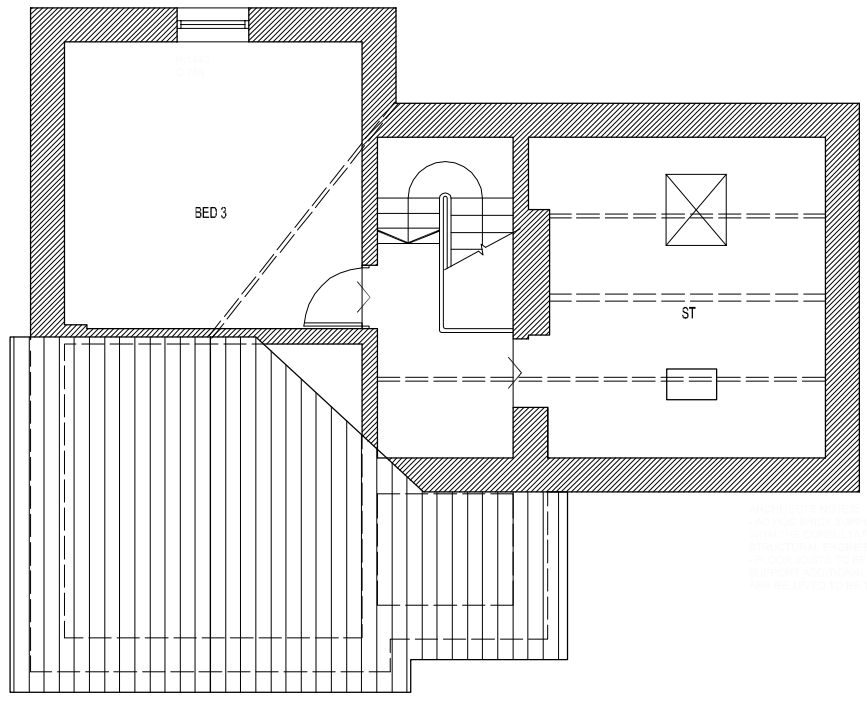

EXISTING SECOND FLOOR PLAN
SCALE 1:100

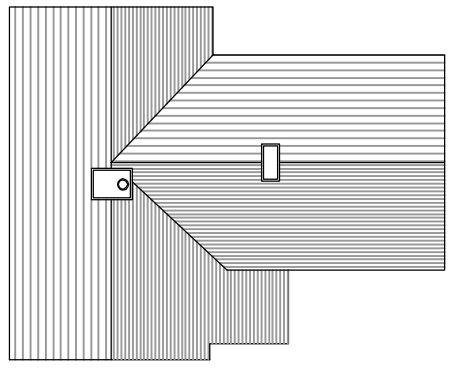

EXISTING ROOF FLOOR PLAN
SCALE 1:200

Coda Studios Ltd
Hope Works, 25 Mowbray St, Sheffield, S3 8EL
t:0870 990 3095 f: 0870 990 3096
e:information@codastudios.co.uk

DRAWN	CHECKED	DATE	SCALE	REVISION
JH	–	09/2008	1:100/1:200	-

Client	SIMON
Job	21 GRANVILLE STREET
Title	FLOOR PLANS
Dwg. No.	1583-001

© COPYRIGHT EXISTS ON THE DESIGNS AND INFORMATION SHOWN ON THIS DRAWING
The Contractor must verify all dimensions on site before making shop drawings or commencing work of any kind. No dimensions to be scaled from this drawing. Architect to be notified of any discrepancies in dimensions immediately.