




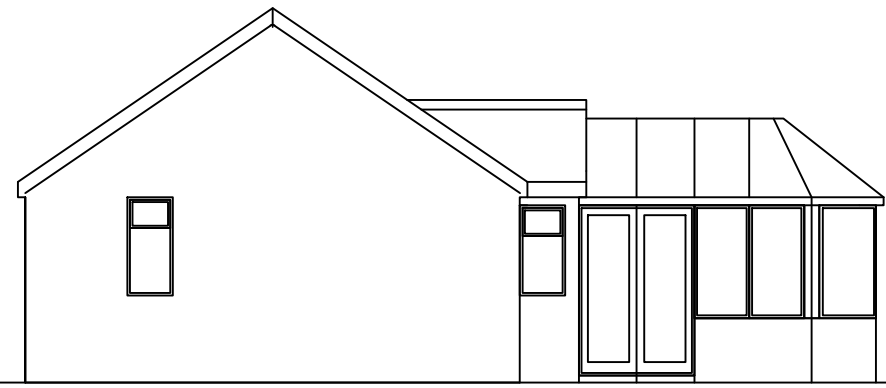


EXISTING END ELEVATION

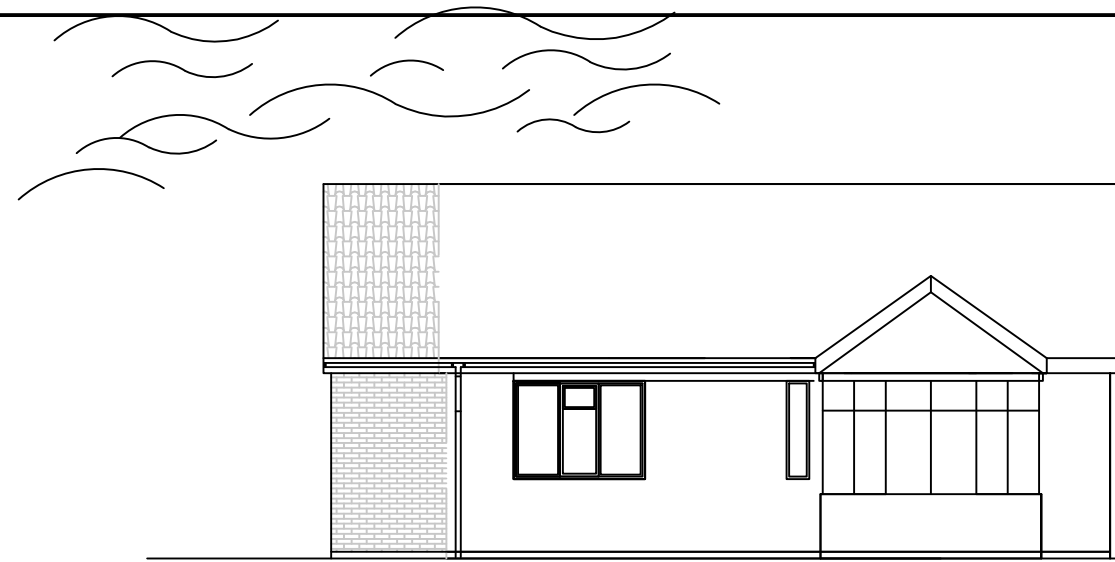


PROPOSED SIDE ELEVATION

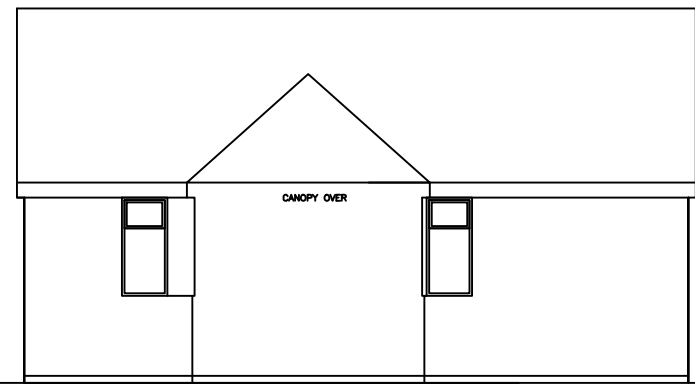


EXISTING SIDE ELEVATION

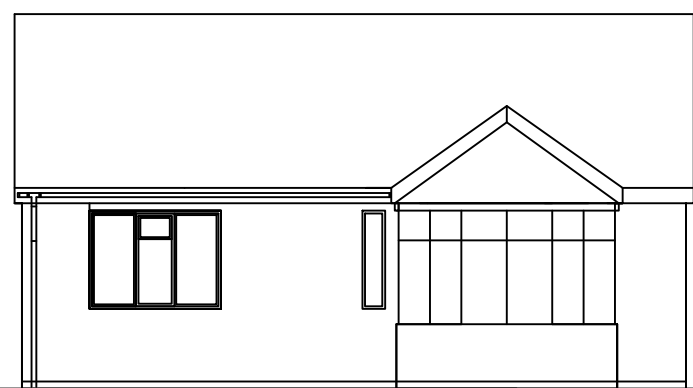




EXISTING SIDE ELEVATION

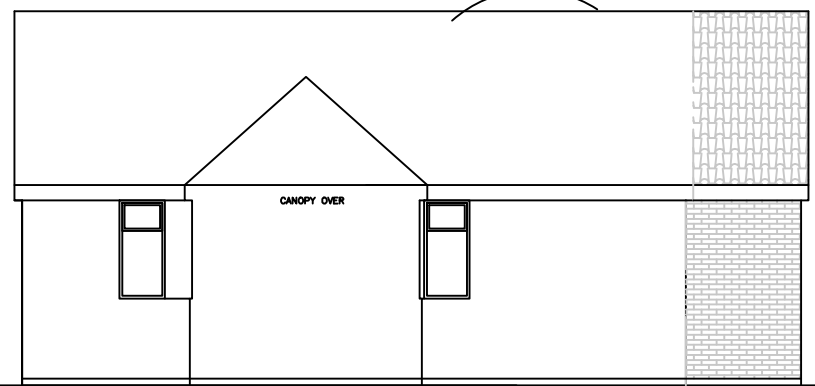

PROPOSED SIDE ELEVATION

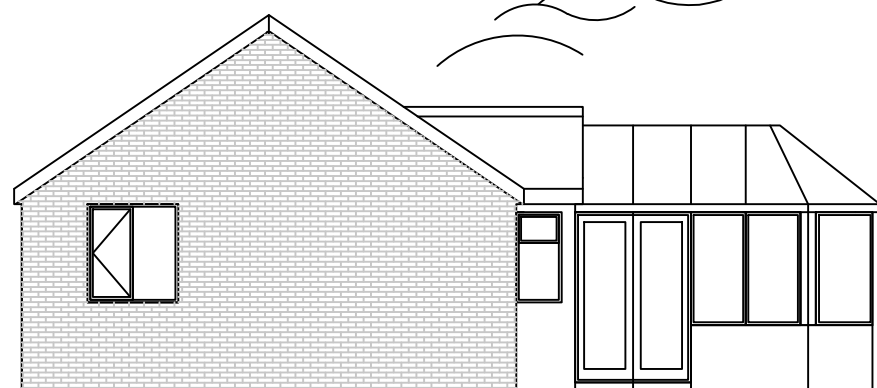

PROPOSED END ELEVATION

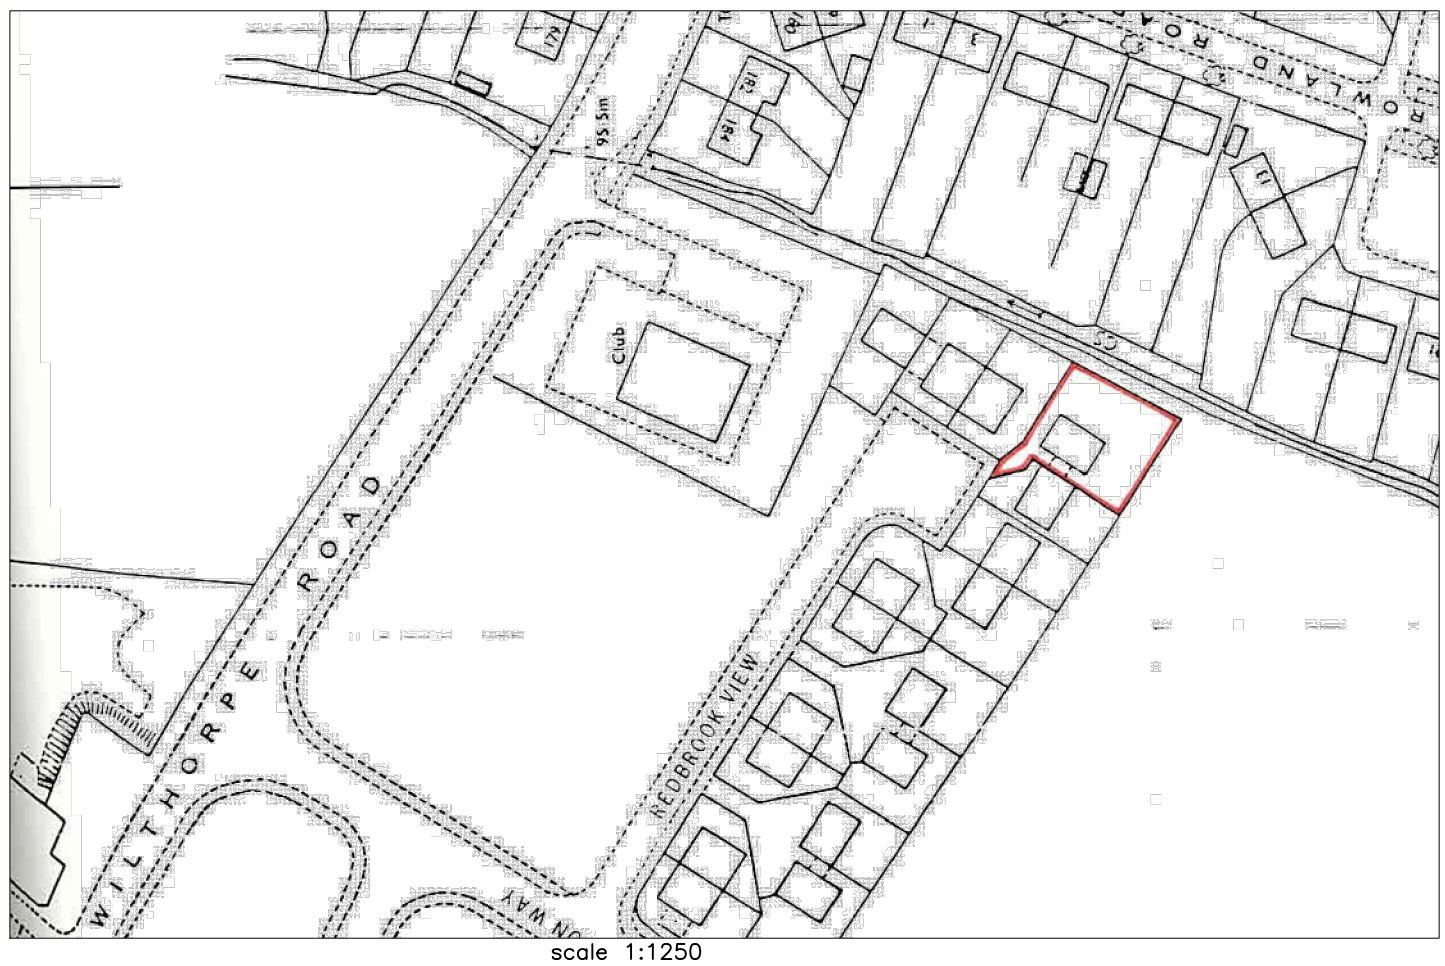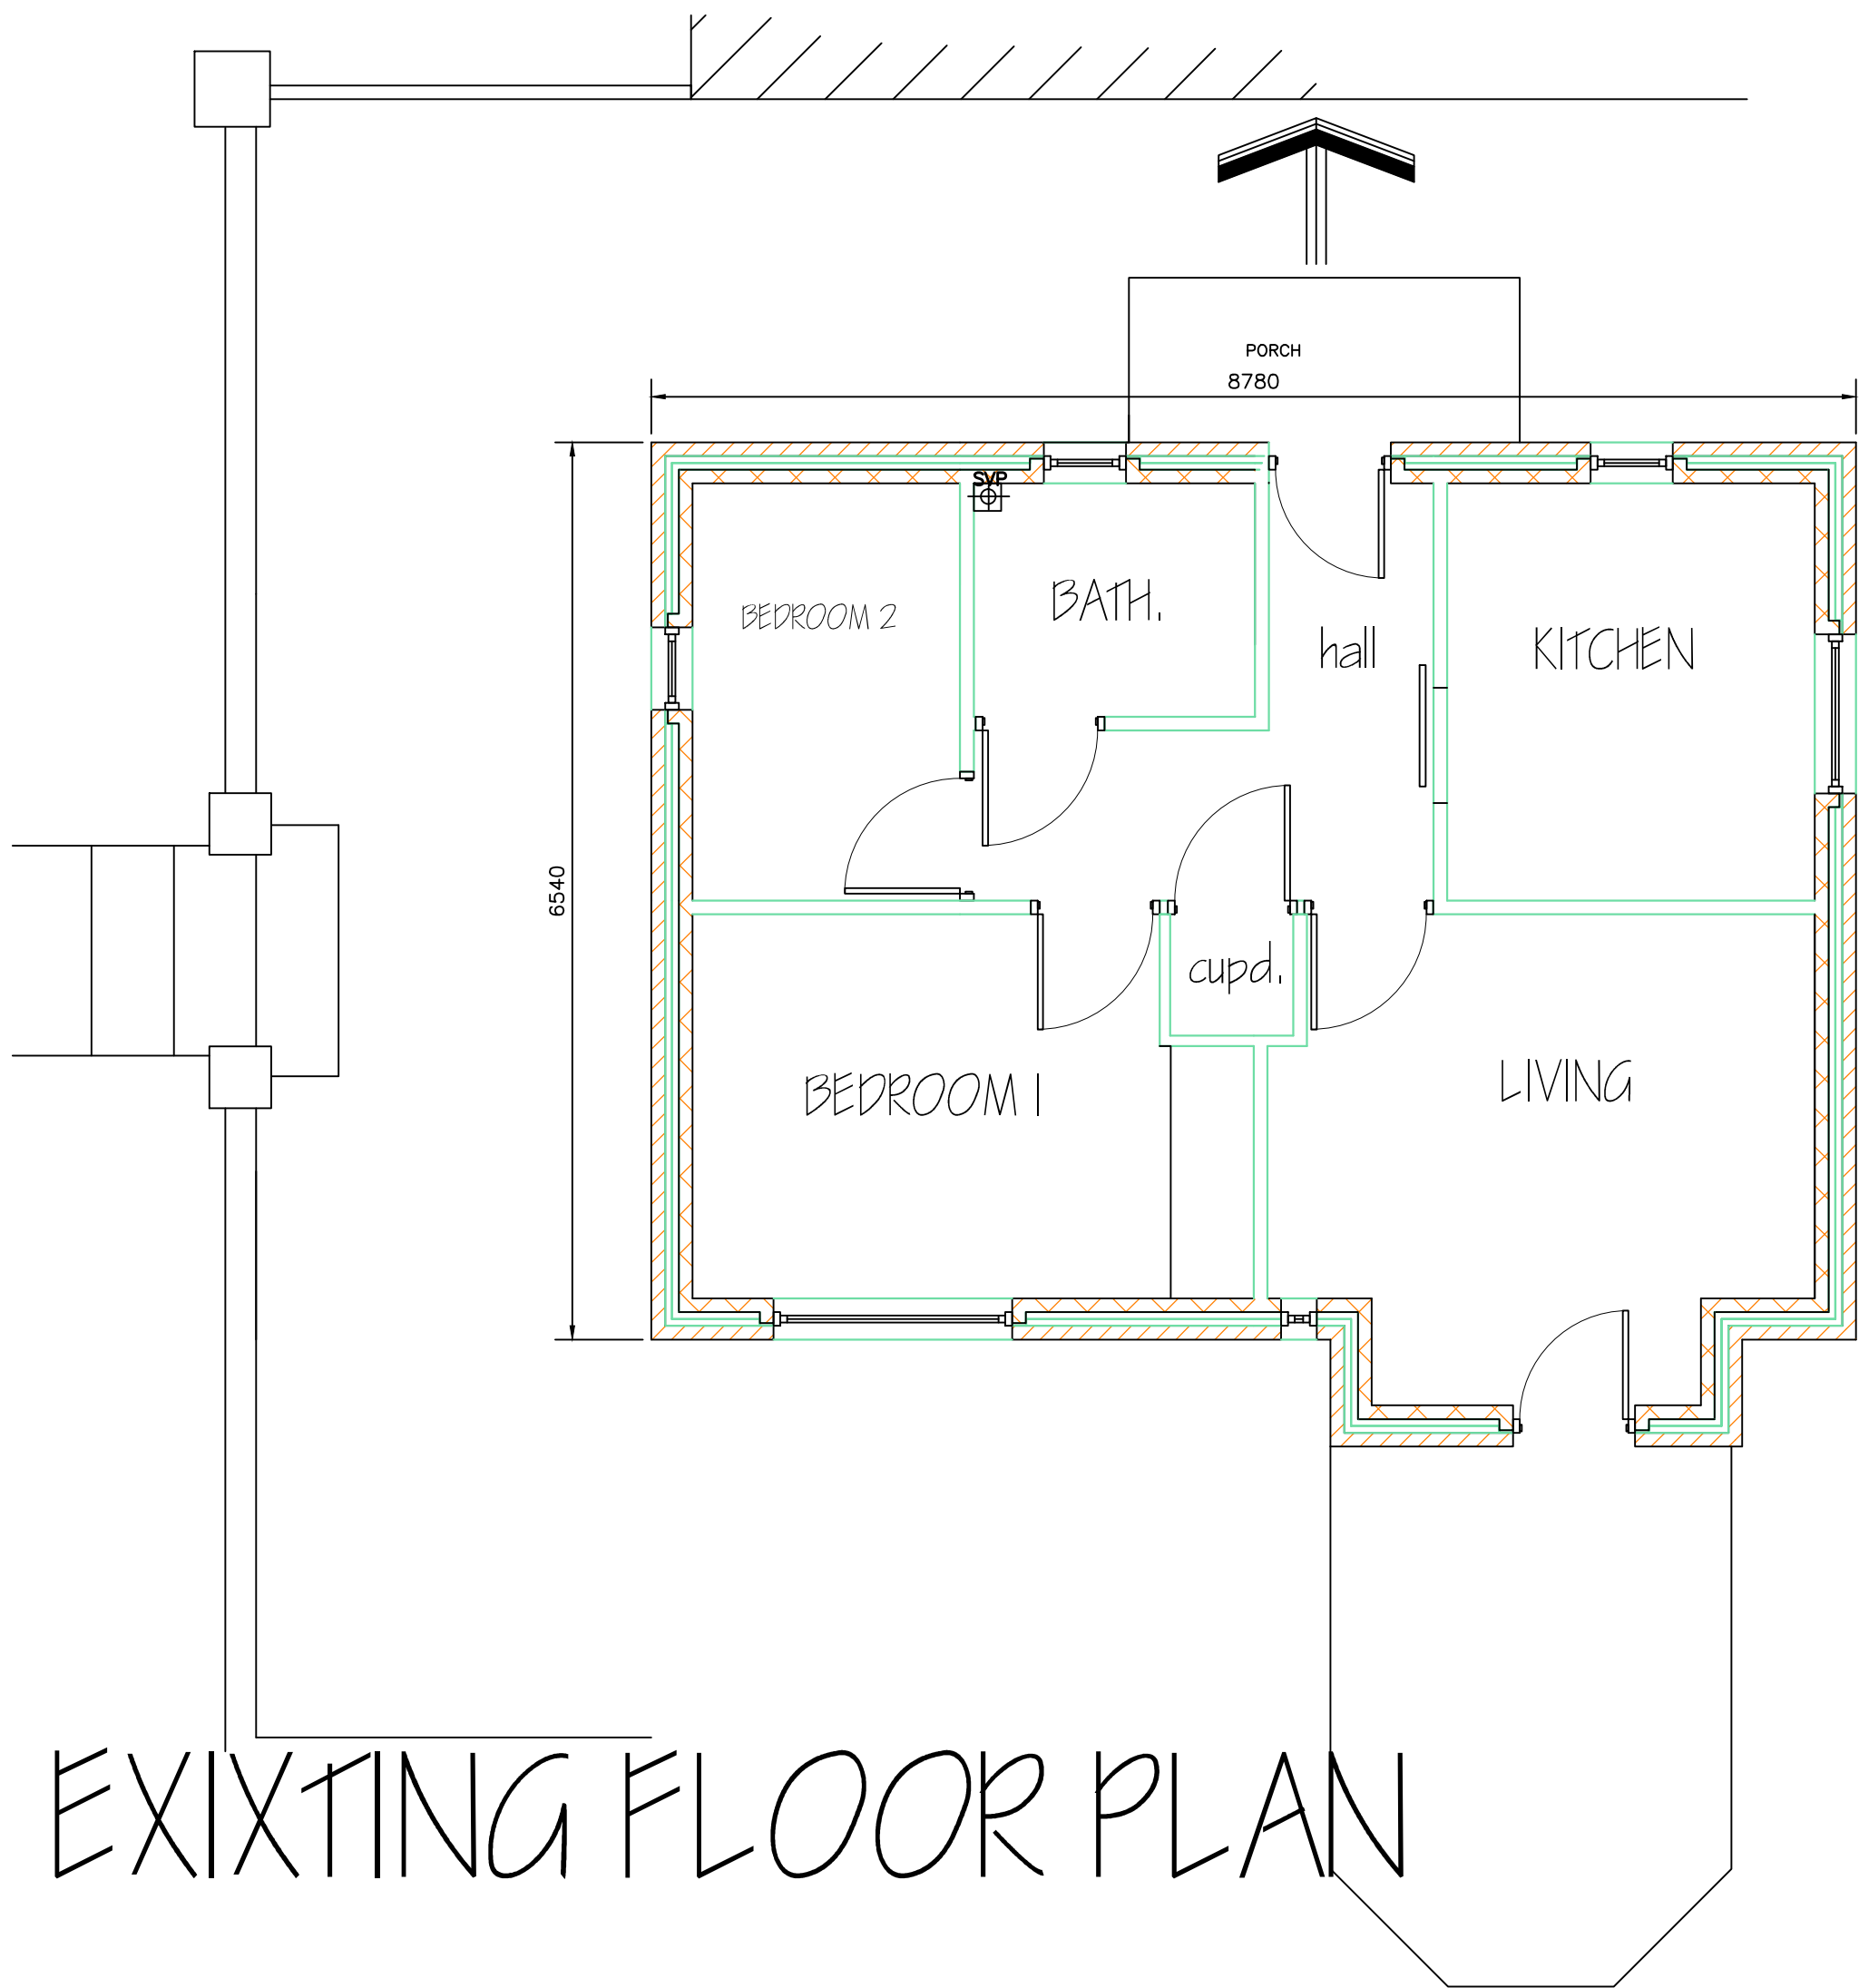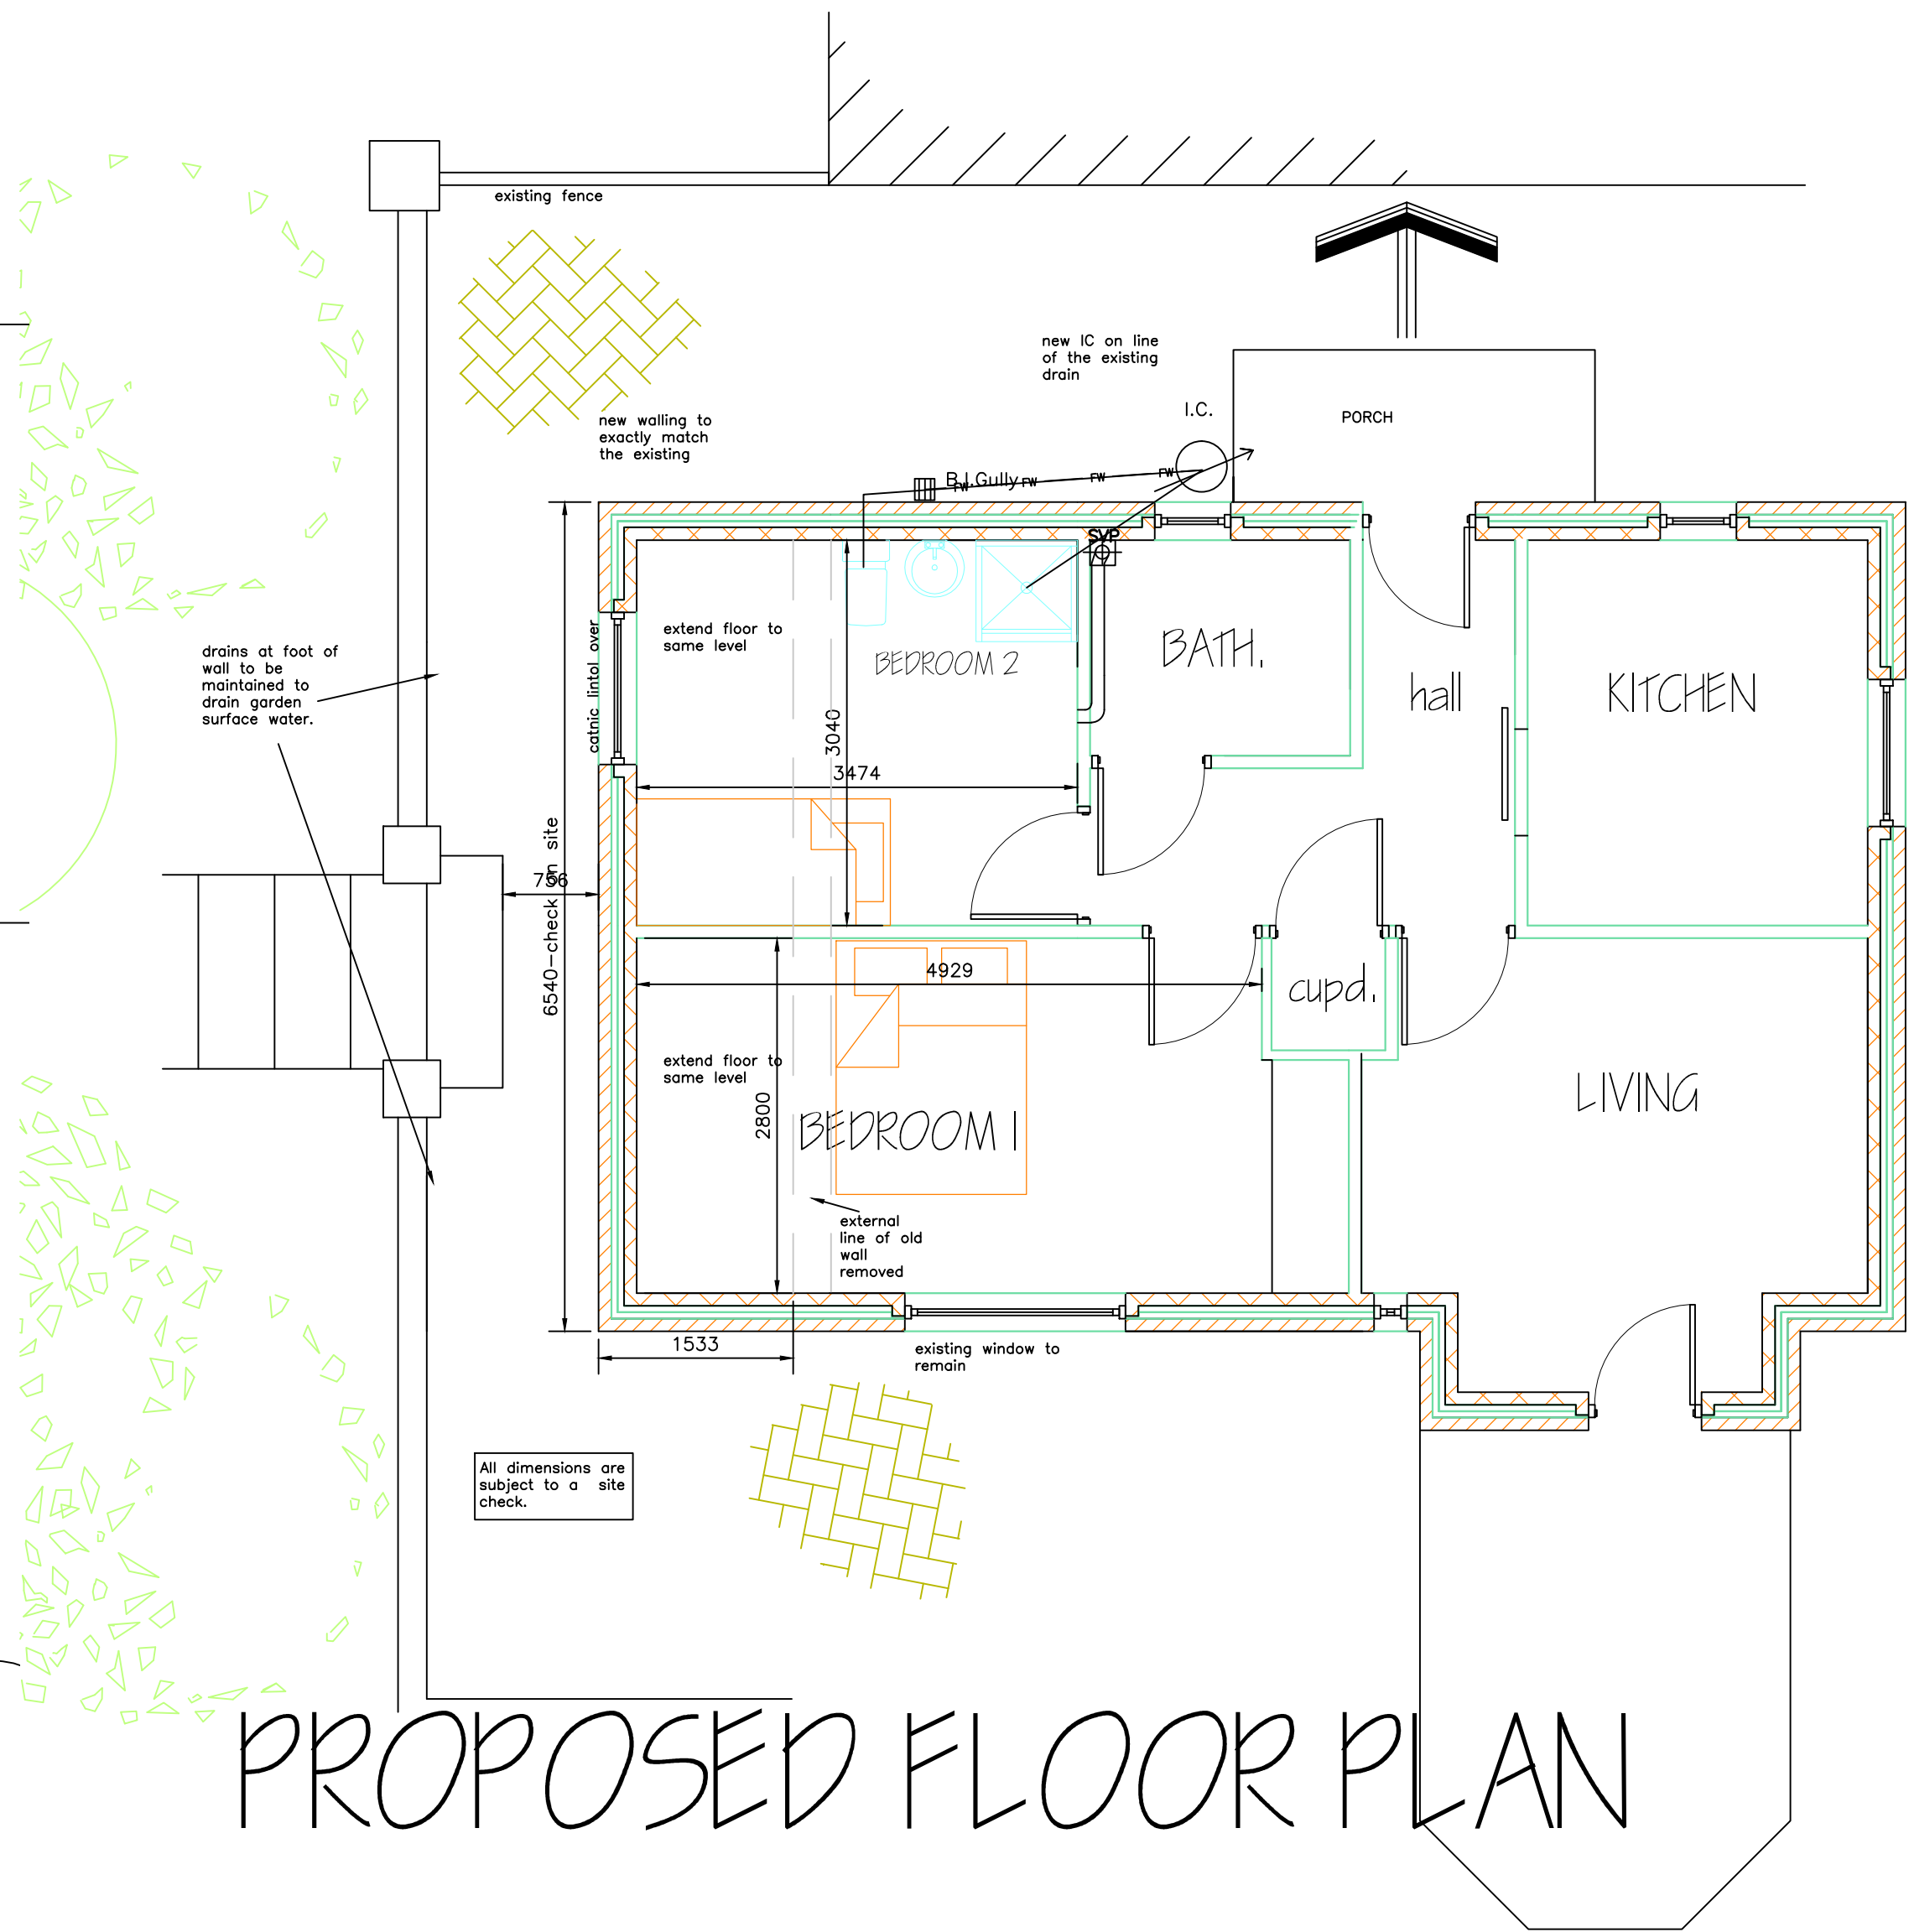

A - amended location plan added 29/09/2015

Actual depth of foundations to be determined on site.
All work to be to the satisfaction of the local authority.
All dimensions to be checked on site and any discrepancies must be notified immediately.
All dimensions are in millimetres unless otherwise stated.
Information given on this drawing is subject to local authority approval.
Do not scale this drawing.

PROJECT MANAGEMENT services

CHARTERED BUILDING CONSULTANTS

4 HUDDERSFIELD ROAD, BARNSELY, SOUTH YORKSHIRE S70 2LT
TELEPHONE (01228) 286276
FAX (01228) 731285 E-mail: info@pmsdesign.co.uk

CLIENT
Mr & Mrs D Griffiths
28 Redbrook View, Wilthorpe

PROJECT
Proposed Rear extension to provide increased bedroom space.

FILE NAME	DWG.No	SCALE	DATE	DRAWN	REV.
griffiths_01.dwg	2417/01	1:50 1:100	08/2015	JJB	A