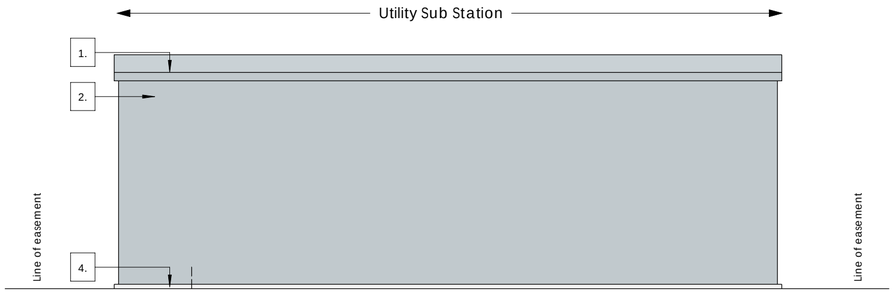

Rear Elevation

1 : 50

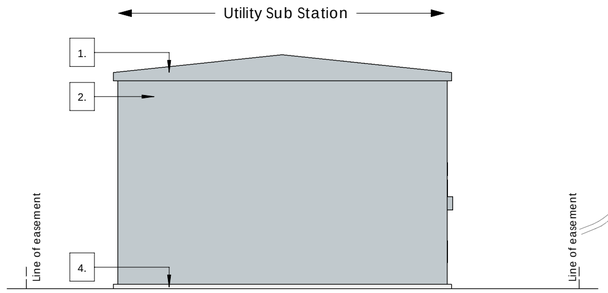

Side Elevation

1 : 50

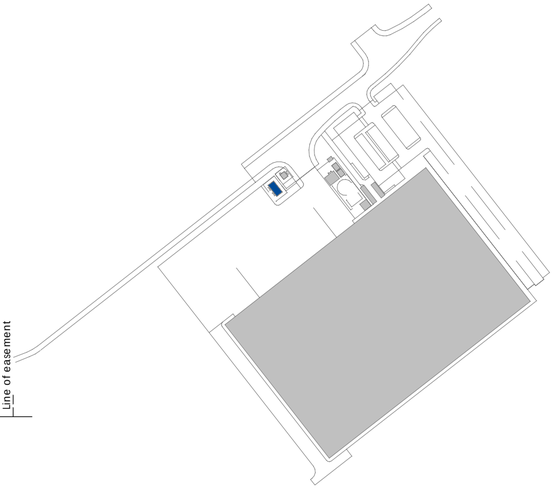

Site Key

1 : 2500

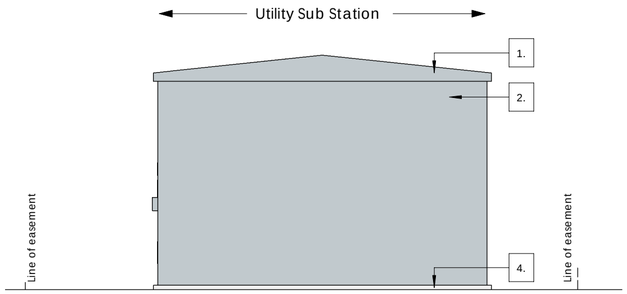

Side Elevation

1 : 50

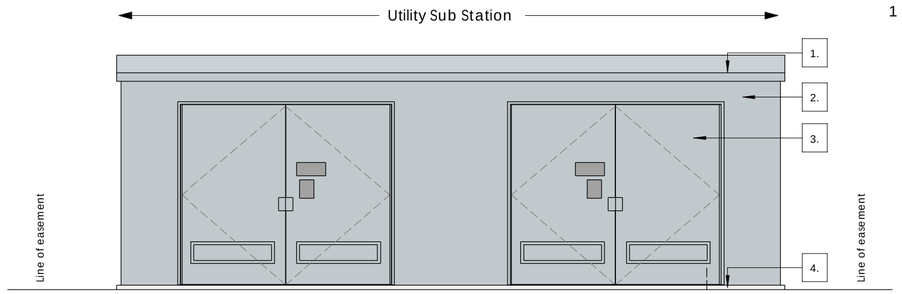

Front Elevation

1 : 50

Material Notes

1 : 1

1. Roof to be glass reinforced plastic (GRP) Colour: Window Grey (RAL 7040).
2. Walls To be glass reinforced plastic (GRP) Colour: Window Grey (RAL 7040)
3. Doors to be glass reinforced plastic (GRP) Colour: Window Grey (RAL 7040)
4. Cast in-situ concrete raft foundation subject to Engineers design

For Sub station location please refer to Site plan

0 0.5 1 2.5m

SCALE 1 : 50

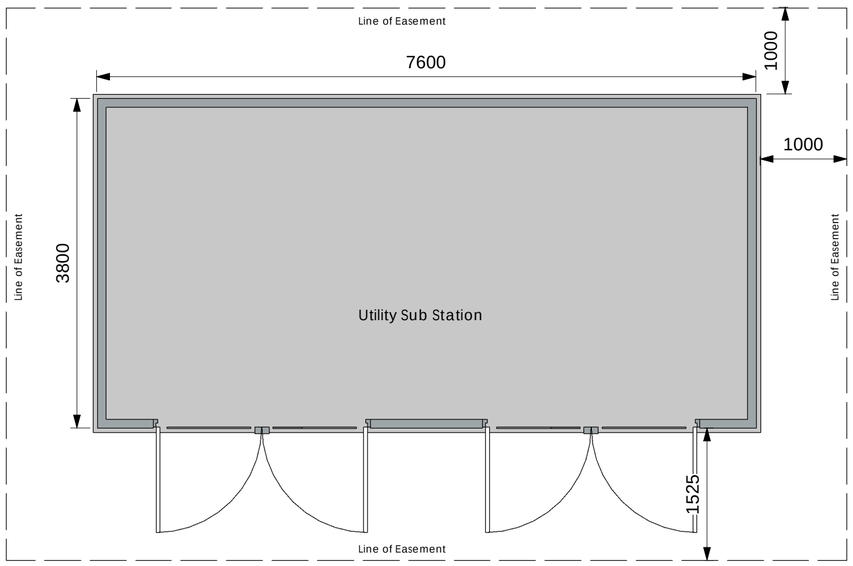

Plan

1 : 50

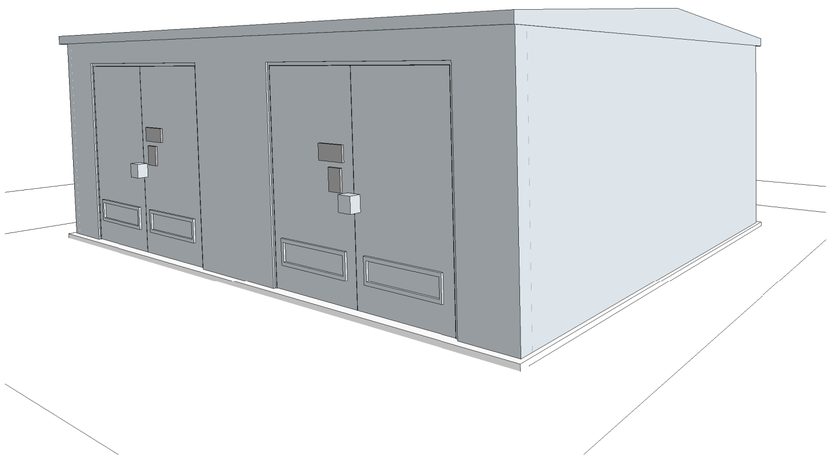

Perspective Veiw

SUB STATION

The Harris Group Ltd does not accept liability for any deviation to our drawings or specification. This Drawing is copyright and may not be reproduced in whole or part without written authority. Do not Scale from this drawing.

PLANNING DRAWING

This drawing has been prepared for submission to the relevant Local Authority as part of a Planning Application. It is not intended to assist with the pricing of any elements.

For Structural details refer to the Structural & Civil Engineers detailed design drawings & specifications.

For M&E information, refer to the M&E Engineers and sub contractor's design drawings & specifications.

For Health & Safety information, refer to the Designers Risk Assessments. This drawing is copyright and may not be reproduced in whole or part without written authority.

Drawing Revisions

Rev	Date	Description	Drawn	Chk'd By
P01	05.11.24	Updated	NBB	JMR
P02	28.11.25	Key Updated	NBB	JMR

THE HARRIS PARTNERSHIP

Architecture
Masterplanning
Interior Design

www.harrispartnership.com

Wakefield Manchester Milton Keynes Reading London Harrogate

Client

Harworth Estates Investments Limited

Harworth

Project Title

PROPOSED PLOT 7 DEVELOPMENT

Dearne Valley Parkway
Rockingham
Barnsley

Drawing Title

Sub Station

Drawn	Checked	Scale @A2	BIM status	Date
NBB	JR	As indicated	S2	11/24

Drawing Status	Rev.	THP Project No
PLANNING	P02	12006-5

Project No.	Originator	Volume	Level	Type	Role	Number
12006-5	-THP	- XX	- XX	- DR	- A	-1034