




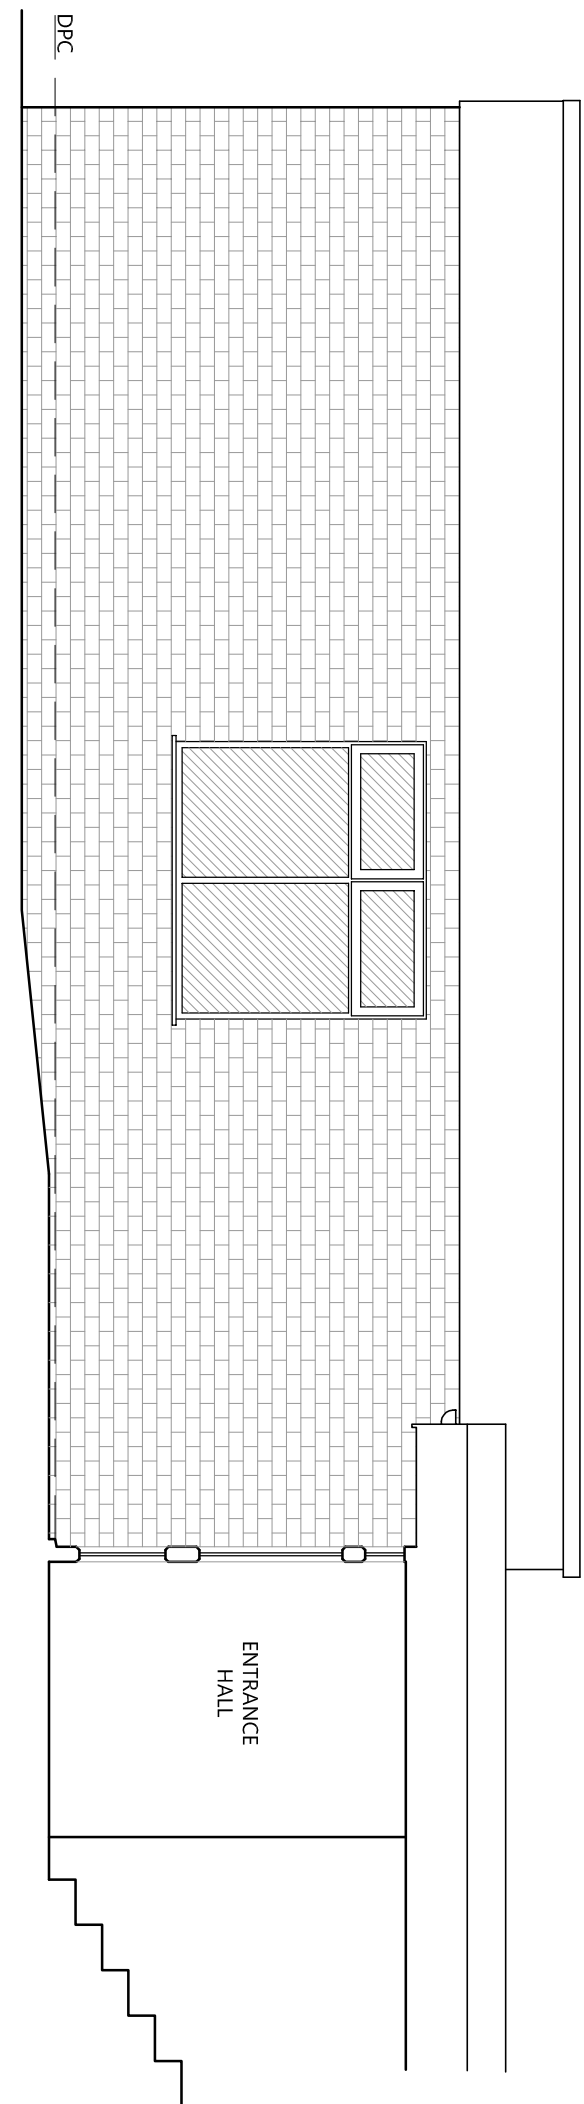

ELEVATION A

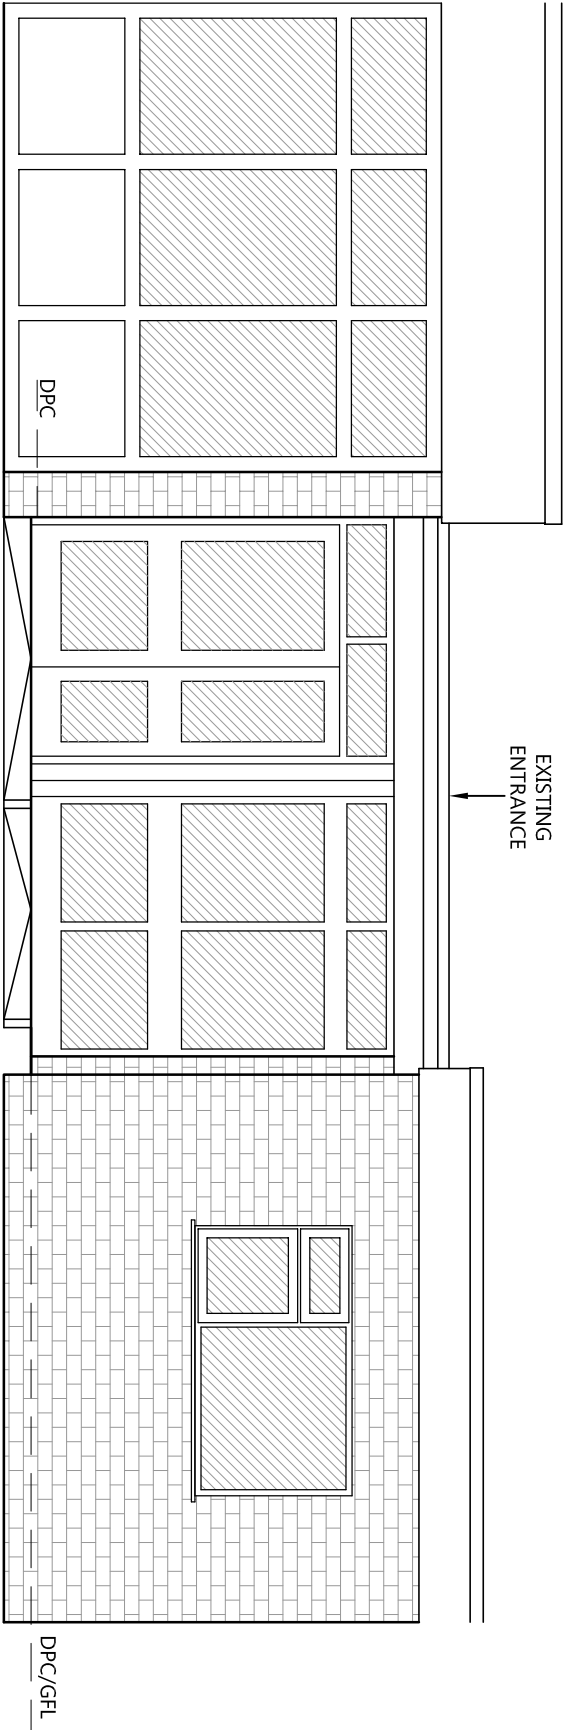

ELEVATION B

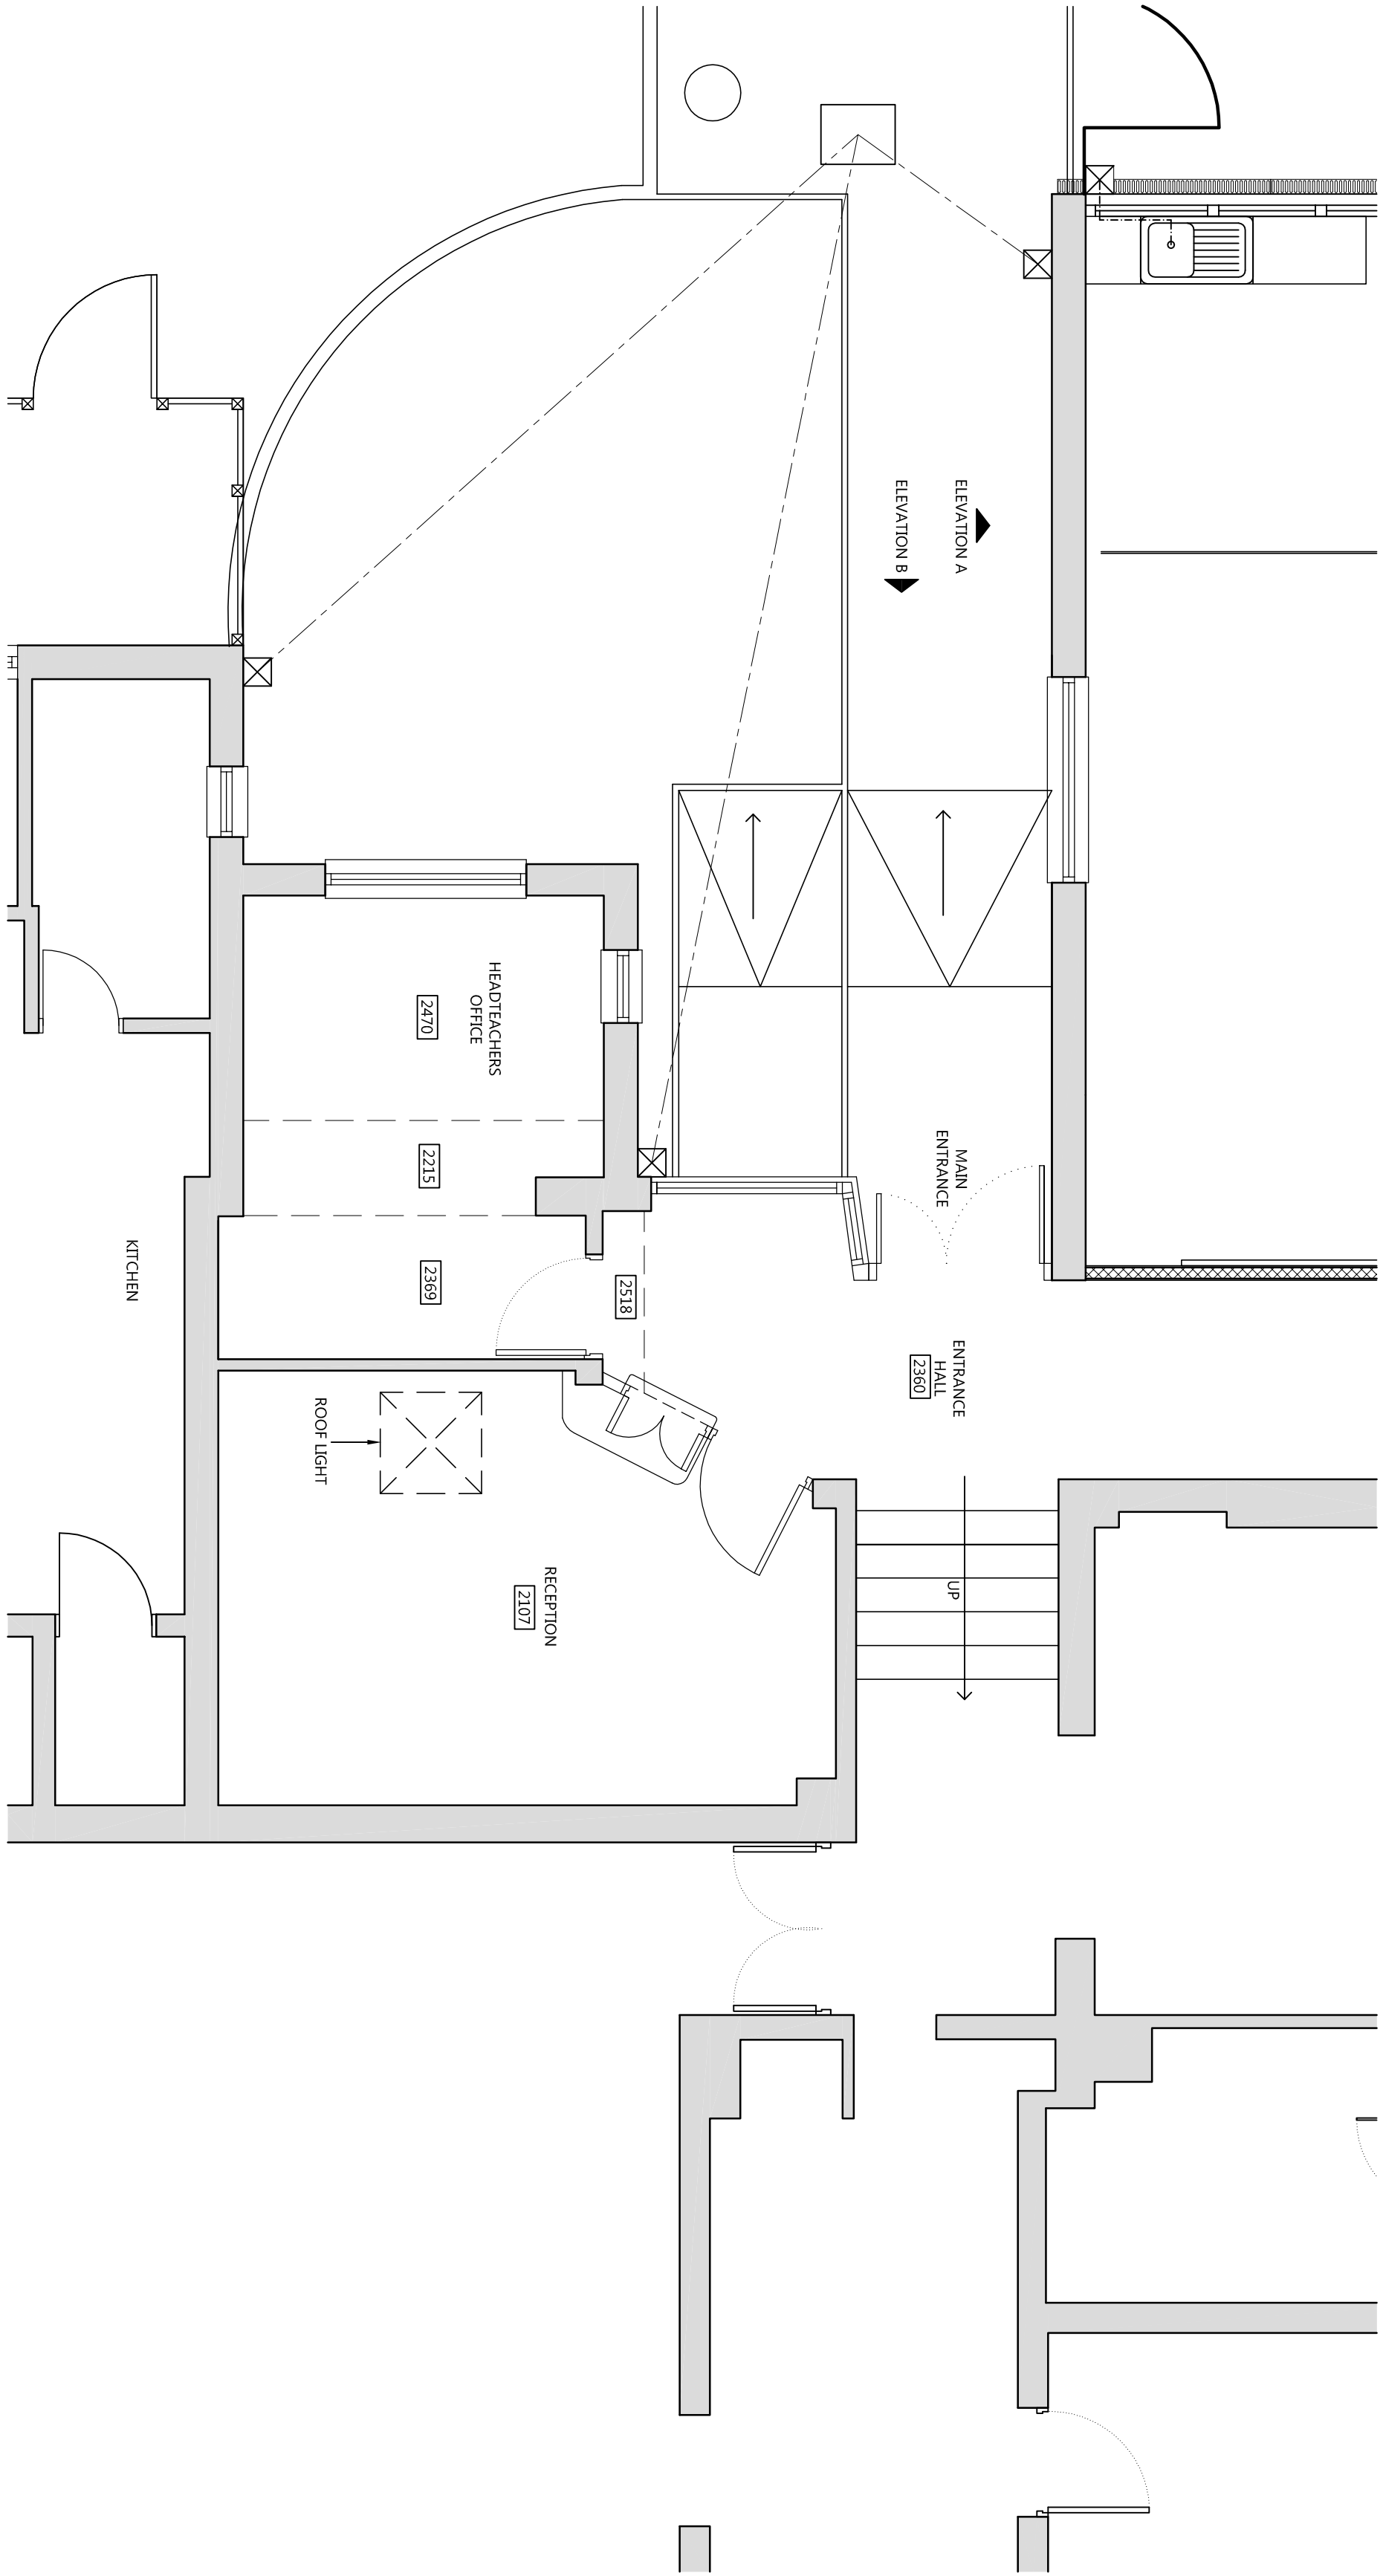

MAIN ENTRANCE SURVEY PLAN @ 1:50

Notes:		Project / Client:		Drawing Title:		Scale:		Date:	
		NEW SECURE LOBBY TO SACRED HEART CATHOLIC PRIMARY SCHOOL LOCKWOOD ROAD, GOLDTHORPE		SURVEY PLAN AND ELEVATIONS		1:100 & 1:50		OCTOBER 2013	
						Drawn By:		Checked By:	
						DIT/BLS		AH	
						Drawing No:		Sheet Size:	
						13/092/01		A1	
Ref:		Revision:		Initial:					
Date:									