



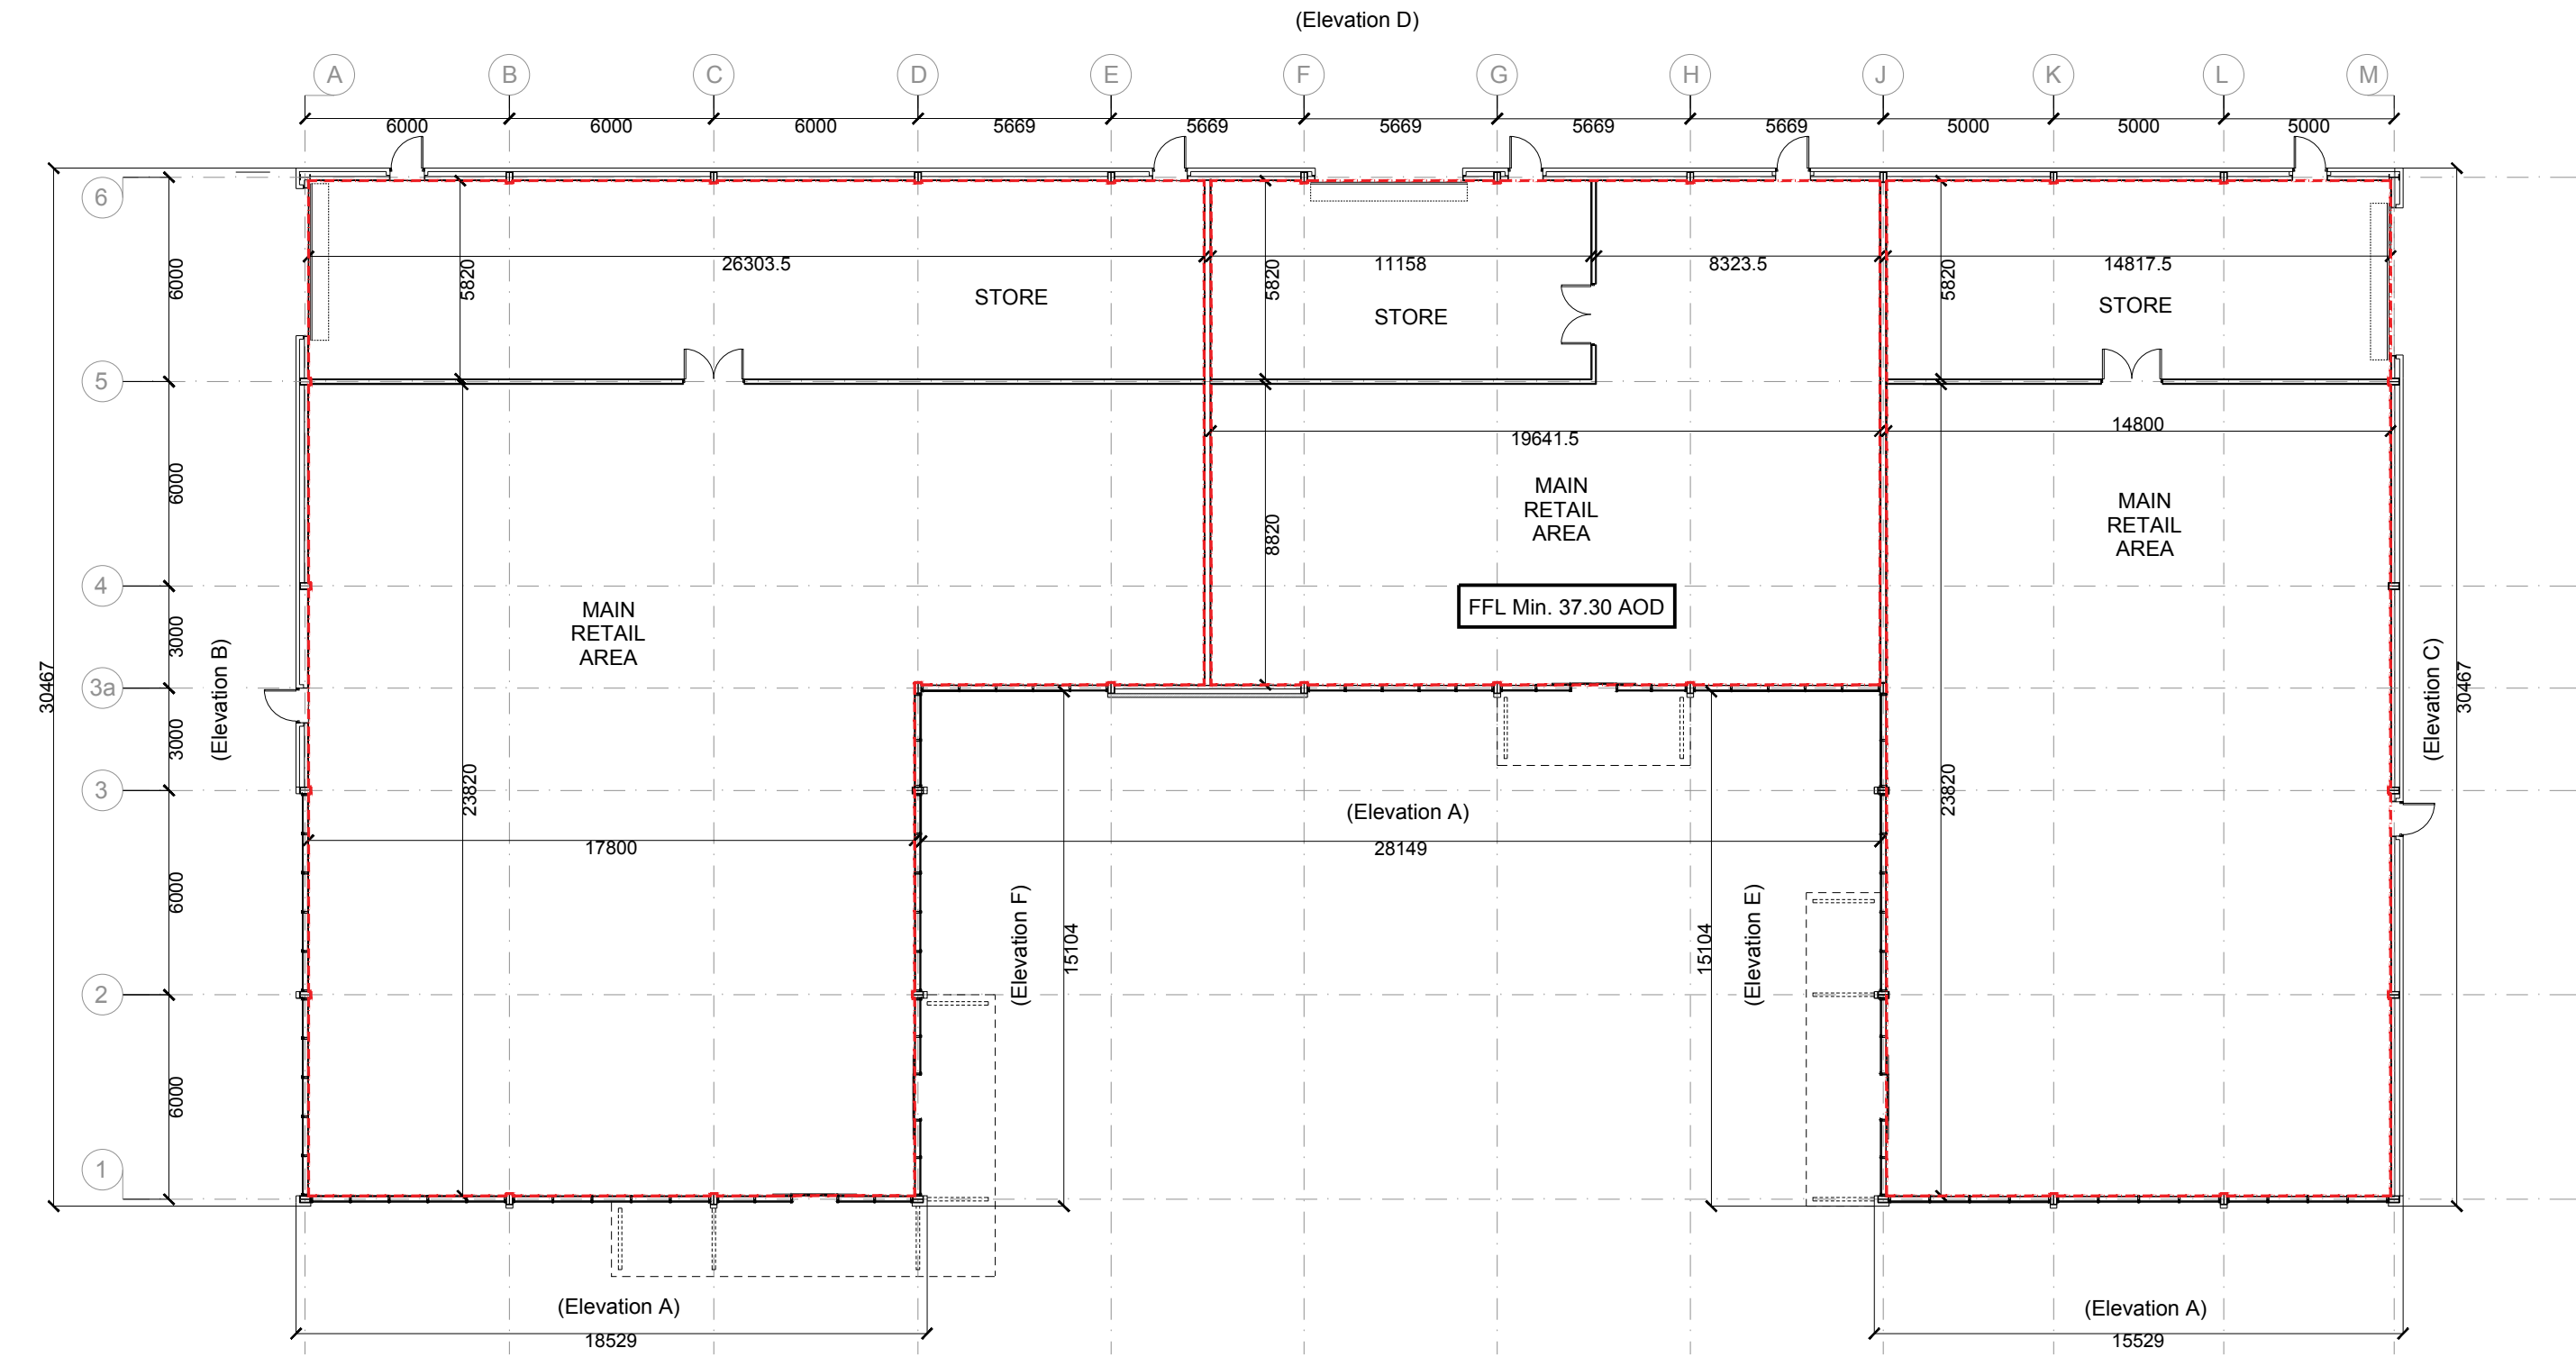

1:200

MICHAEL HYDE AND ASSOCIATES LIMITED
chartered architects

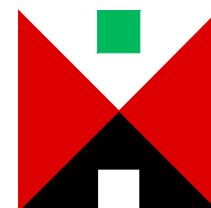

MANCHESTER ■ SHEFFIELD ■

51 BARTON ARCADE
DEANSGATE
MANCHESTER M3 2BJ
TEL 0161 834 1018
FAX 0161 834 4798
Manchester@MHA
architects.com

ABBAY HOUSE
11 LEOPOLD STREET
SHEFFIELD S1 2GY
TEL 0114 2727123
FAX 0114 2753043
Sheffield@MHA
architects.com

C	11.05.16	General layout updated.	JC	CY
B	27.04.16	General layout updated following ongoing discussion with the LPA.	CY	CY
A	09.01.15	Amendments made to alter the layout for Unit 03 size revised positioning	AD	AD

REV DATE DESCRIPTION

DRN CHK

PROJECT TITLE ALDHAM BRIDGE, WOMBWELL LANE BARNSELY			
DRAWING TITLE PROPOSED PLAN			
DRAWING PURPOSE PRELIMINARY			
DRAWN / CHECKED JJ / AD		DATE MAR 2014	SCALE 1:200 @ A3
JOB No 3RI1	DRAWING No 3RI1-0-200	STATUS S2	REVISION C