
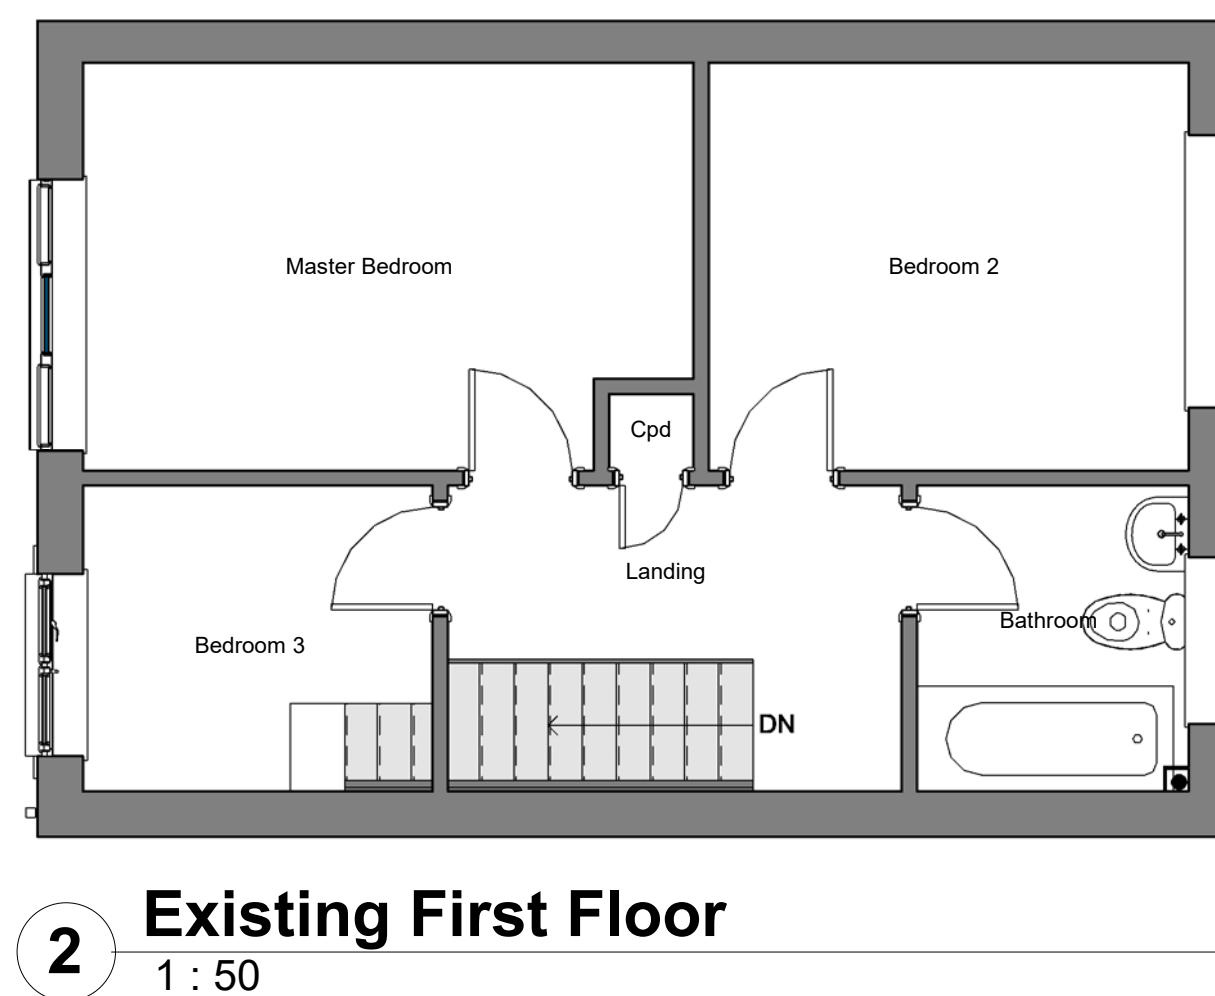
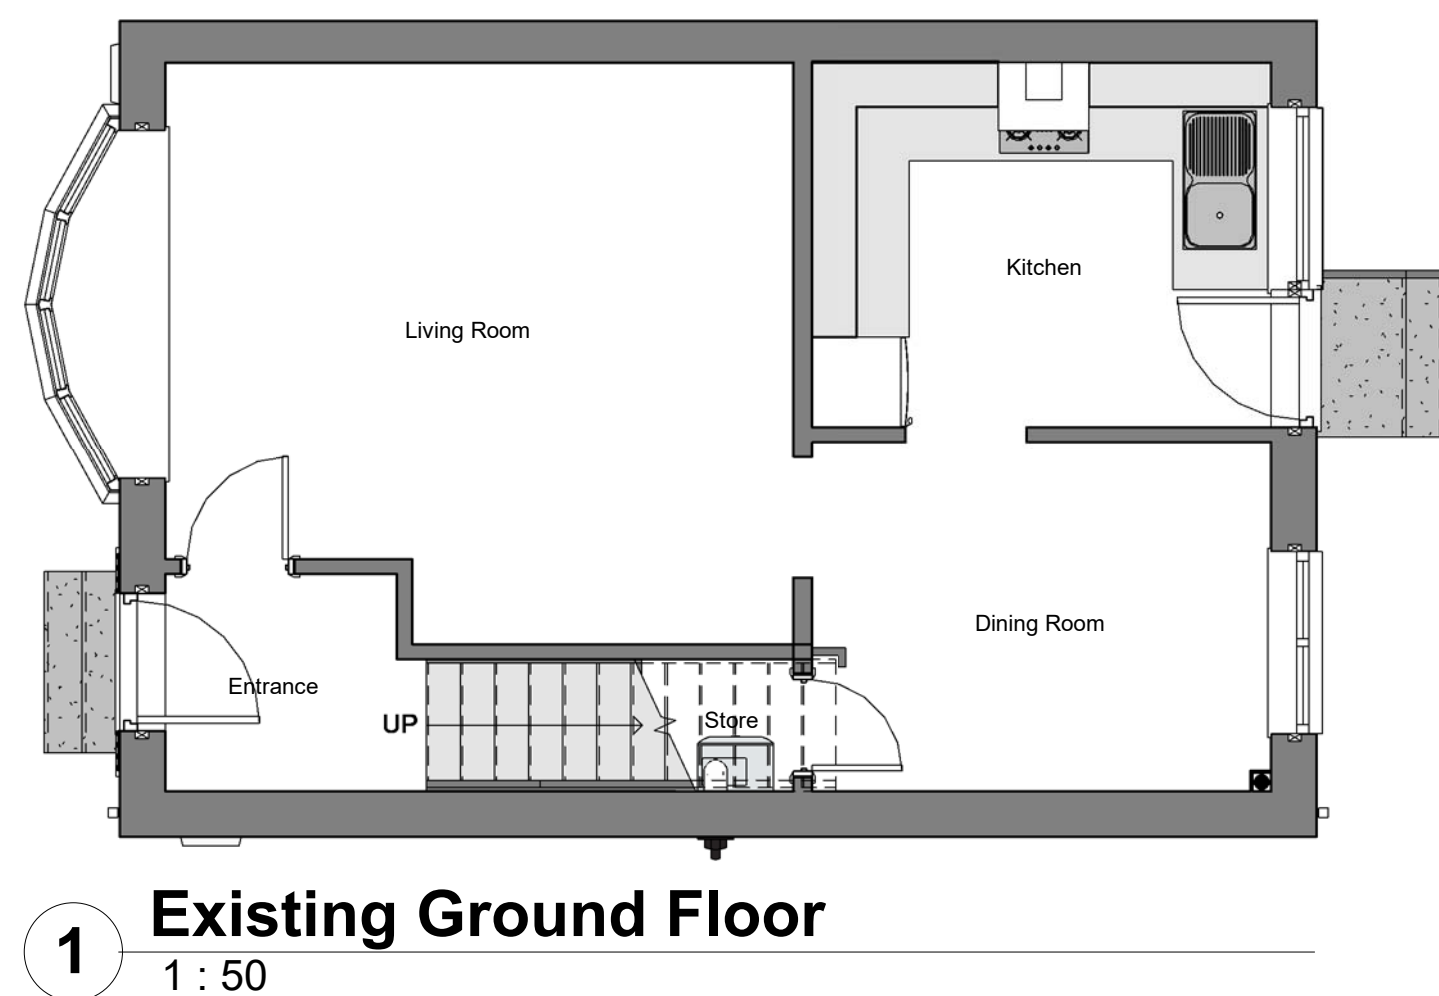
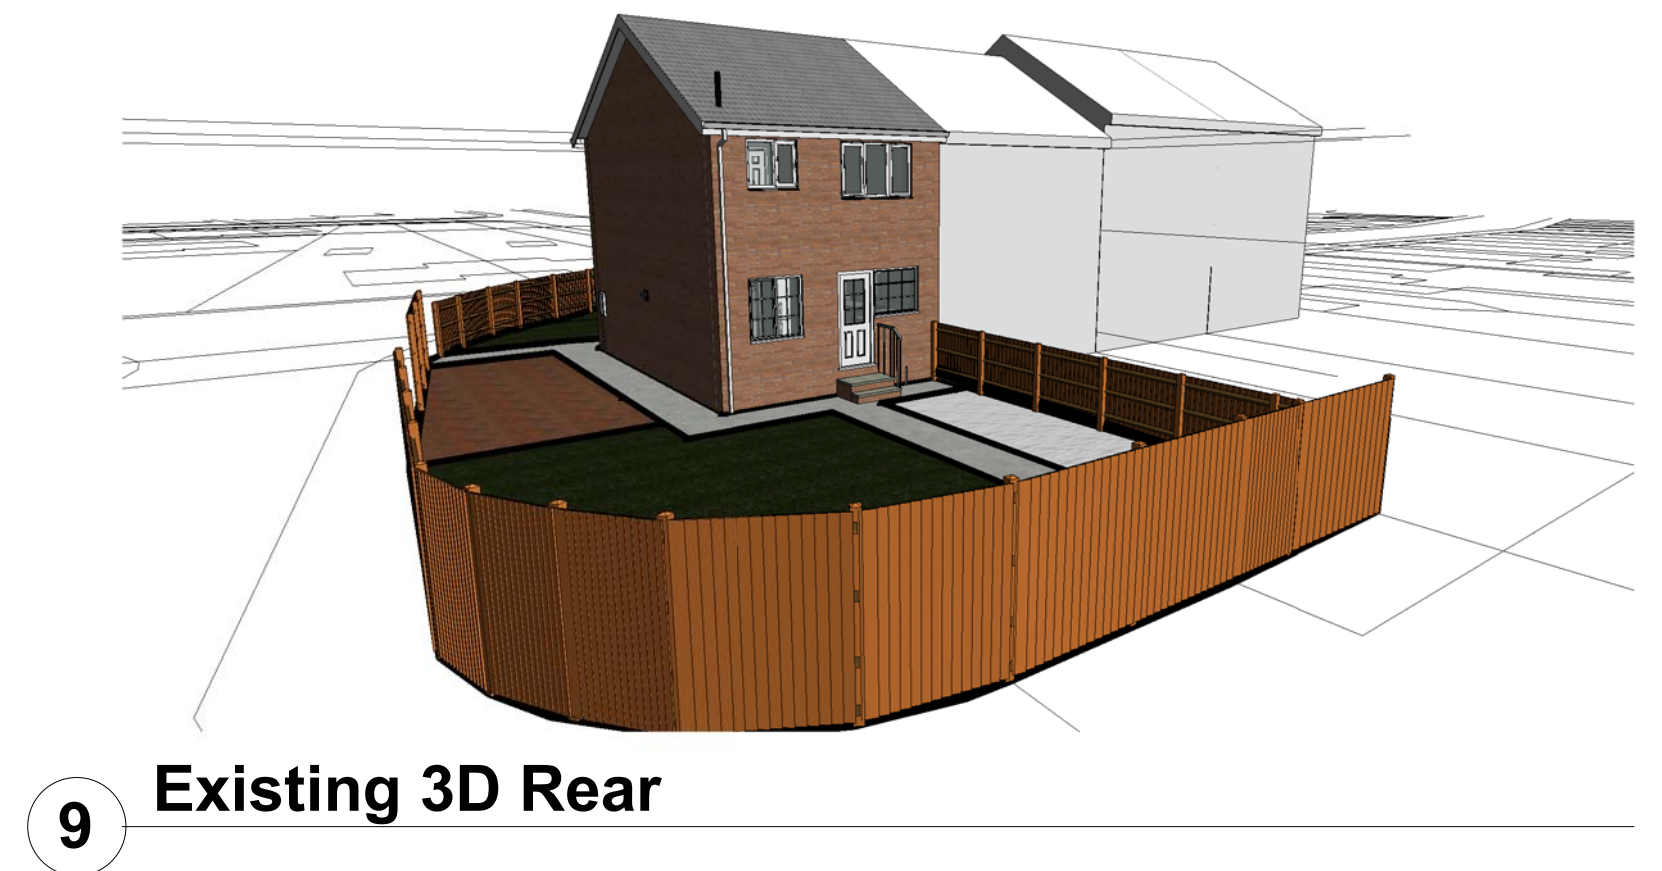
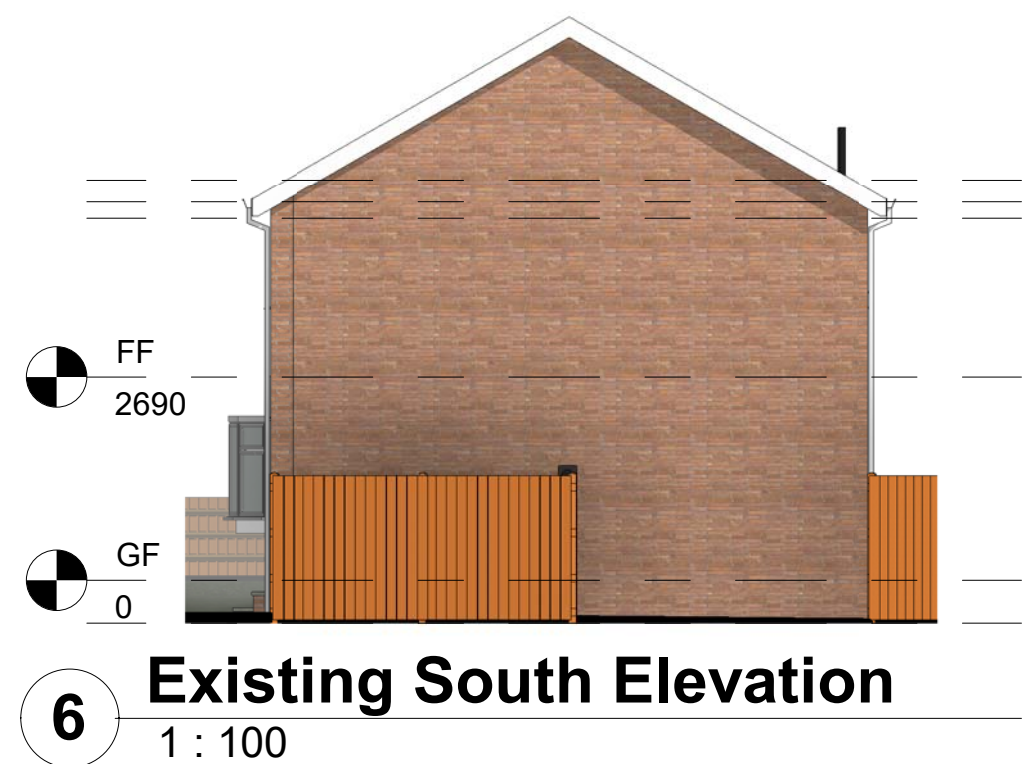
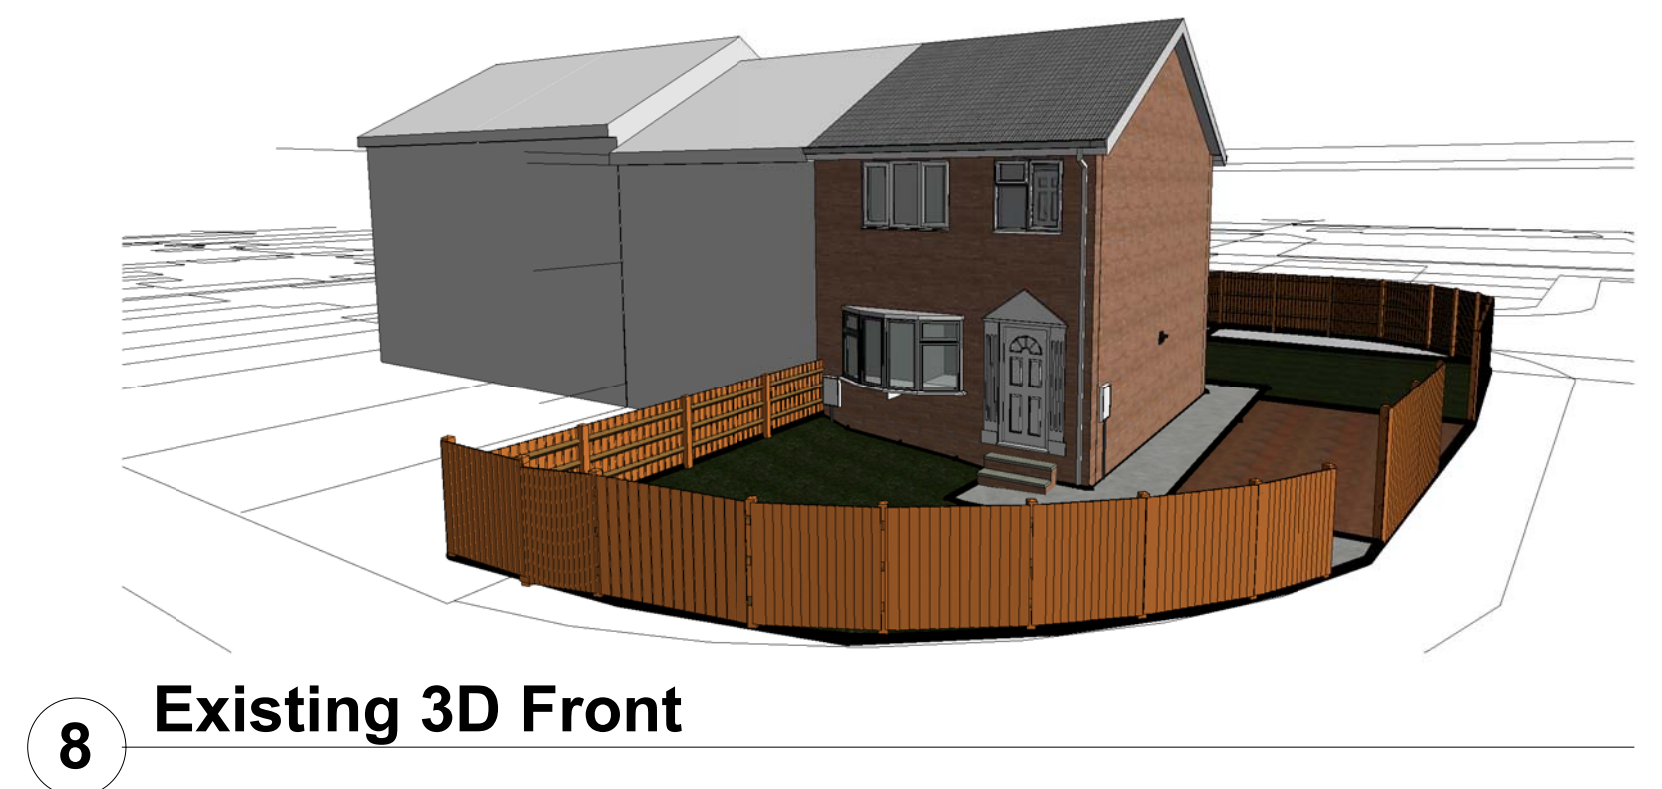


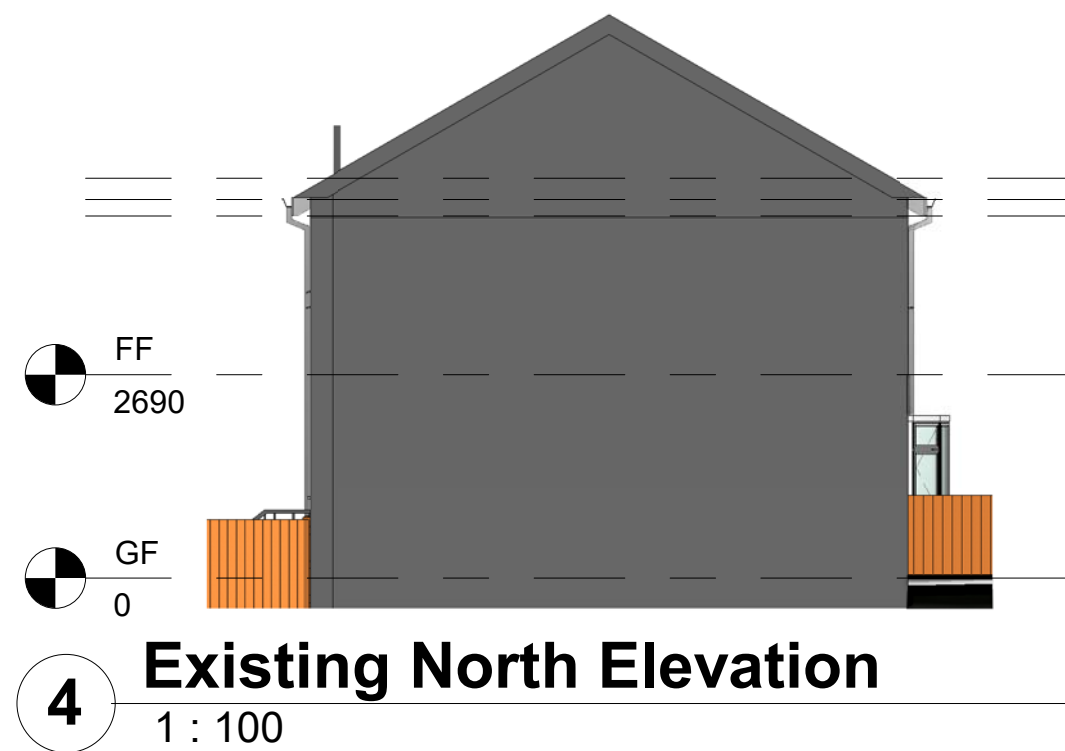

Job Title - Rear Extension
For Mr & Mrs Fawley
Drawing Title - Existing
Status - Planning Application
Drawing Number - 04-PLN-002