



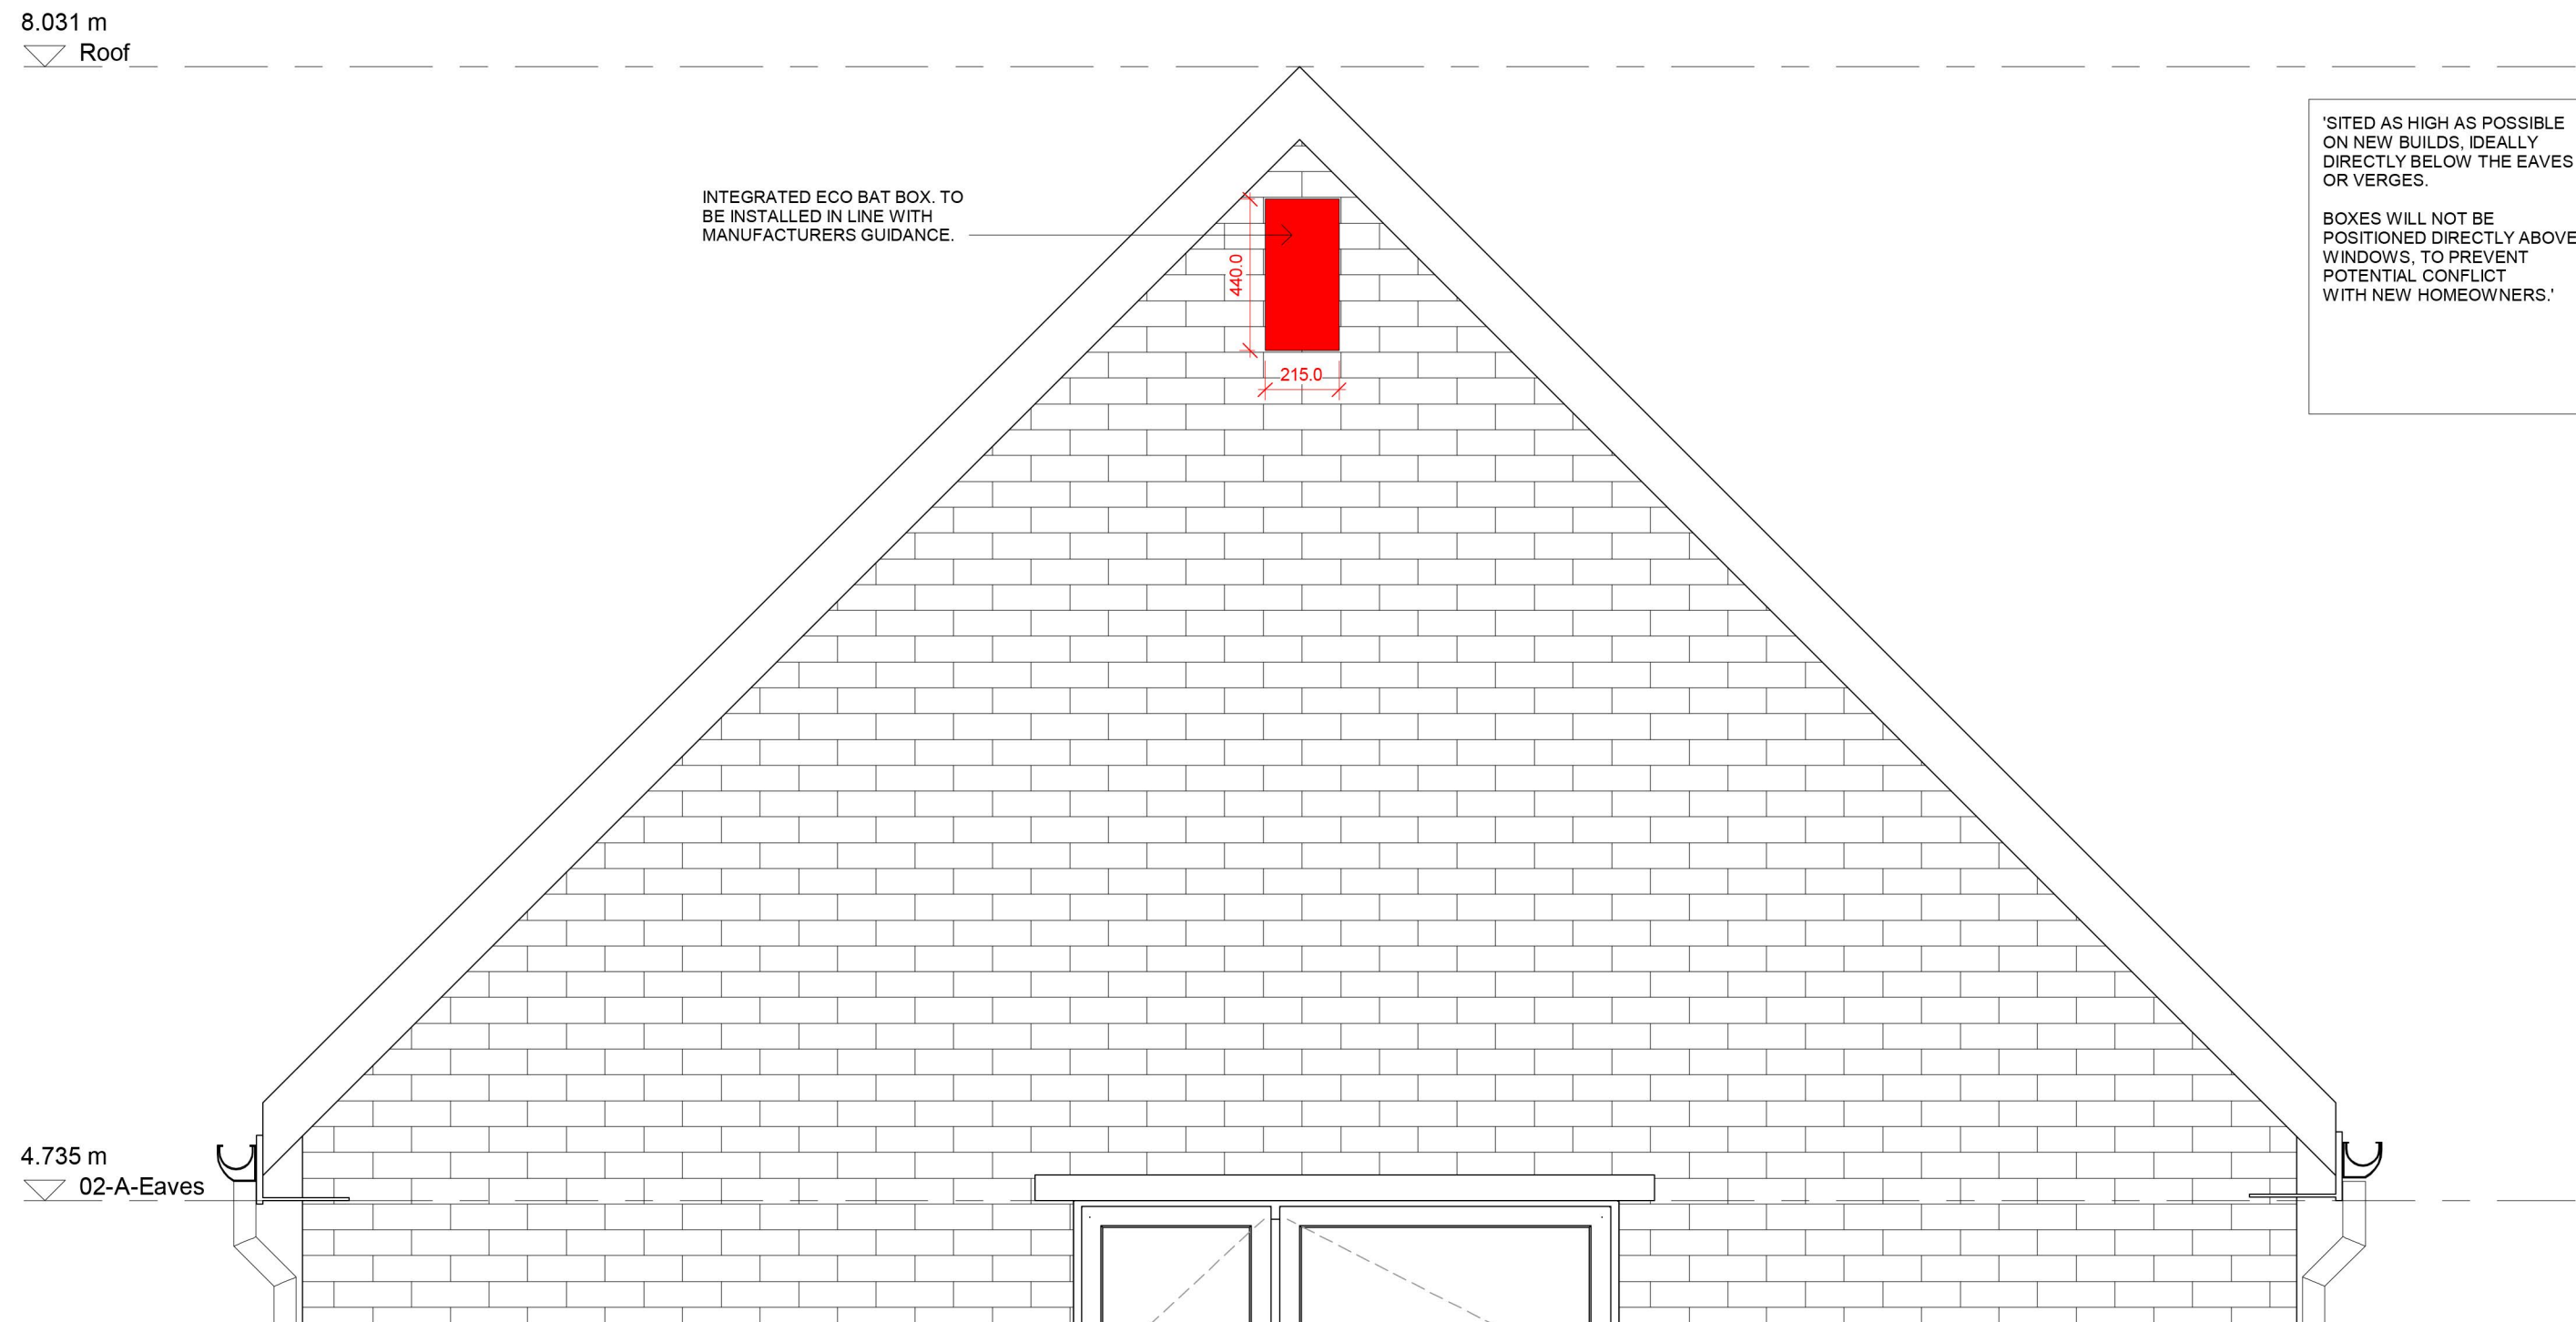

INDICATIVE TYPICAL BAT BOX LOCATION DETAIL

1 : 20

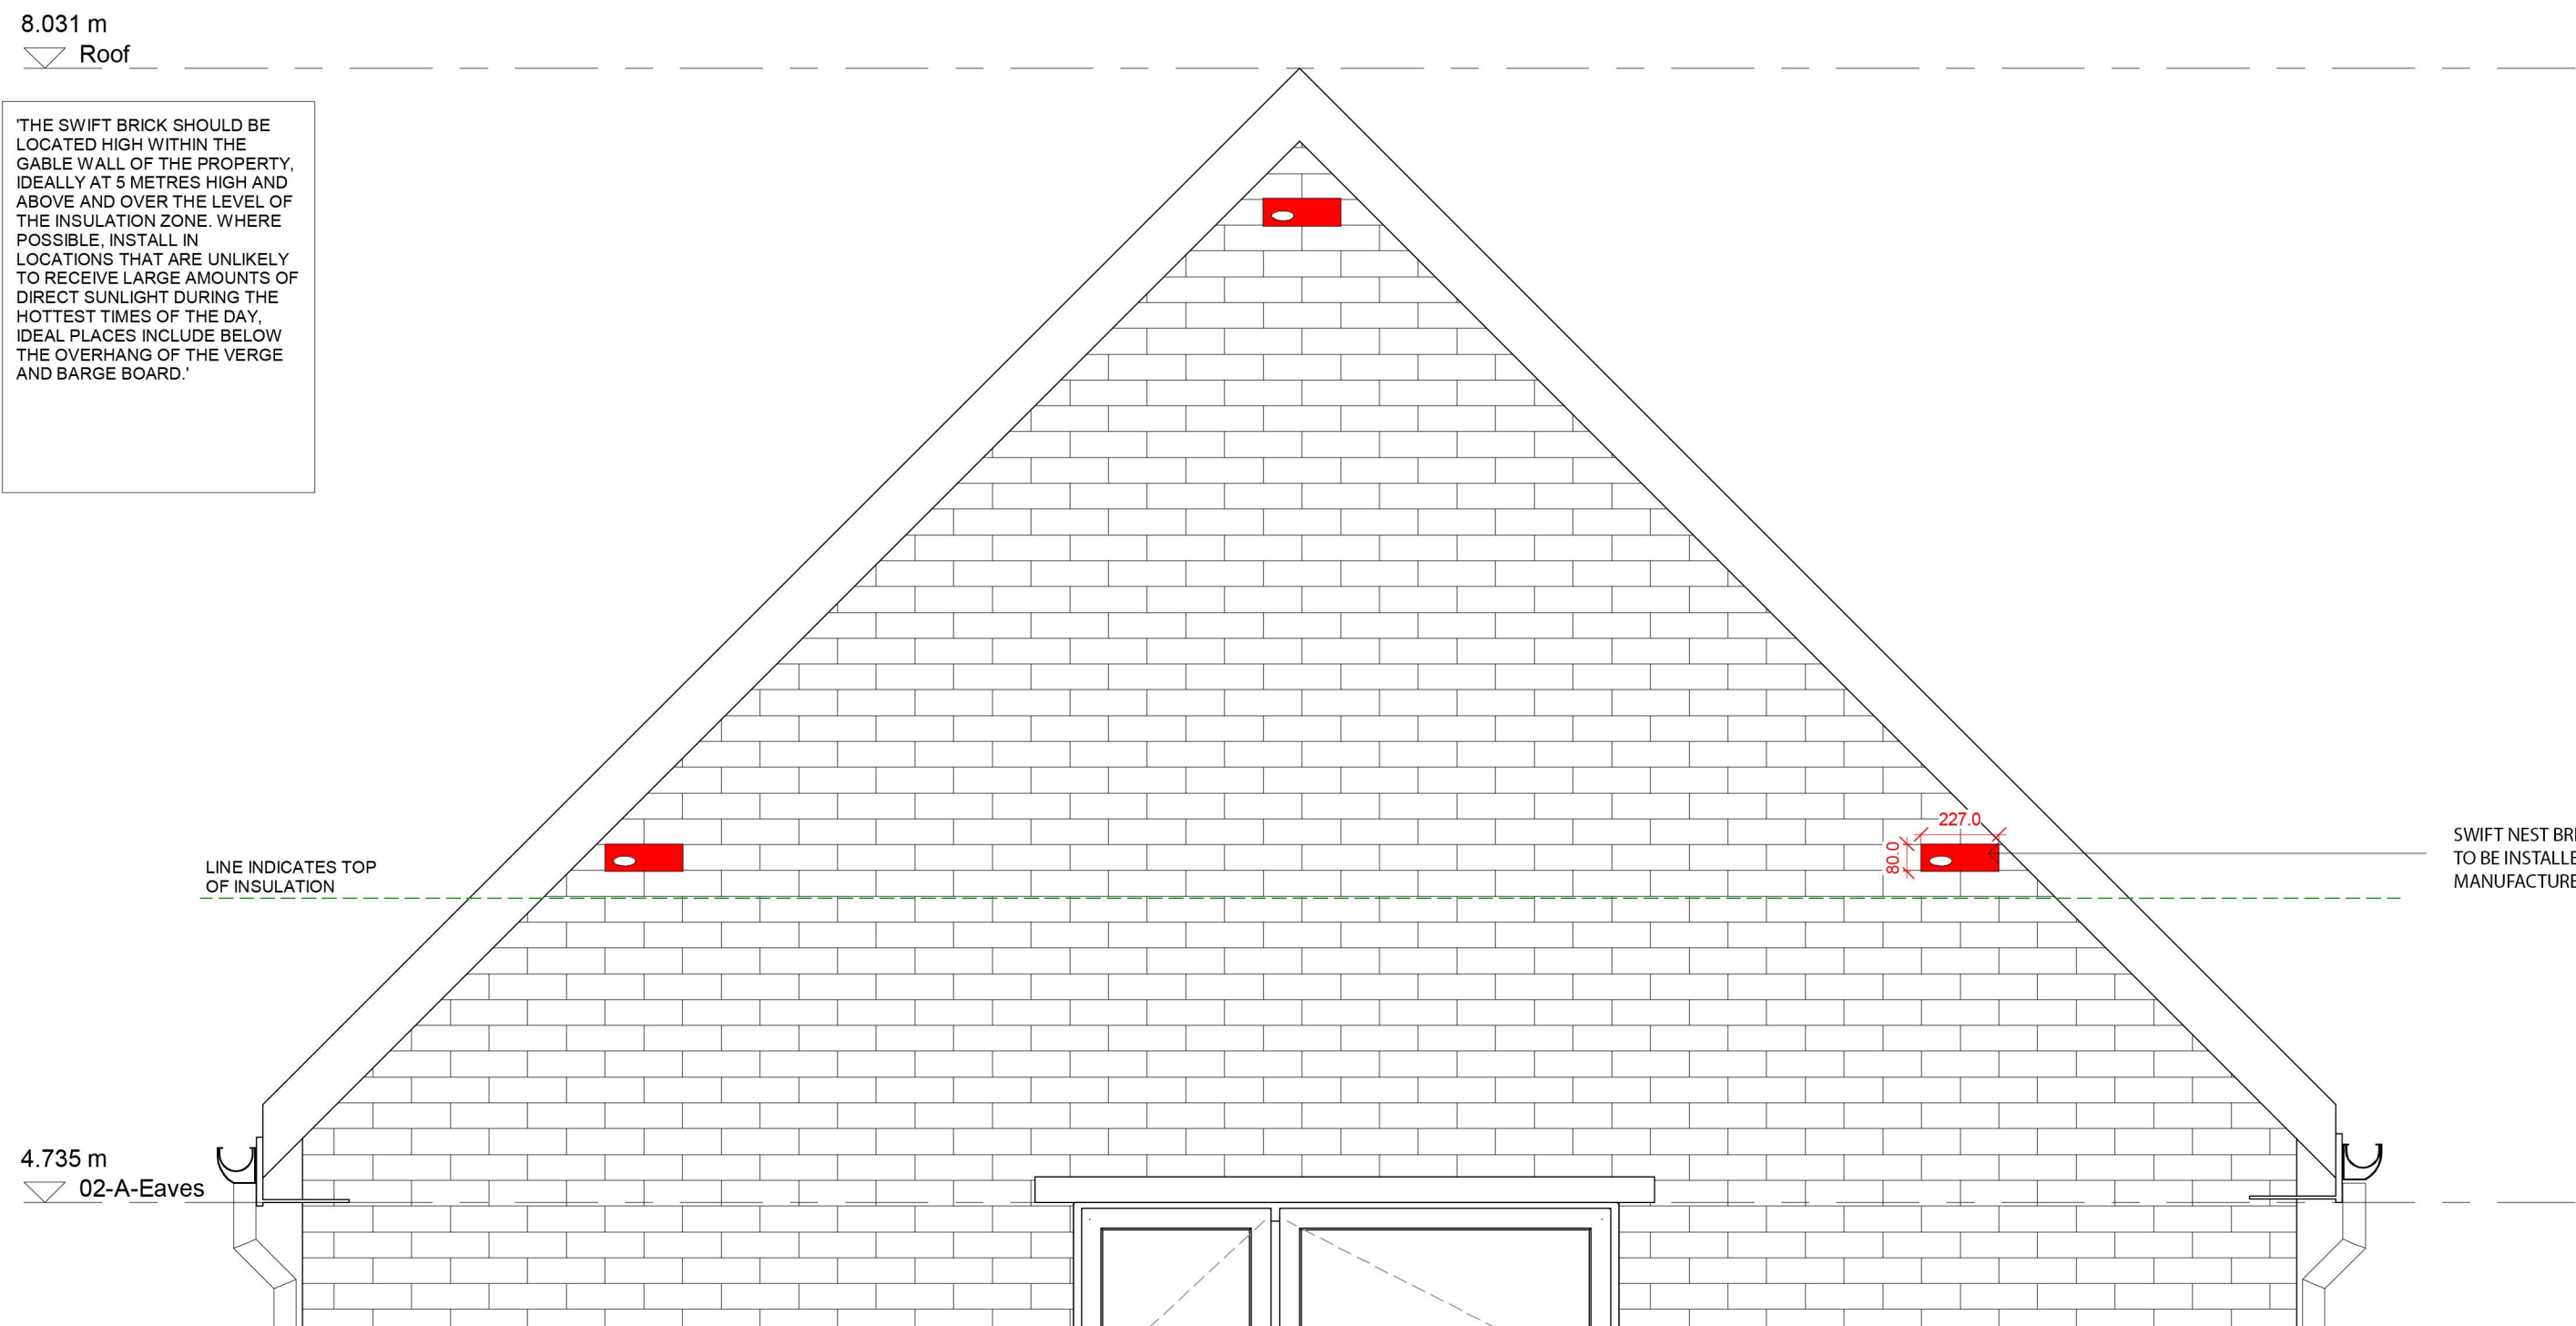

INDICATIVE TYPICAL SWIFT BOX LOCATION DETAIL

1 : 20