


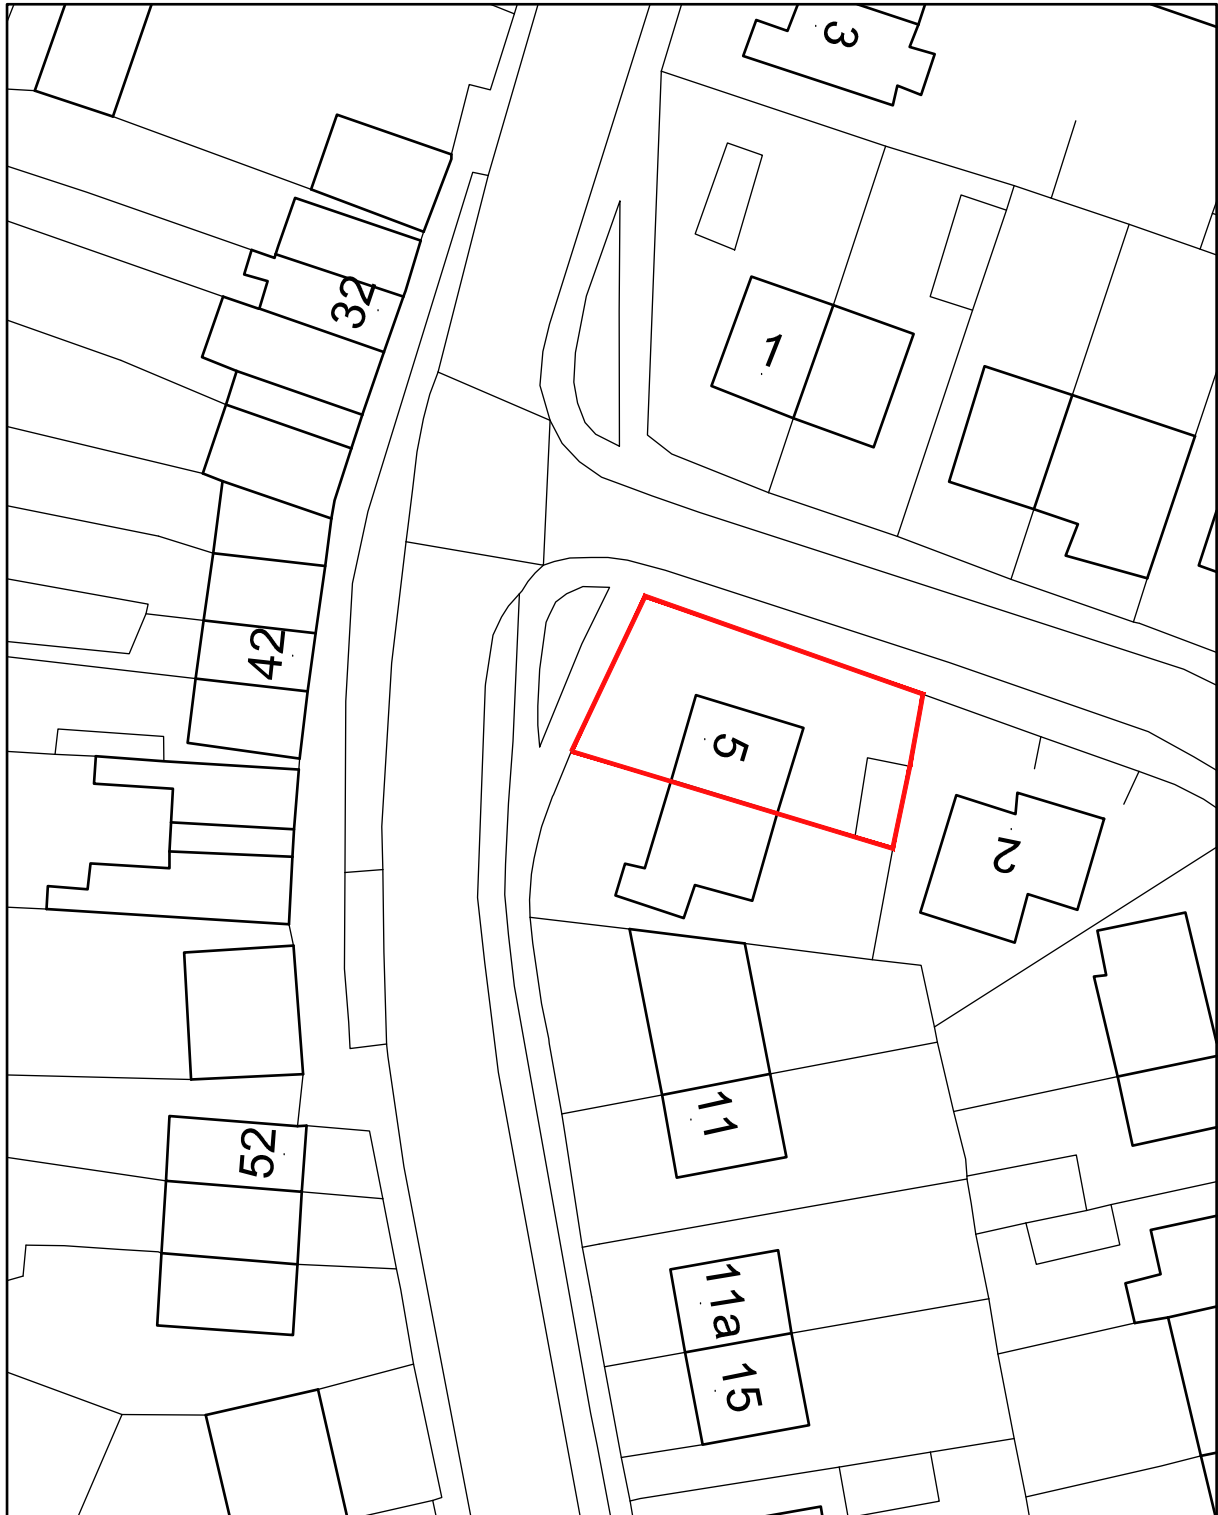

OS Sitemap Product Information

Serial Number: 100041040
 Supplied to: LB Architectural Services
 Center coordinates: 431217, 407882
 Date of production: 03rd June 2011

Produced from the Ordnance Survey National Geographic Database and incorporating surveyed revision available at this date. © Crown Copyright 2011. Reproduction in whole or part is prohibited without the prior permission of Ordnance Survey. Ordnance Survey, the OS symbol and OS Sitemap are registered trademarks of Ordnance Survey, the national mapping agency of Great Britain. This product contains data surveyed at one or more of the following scales: 1:1250, 1:2500, and 1:10000. The representation of a road, track or path is no evidence of a right of way. The representation of features as lines is no evidence of a property boundary. Heights are given in metres above Datum. The alignment of tunnels is approximate.



Client	Date	Scale	<div><div>ARCHITECTURAL SERVICES</div></div> <div>LEWIS BLACK - BSc(Hons) 63 Uppergate Road, Stannington, Sheffield, South Yorkshire, S6 6BZ 0114 2312746 : 07747 050932 Lewis@LB-architectural.co.uk www.LB-architectural.co.uk</div>
Mr Mike King	June 2011	1:500 @A4	
Address	Number	Revision	
5 Longley Street Barugh Green Barnsley S75 1JZ	158 / 01	-	
	Drawing Title		
	Site Location Plan		