


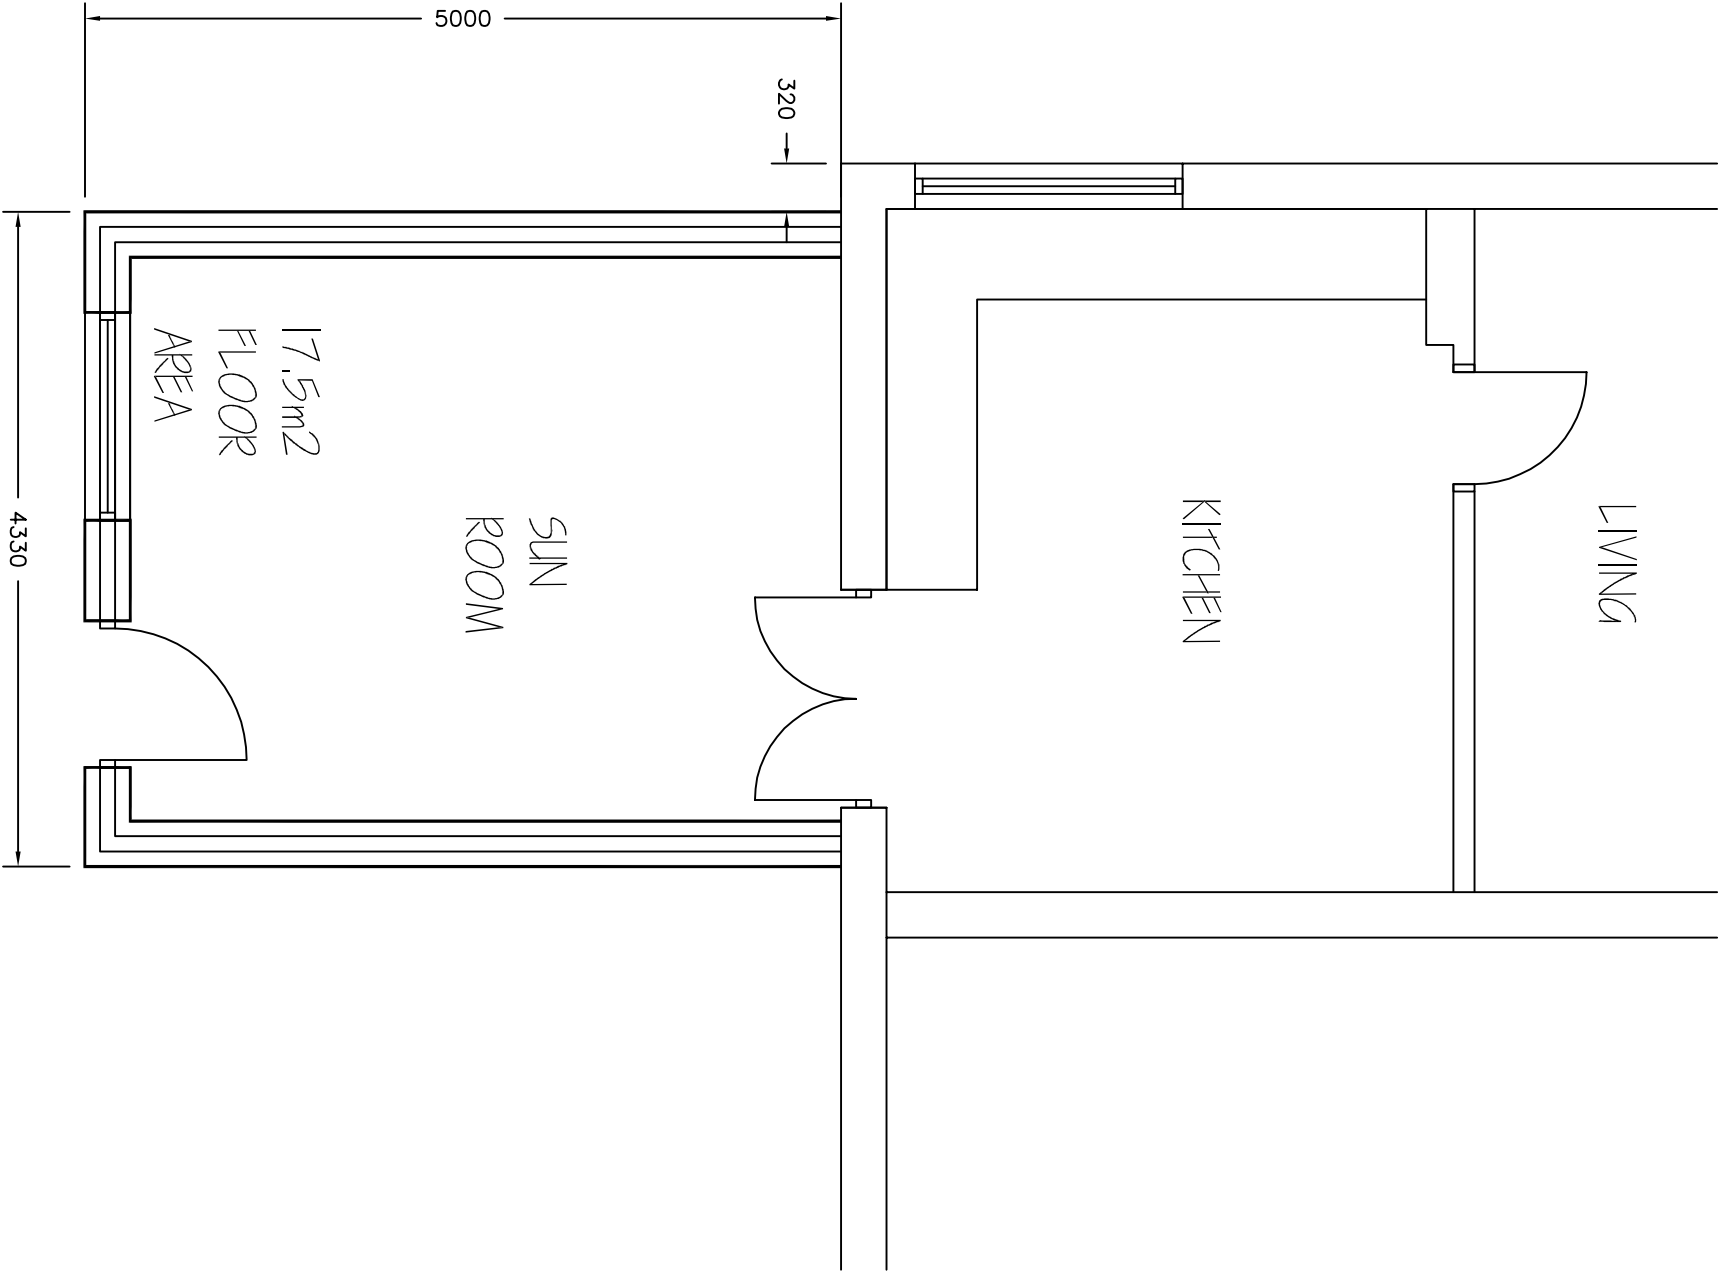

Revisions	A. A----	00-00-00
This drawing is for planning permission only and is not a construction drawing.		
Drawing Title	PROPOSED-PLAN	
Job No. - Dwg No.	LW/2014/5	-

Client:	MR LEE WALTER 129 LAITHES LANE AHERKLEY DANFORTH S71 1SL
Scale.	1:50